


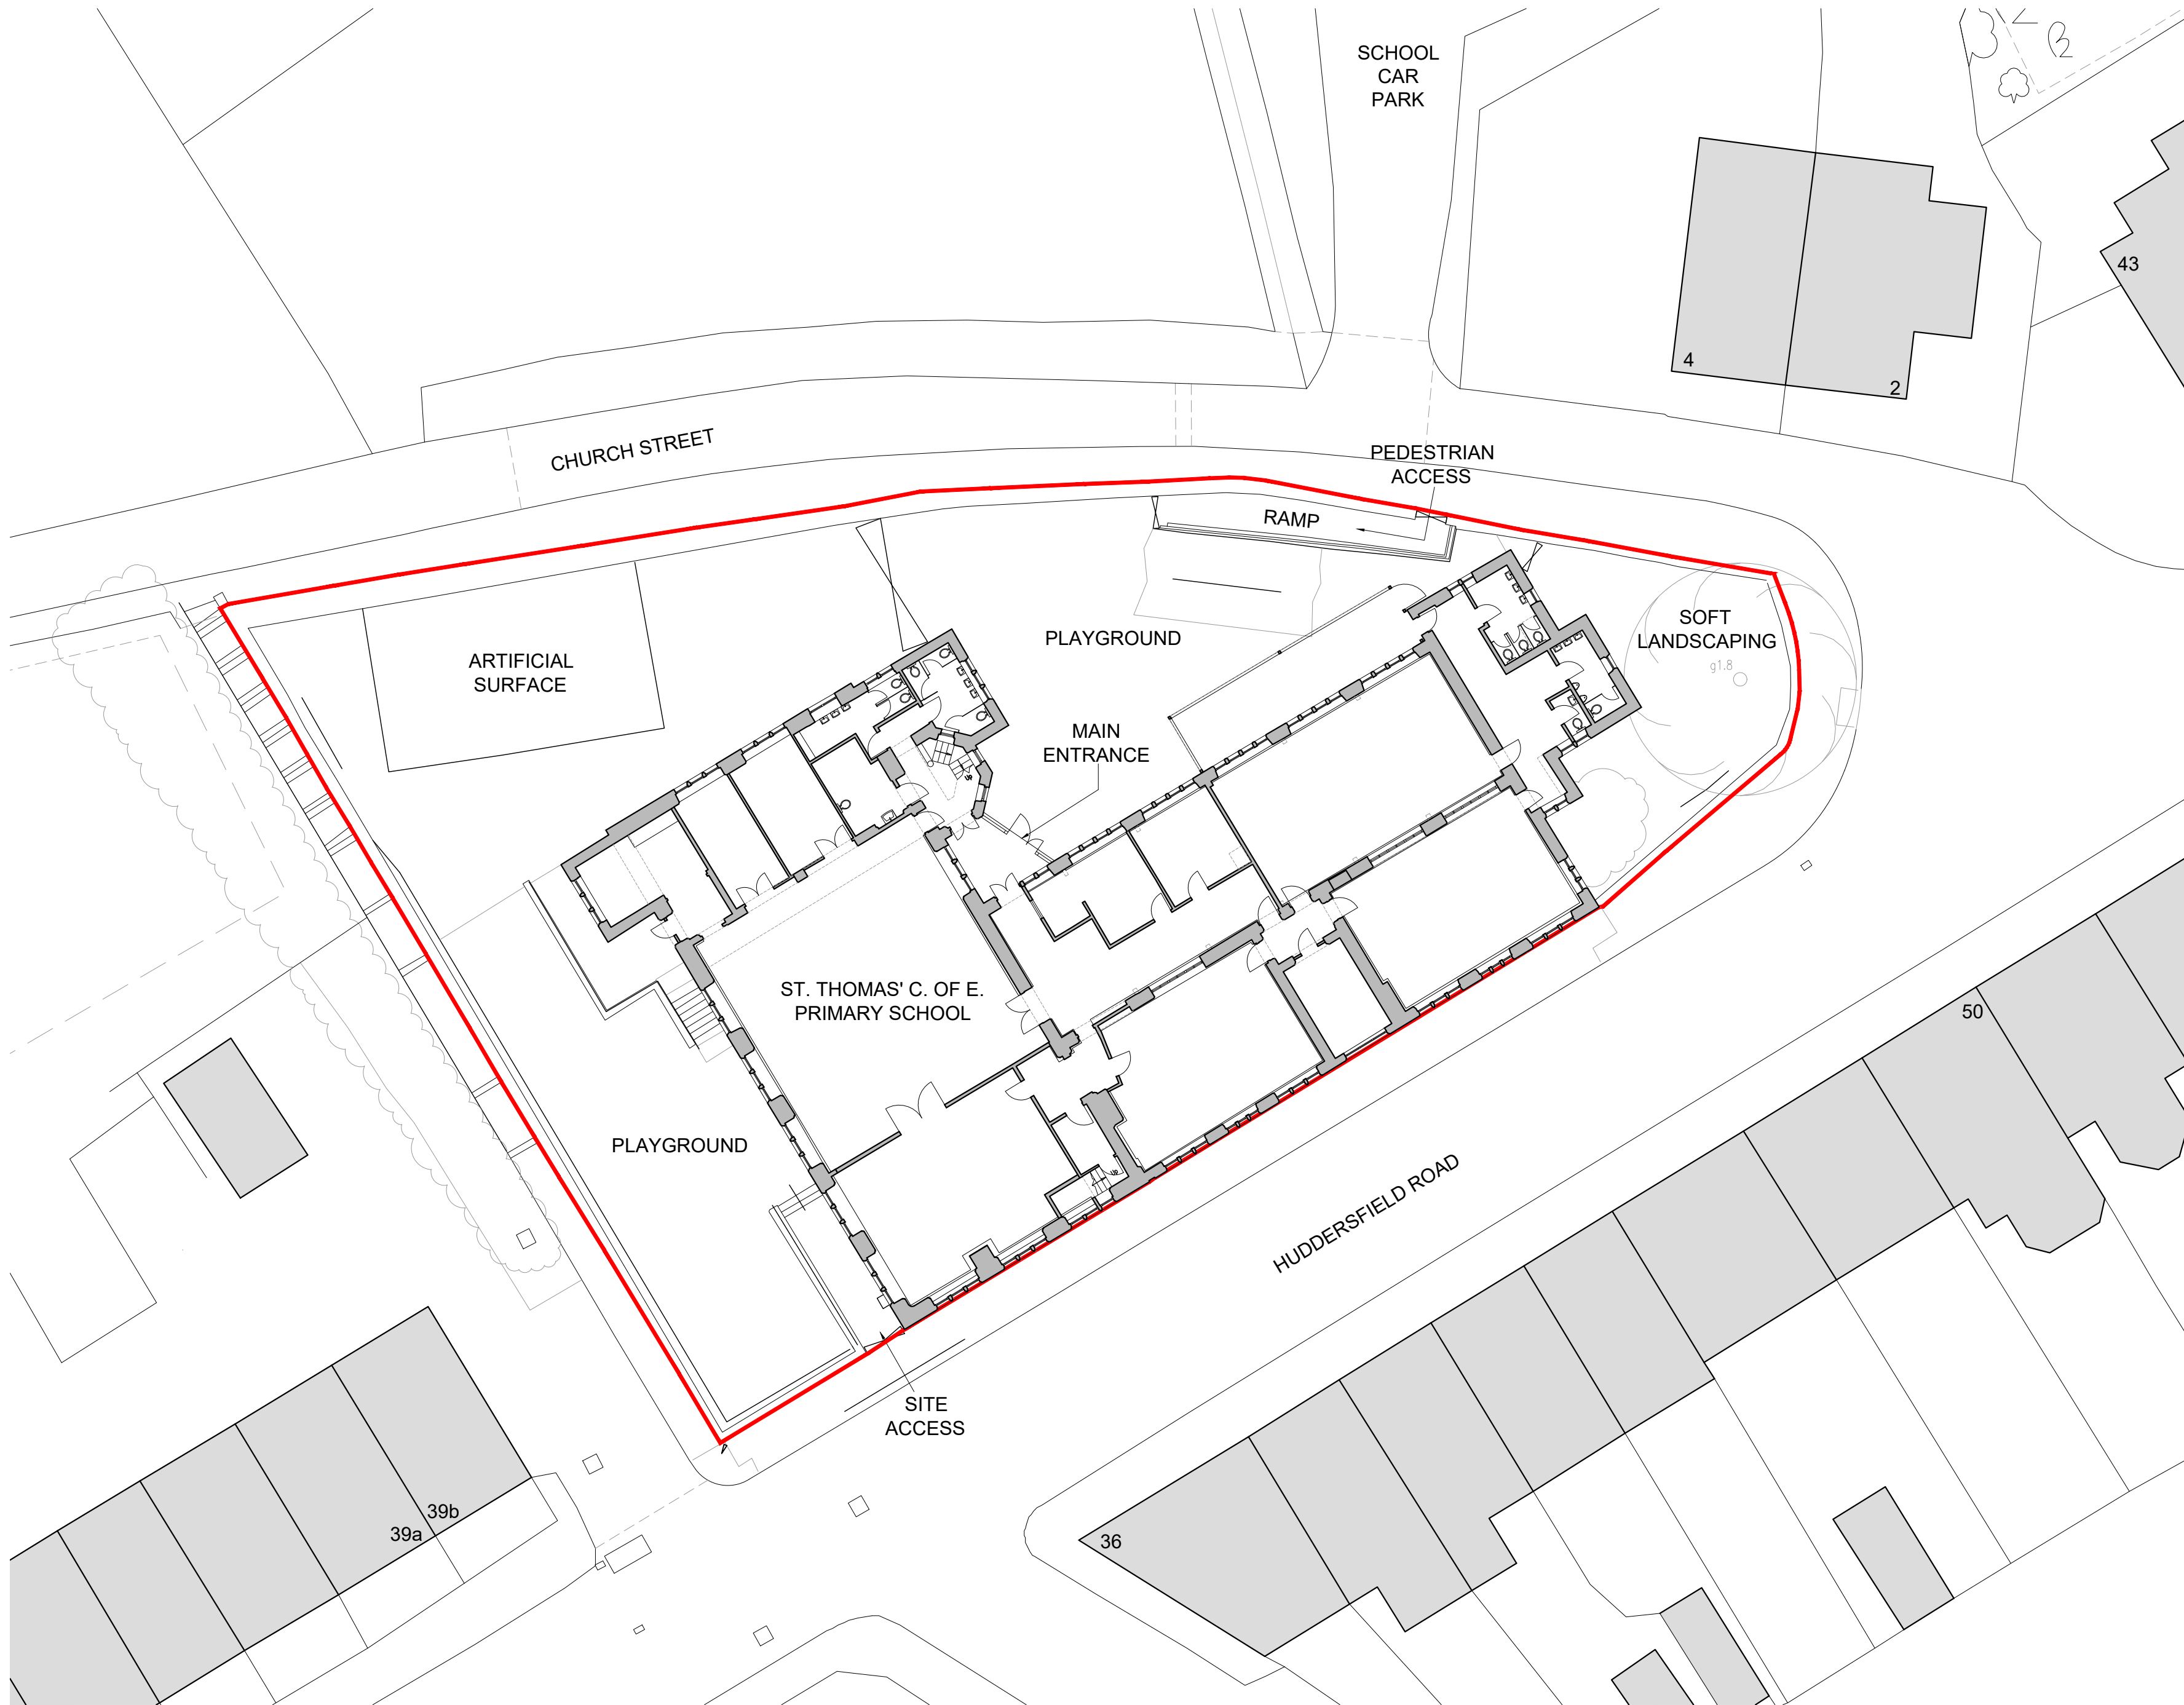

Schedule of Accommodation

Total Site Area:	1,621.8 m ²
Existing Playground Area:	654.8 m ²
Building Footprint:	722.9 m ²

SITE
BOUNDARY

B	LABELLING UPDATED FOR PLANNING, & SITE DEMISE KEY ADDED.	19.10.23	RB	MT
A	PROPOSED DESIGN UPDATED.	04.07.23	SM	MT
Rev	Description	Date	By	Chk

Status	Purpose for Issue
Planning ☒ Tender ☐	
Construction ☐ As Built ☐	PLANNING

Client
THE GOVERNORS OF ST. THOMAS' C. OF E. PRIMARY SCHOOL, NEWHEY, ROCHDALE

Contract
PROPOSED NEW ENTRANCE, ADMIN BLOCK STAFF AREAS + TOILETS

Drawing
EXISTING SITE PLAN



macintosh house
cambridge street
manchester m1 5gg
tel: 0161 236 0999
fax: 0161 236 0404
mail@bate-taylor.co.uk

Drawing No.	MH1393-01	Revision	B
Scales	1:200 @ A2	Date	SEPT '23
Drawn	SM	Checked	MDM

This drawing is the copyright of the Architect and may not be reproduced without licence.
DO NOT scale from this drawing.