



ARCHITECTURAL DESIGN SERVICES	
PROJECT PROPOSED FRONT AND REAR FIRST FLOOR EXTENSIONS WITH NEW PITCHED ROOFS	
DRAWING TITLE EXISTING LAYOUTS AND ELEVATIONS	
CLIENT MR. A. QUYYOM	
ADDRESS 105, HEIGHTS AVE, ROCHDALE	
SCALE 1:50 @A1	DATE AUG 2016
DRAWING No. RC 08165114/1	


REAR ELEVATION

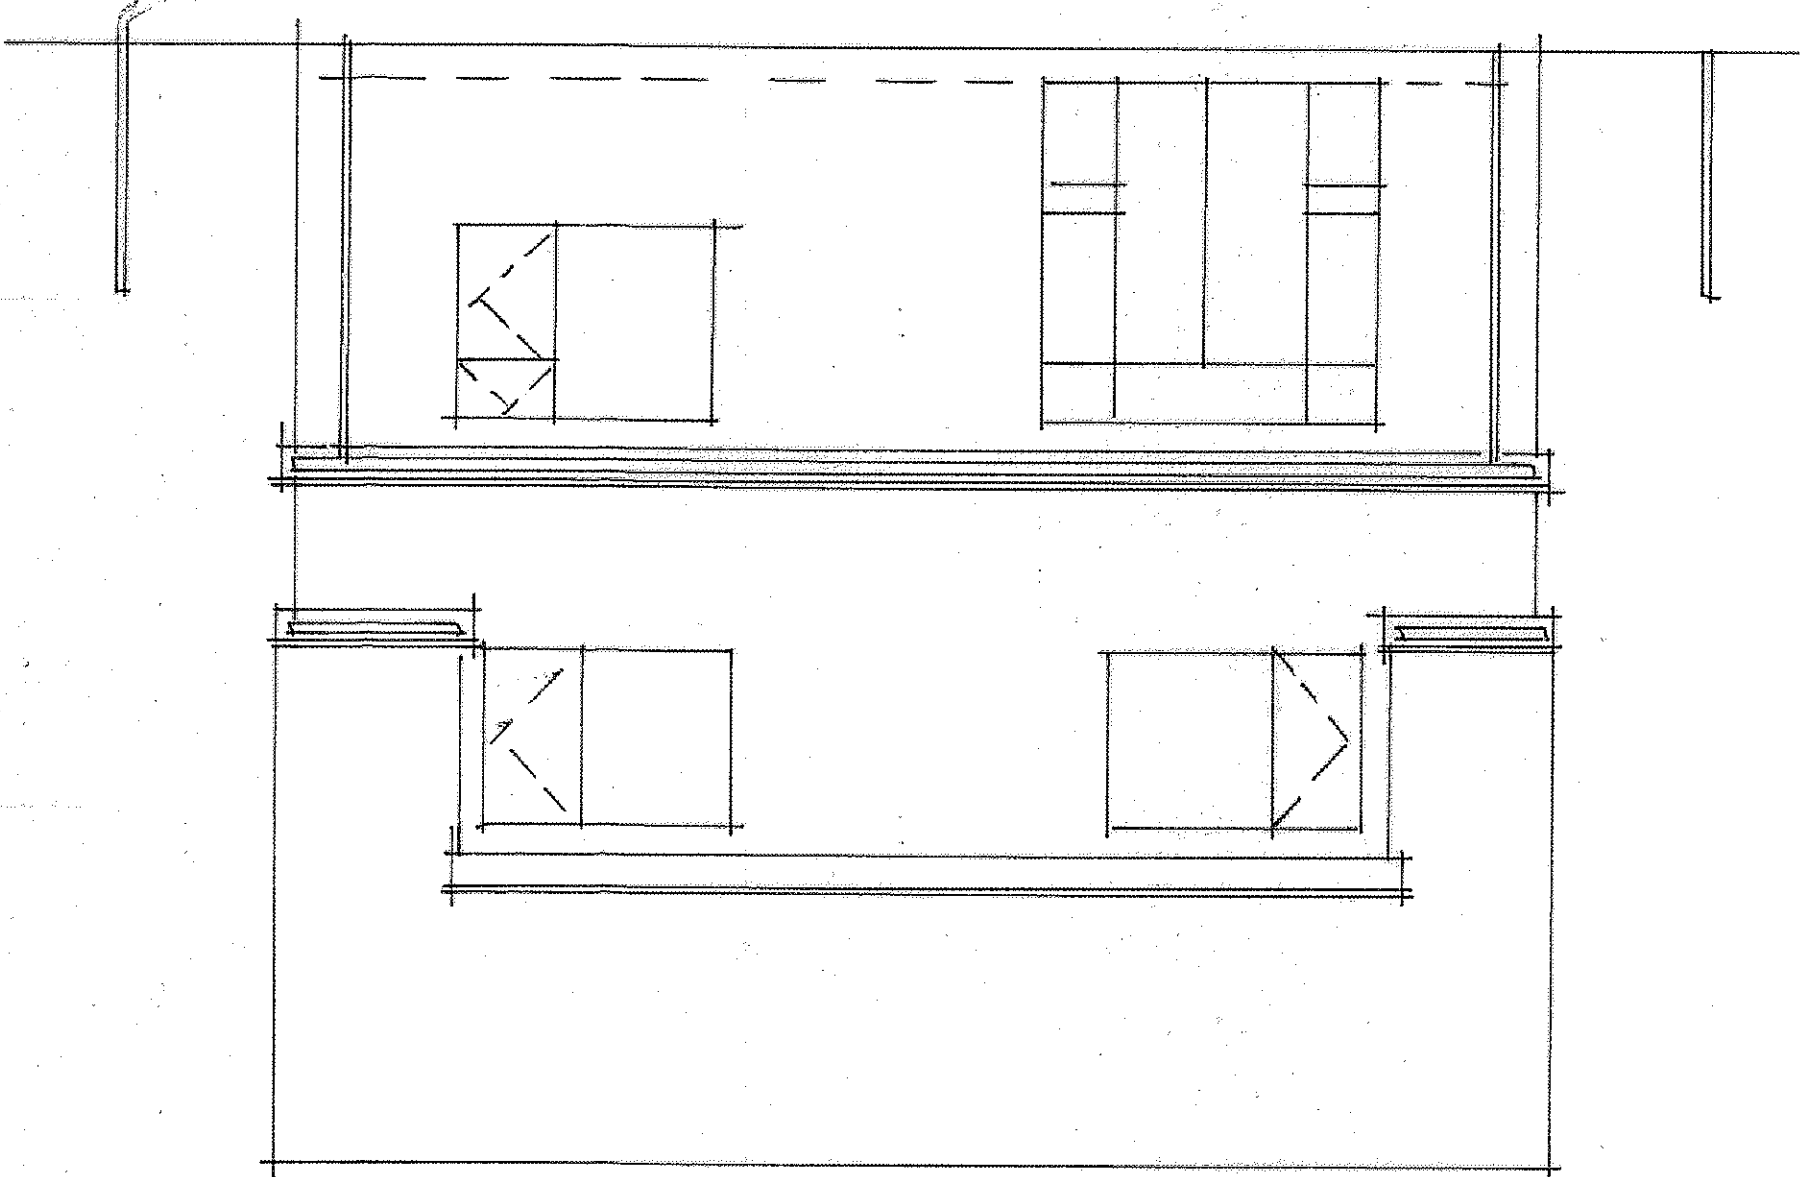


RETURN ELEVATION

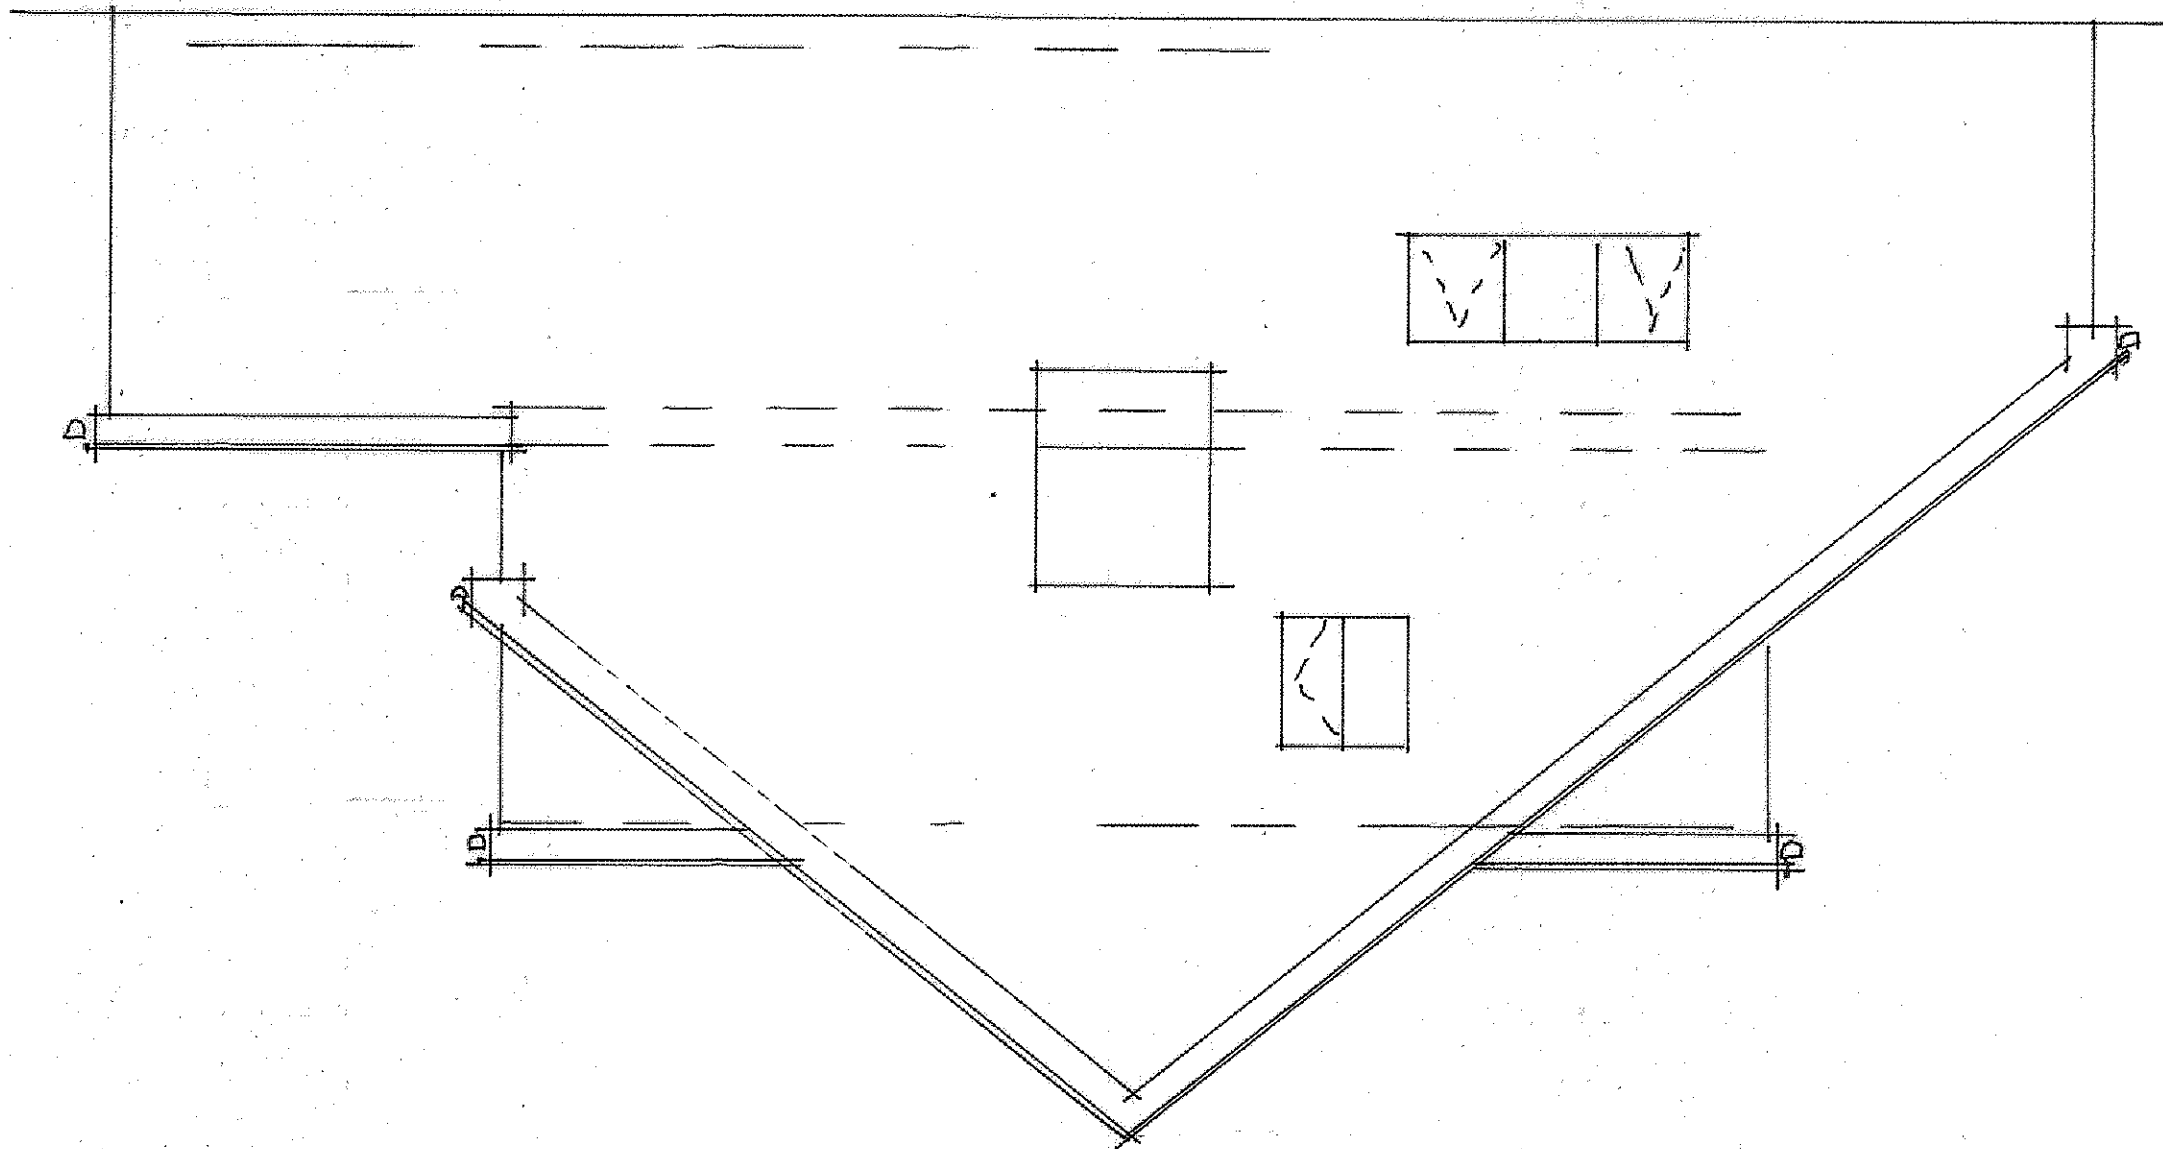


FRONT ELEVATION

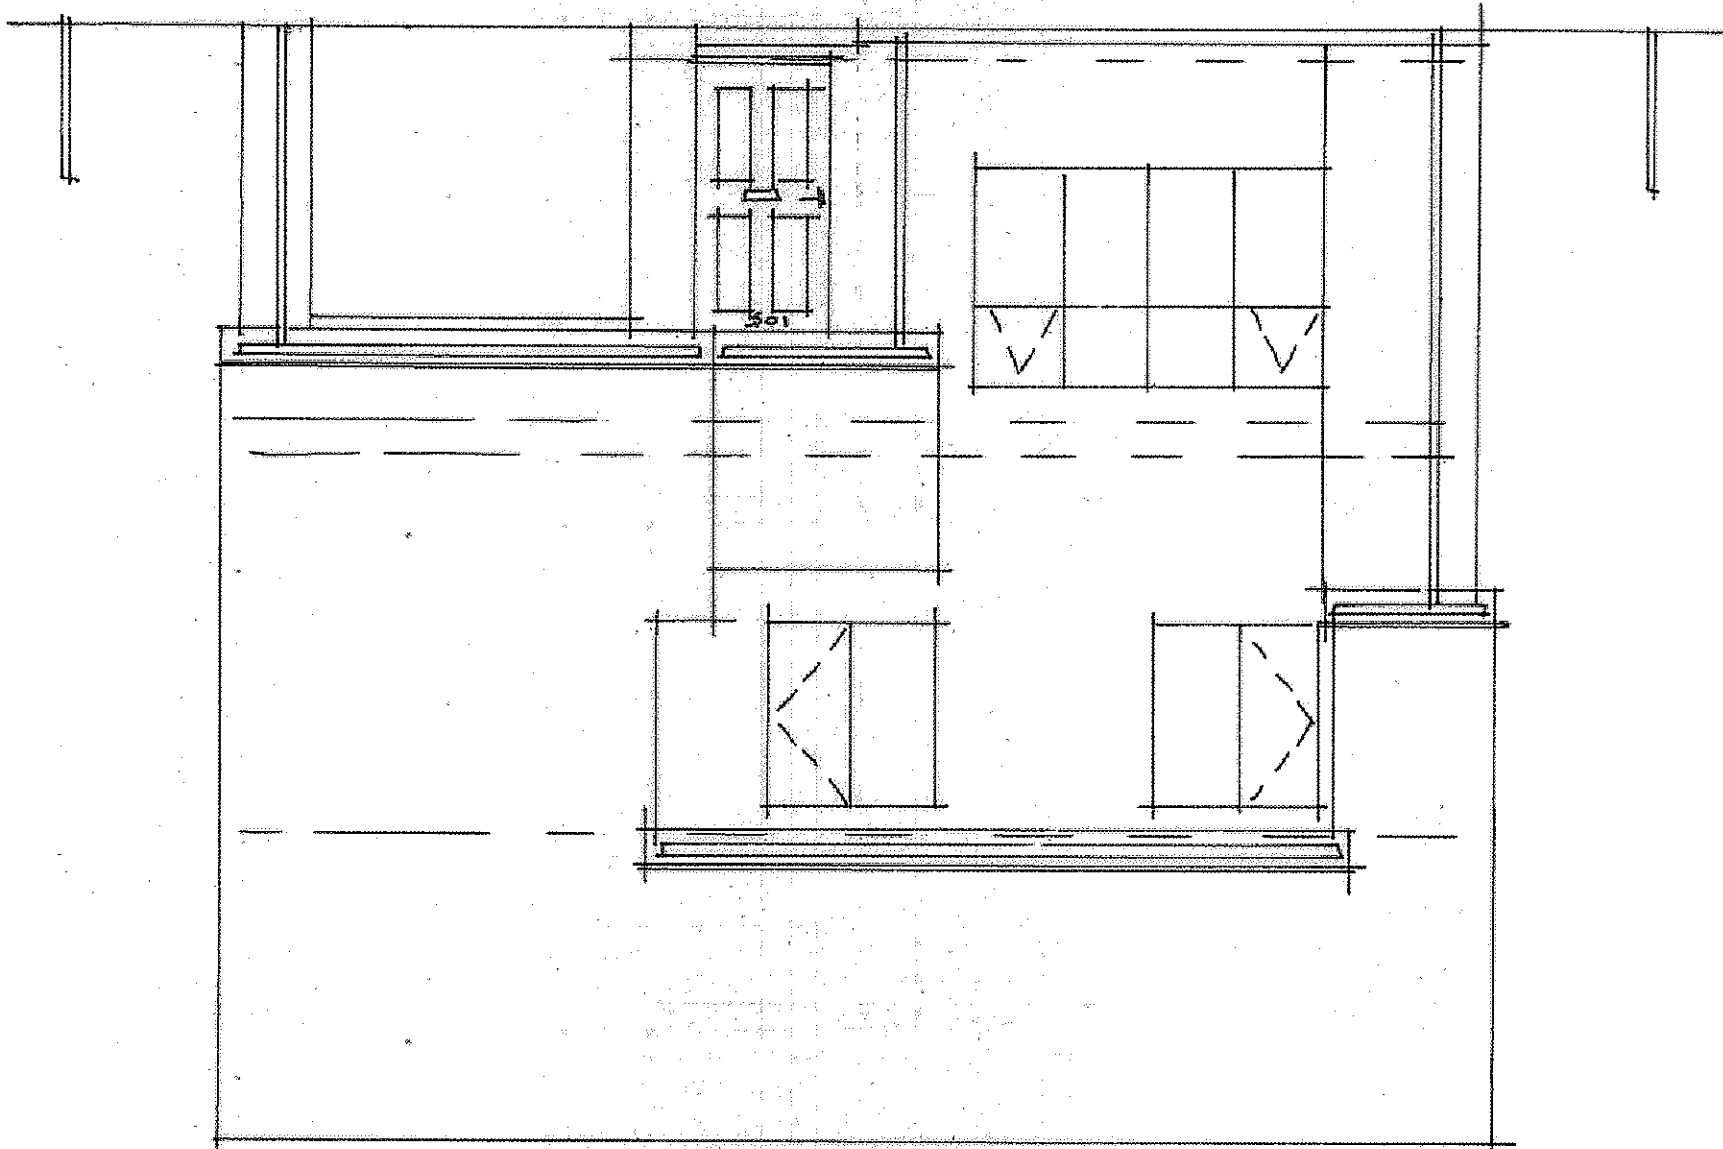

FIRST FLOOR

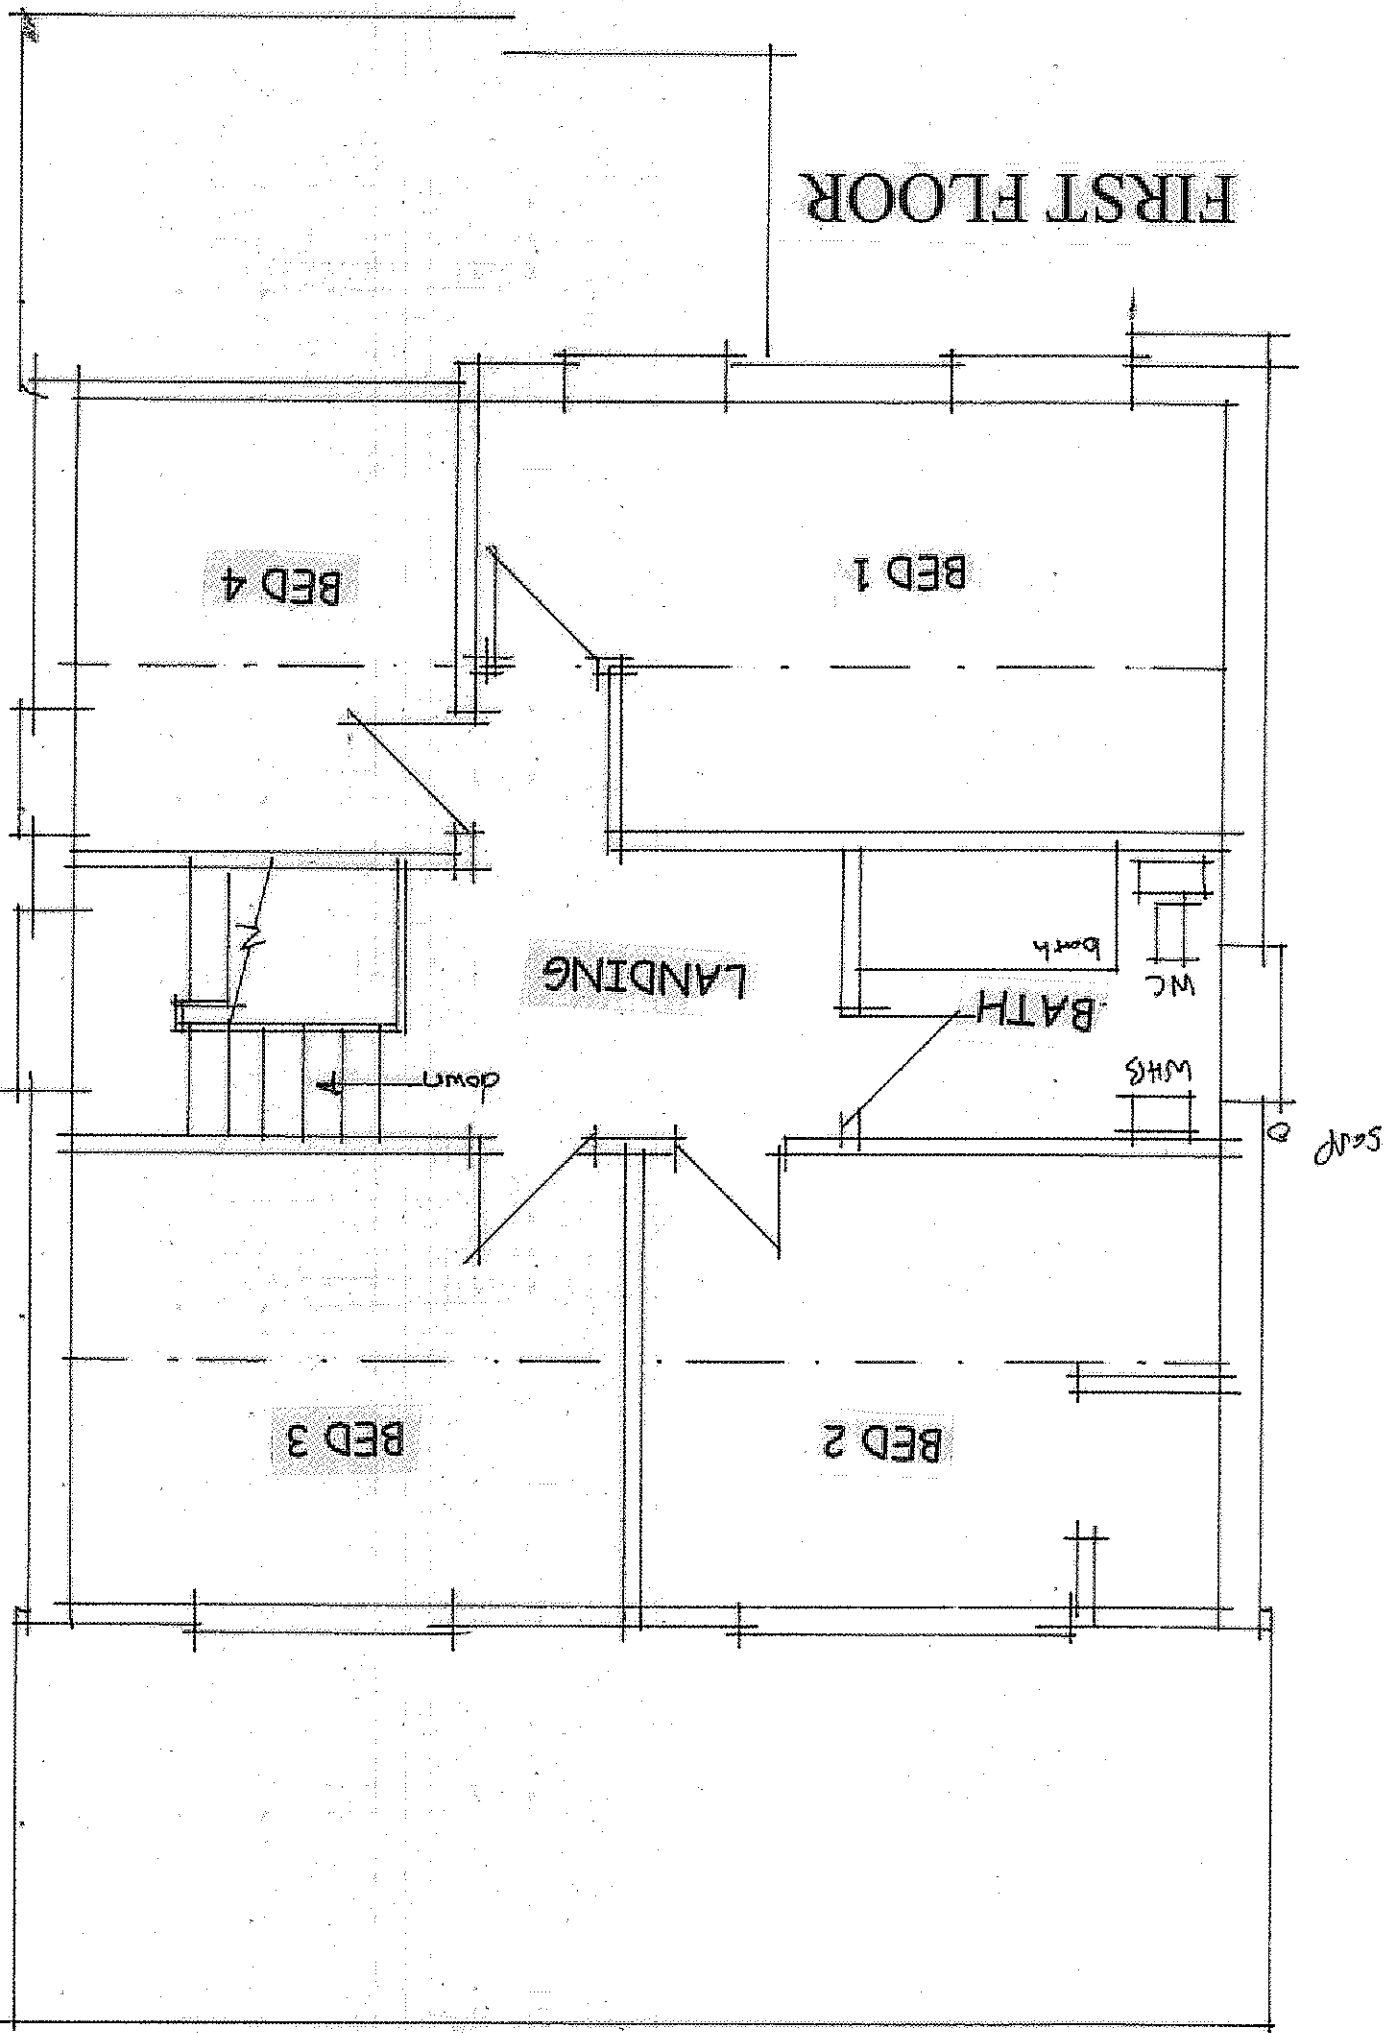

SIDE ELEVATION

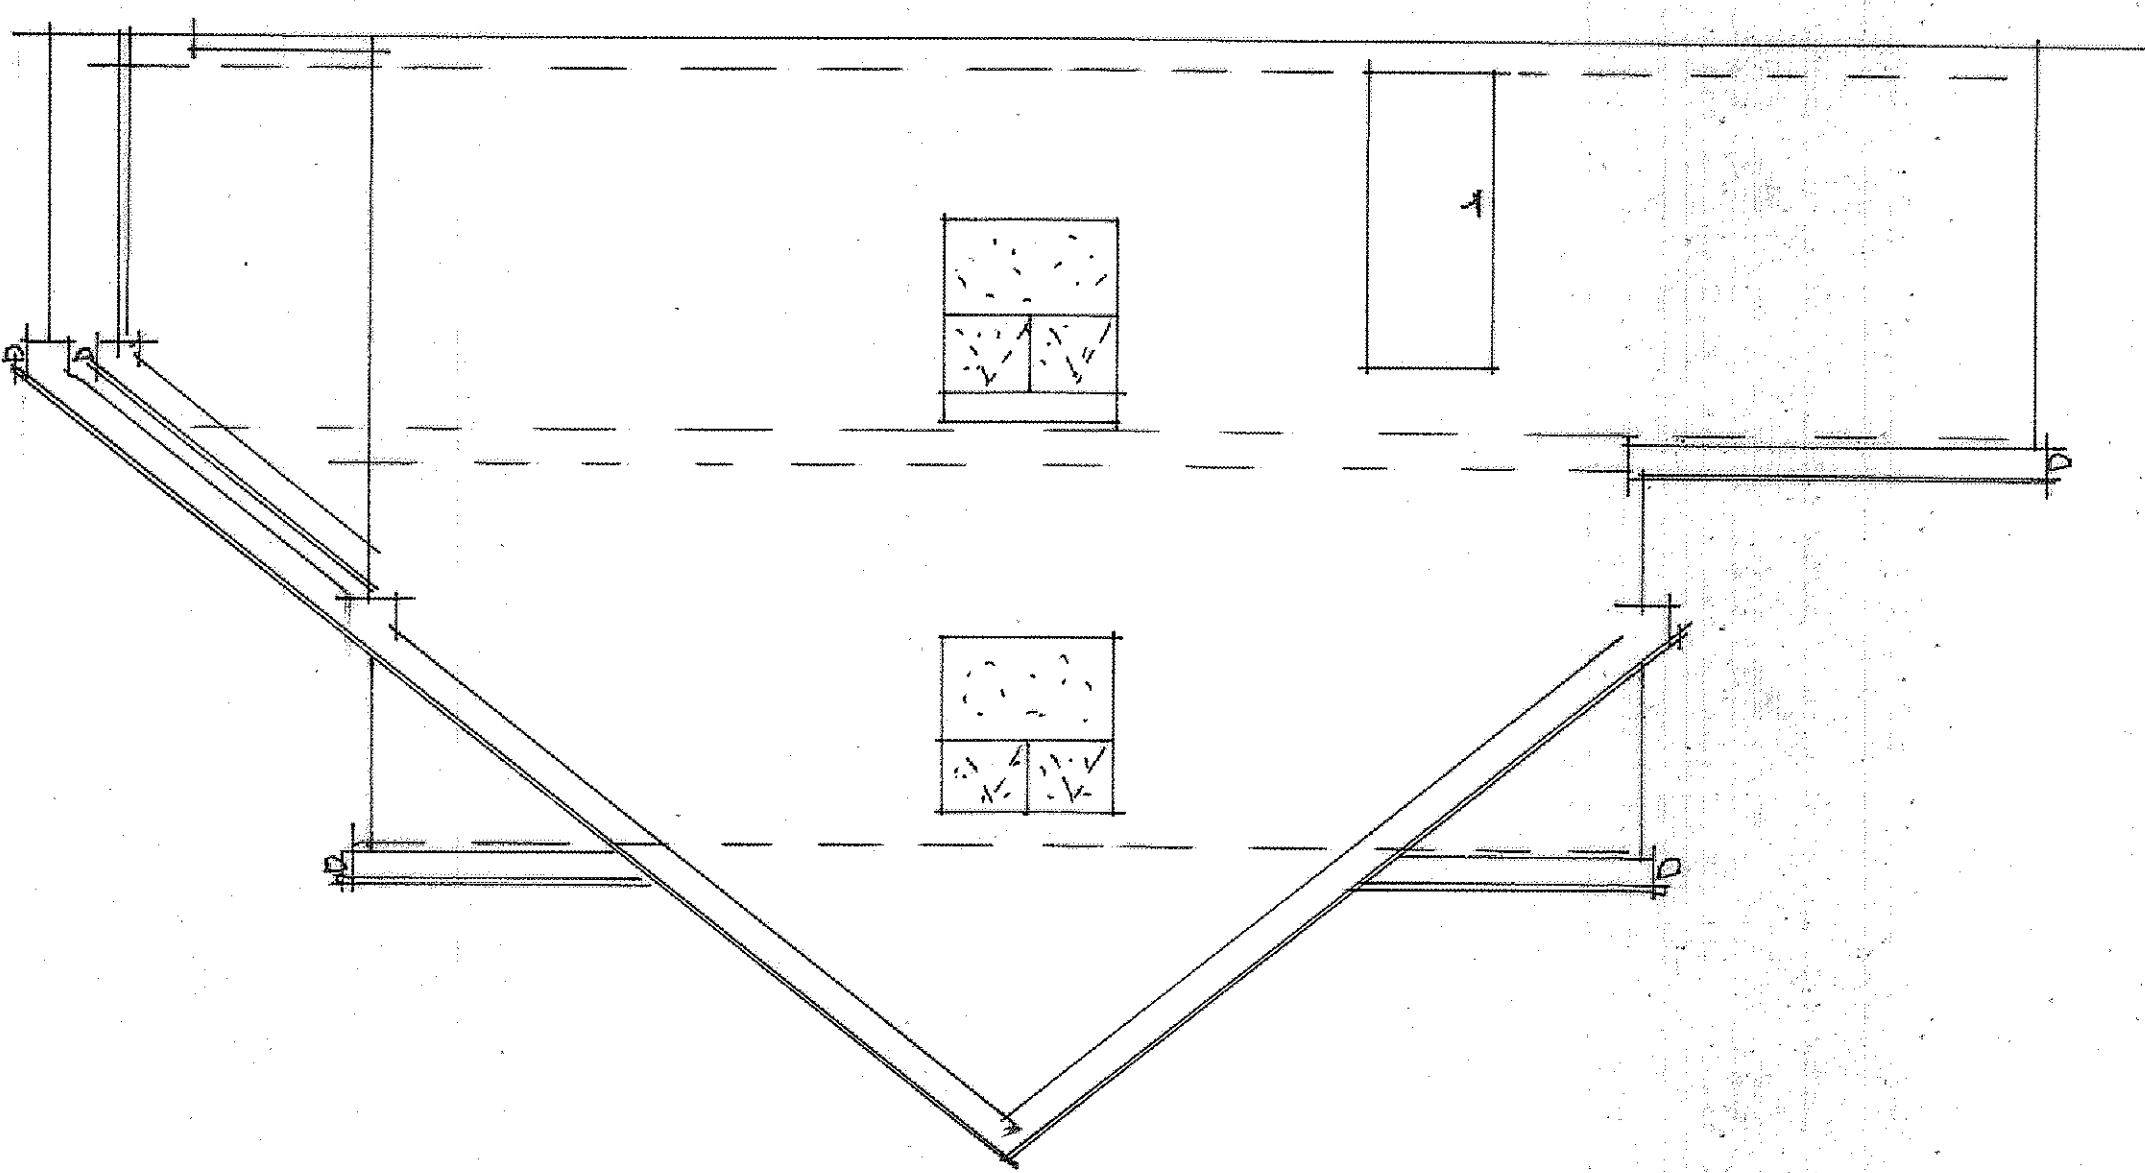

GROUND FLOOR

