




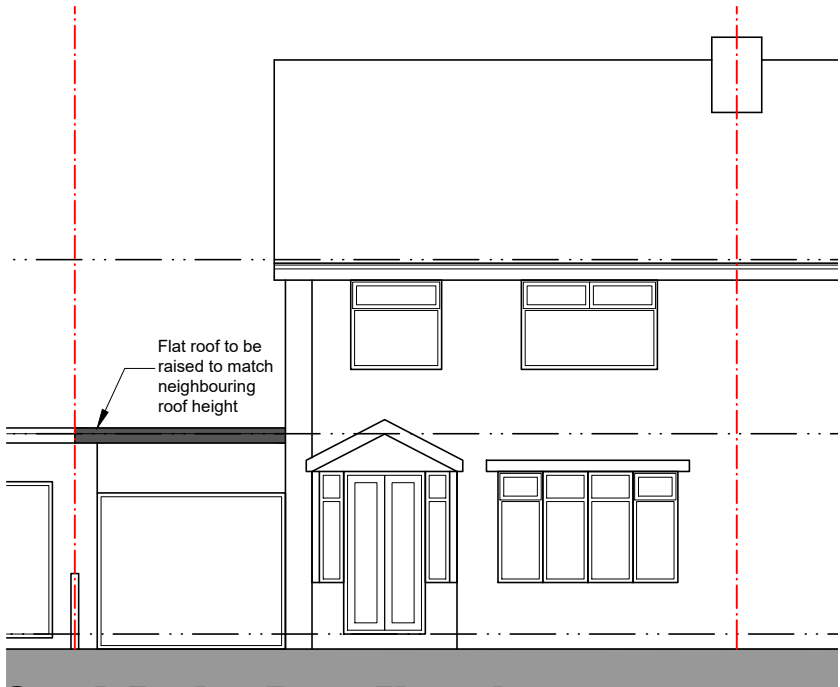


South Facing Front Elevation

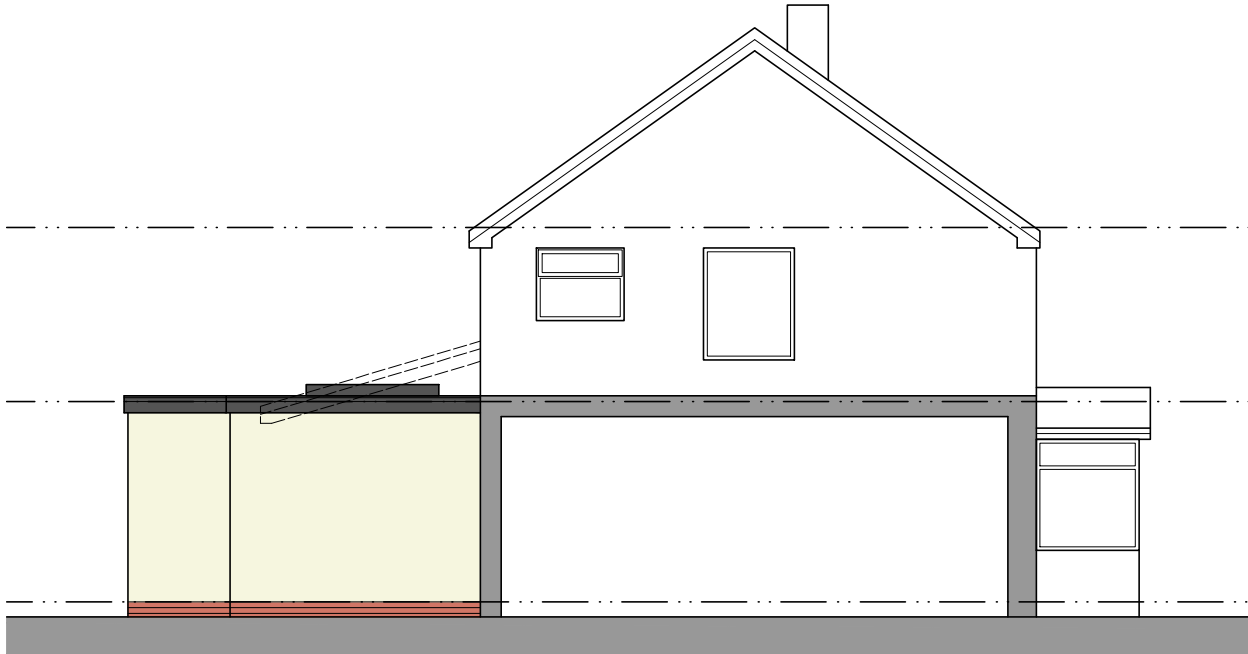

West Facing Side Elevation

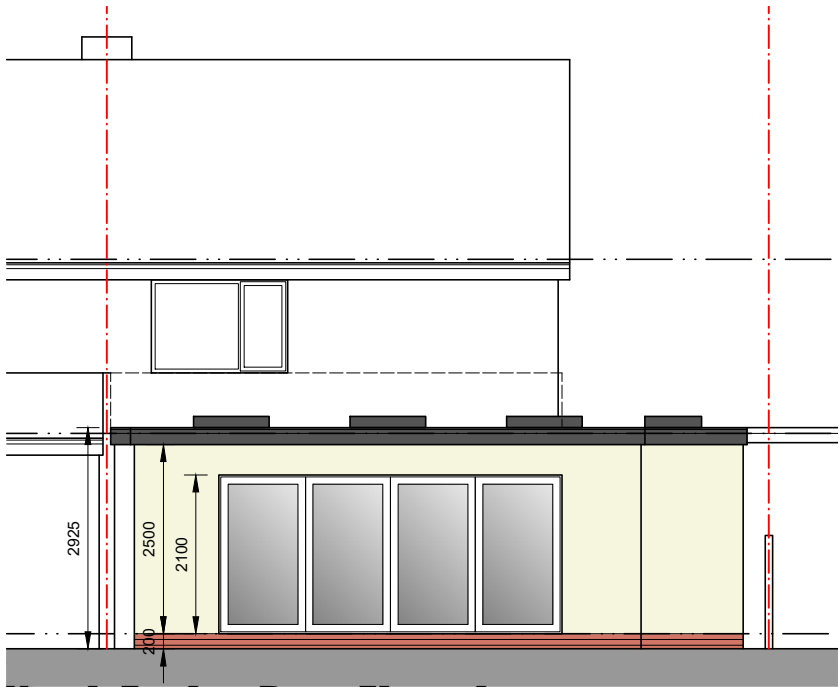

North Facing Rear Elevation

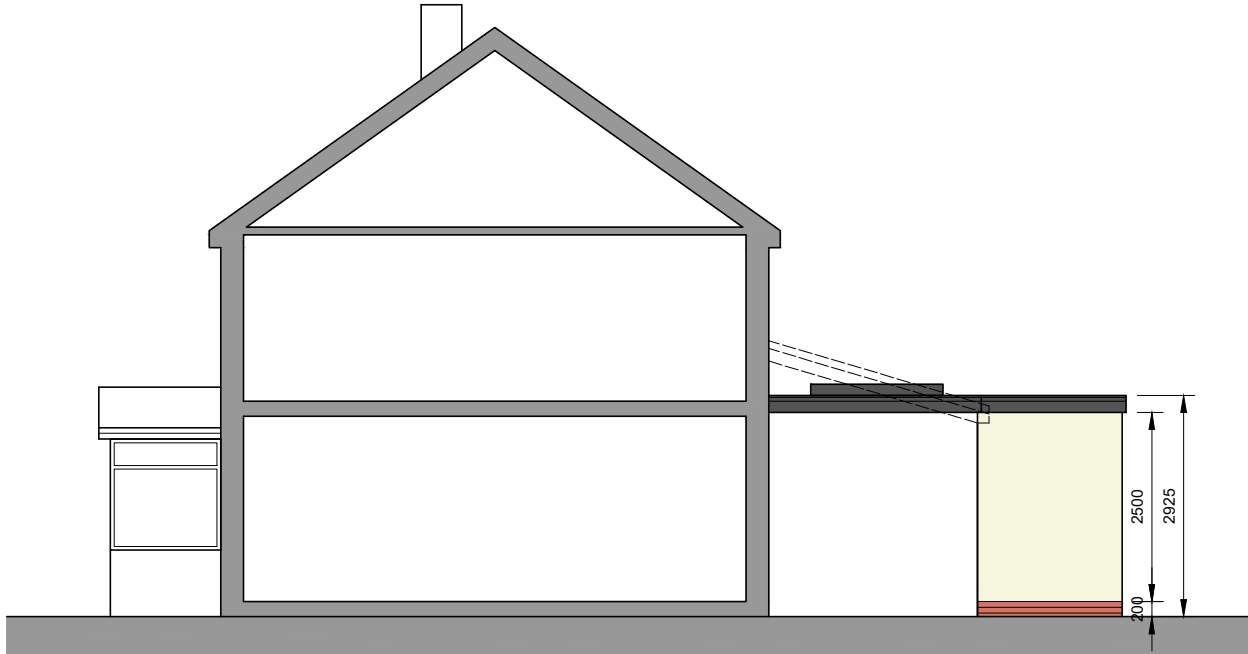

East Facing Side Elevational Section

Conway Architectural Design shall have no responsibility for any use made of this document other than for that which it was prepared and issued. This drawing should not be scaled. Work to figured dimensions only. All dimensions and levels to be checked on site. No building work is to be started until all relevant approvals are in place. Any discrepancies should be reported to Conway Architectural Design. This drawing should not be reproduced without written permission from Conway Architectural Design. **Standard Building Regs Notes are to be provided by Conway Architectural Design prior to a building regs application being submitted.**

Extension Materials

Brickwork To DPC Ibstock Red multi to match existing

Render K Rend scraped texture with Antique White finish

Roof Grey EPDM rubber membrane

Doors White Upvc

Windows White Upvc

Soffit Black Upvc

Fascia Black Upvc

Rainwater Goods Black Upvc



6 Conway Close
Alkington
Middleton
Manchester, M24 1EW

E: conway-design@outlook.com

JOB TITLE : Proposed Extensions And Alterations
ADDRESS : 133 Kingsway, Alkington
DRAWING TITLE : Proposed Elevations
SCALE : 1:100 @ A3
DRAWN : xxx DATE : 11.08.23

JOB NO./
DWG NO.

764-12A