




Assume similar beam layout
above ceiling in basement
lounge

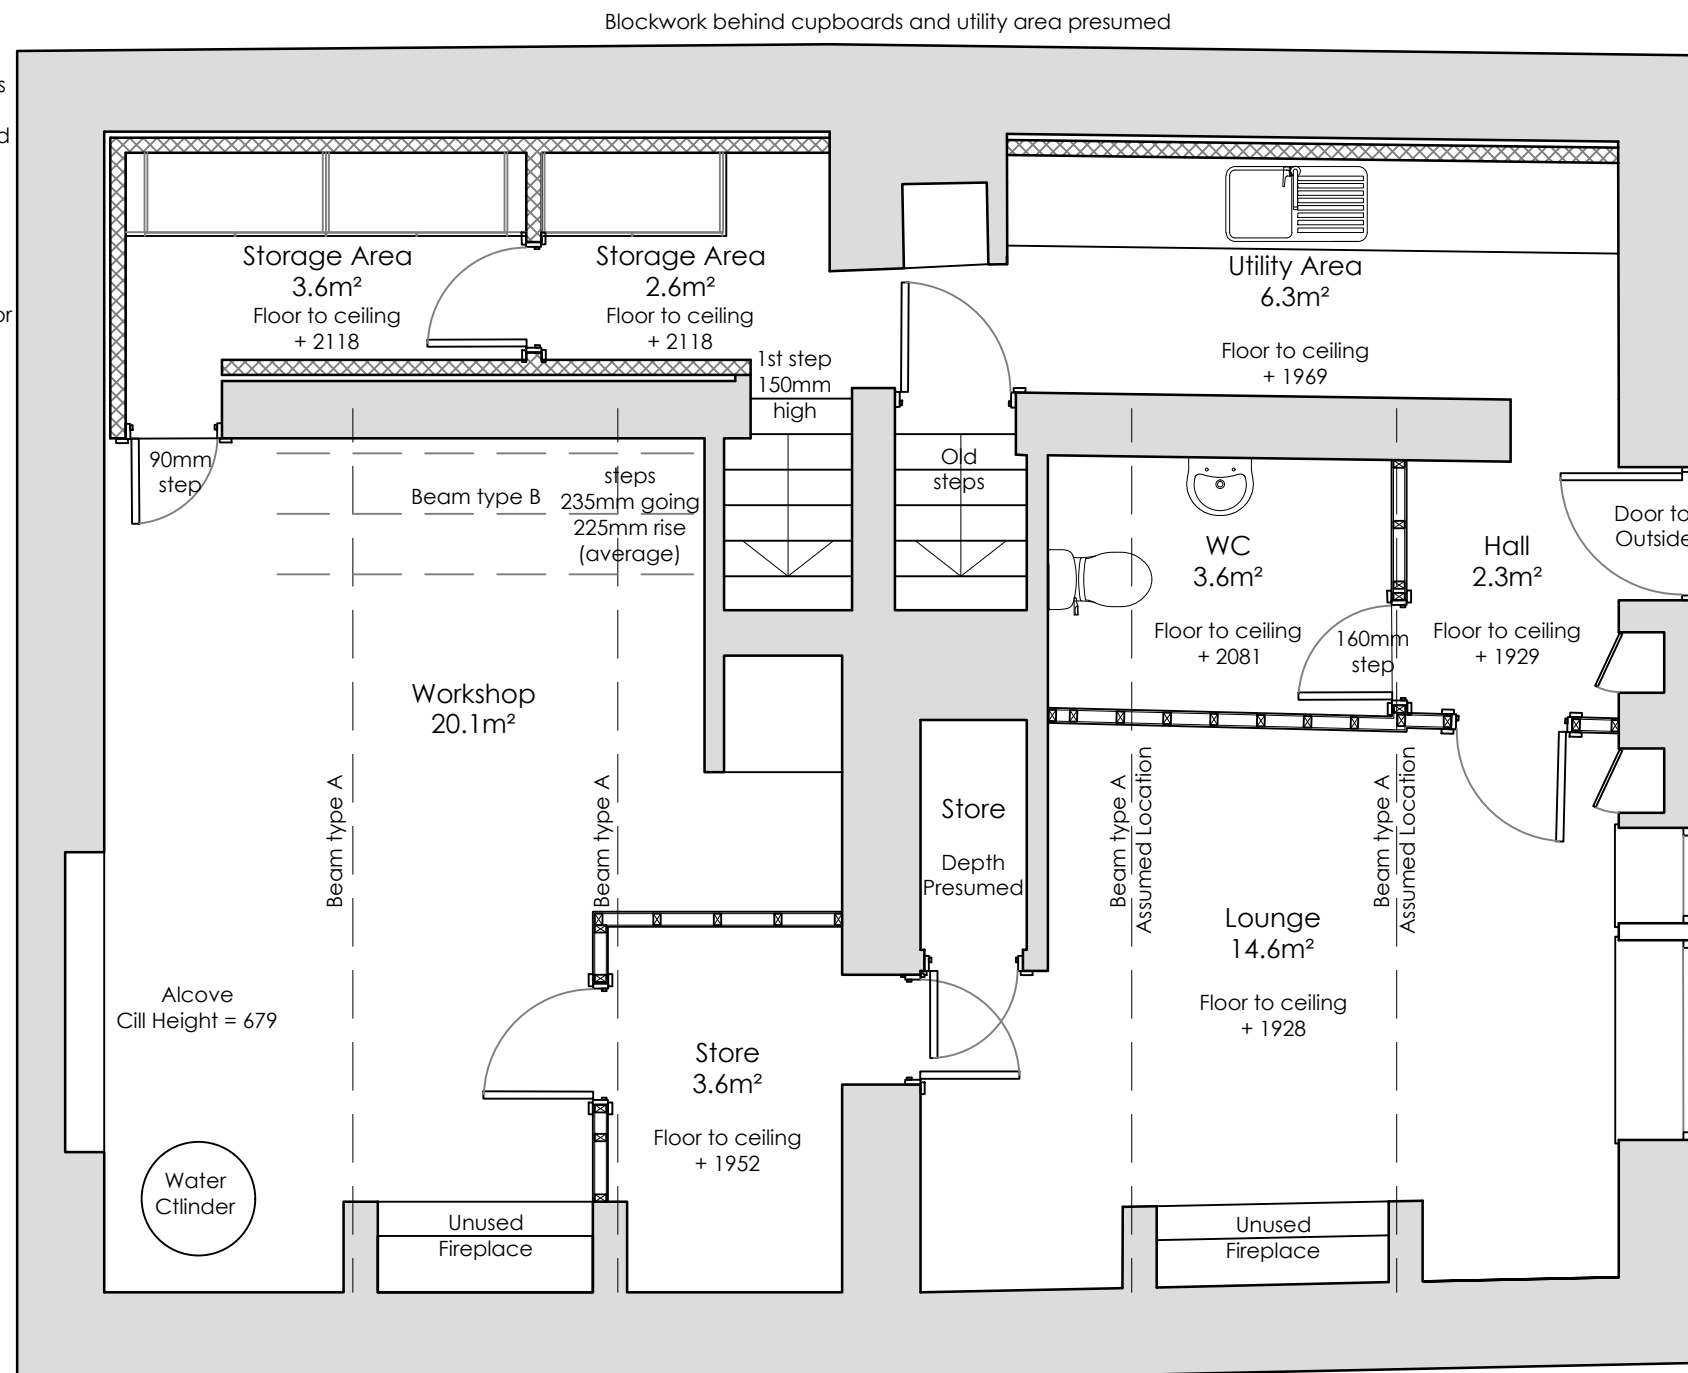

Existing Ground Floor Plan
Scale: 1:50

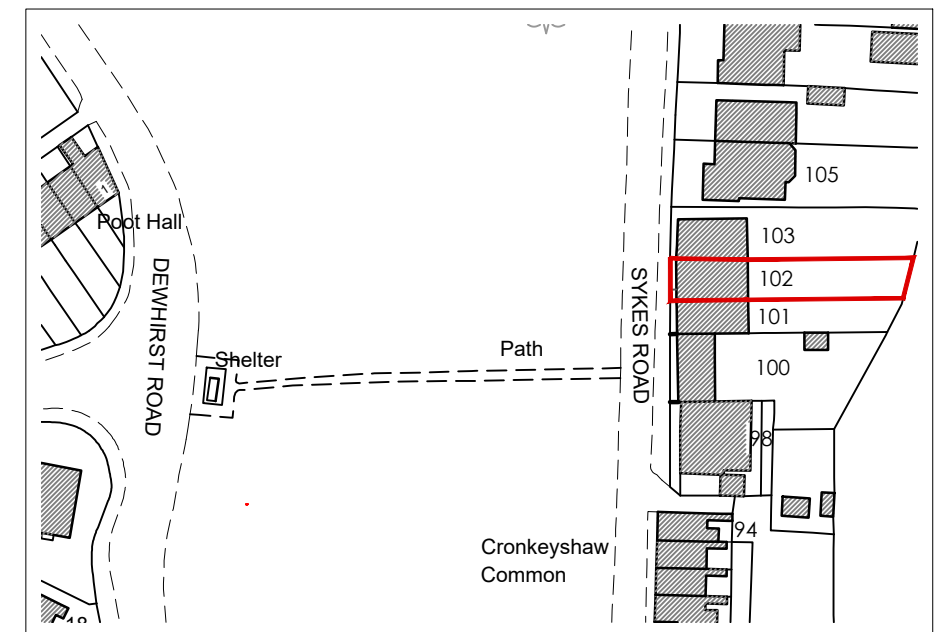

Site Location Plan
Scale: 1:1250

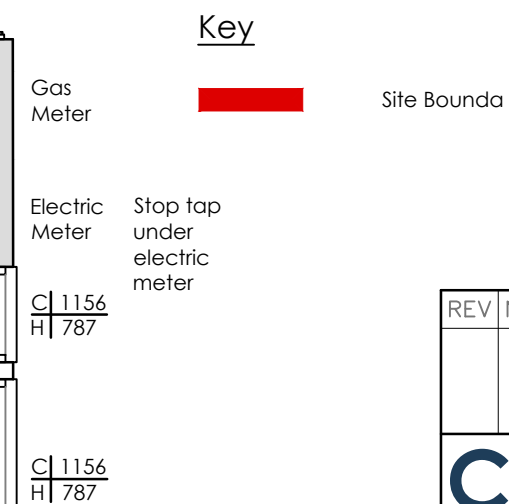

REV	Notes	Date	By

CRISP

architecture

Email: studio@crisparchitecture.co.uk

Chartered Institute of
Architectural Technologists
Chartered Practice

Project:	Frazer Cottage (102 Syke Road) Rochdale, OL12 9TE
----------	--

Drawing Title: Existing Basement Floor Plan	
---	--

Project No: 2342	File Identifier:2342_72_02
Drawing No: 72_02	Revision: .
Drawn By: SMH	Checked By:SMH
Scale: 1:50 @ A3	Date: 05/07/2023

Purpose of Issue: FEASIBILITY	
-------------------------------	--

Drawing Status: PLANNING	
--------------------------	--