




FRONT ELEVATION




REAR ELEVATION

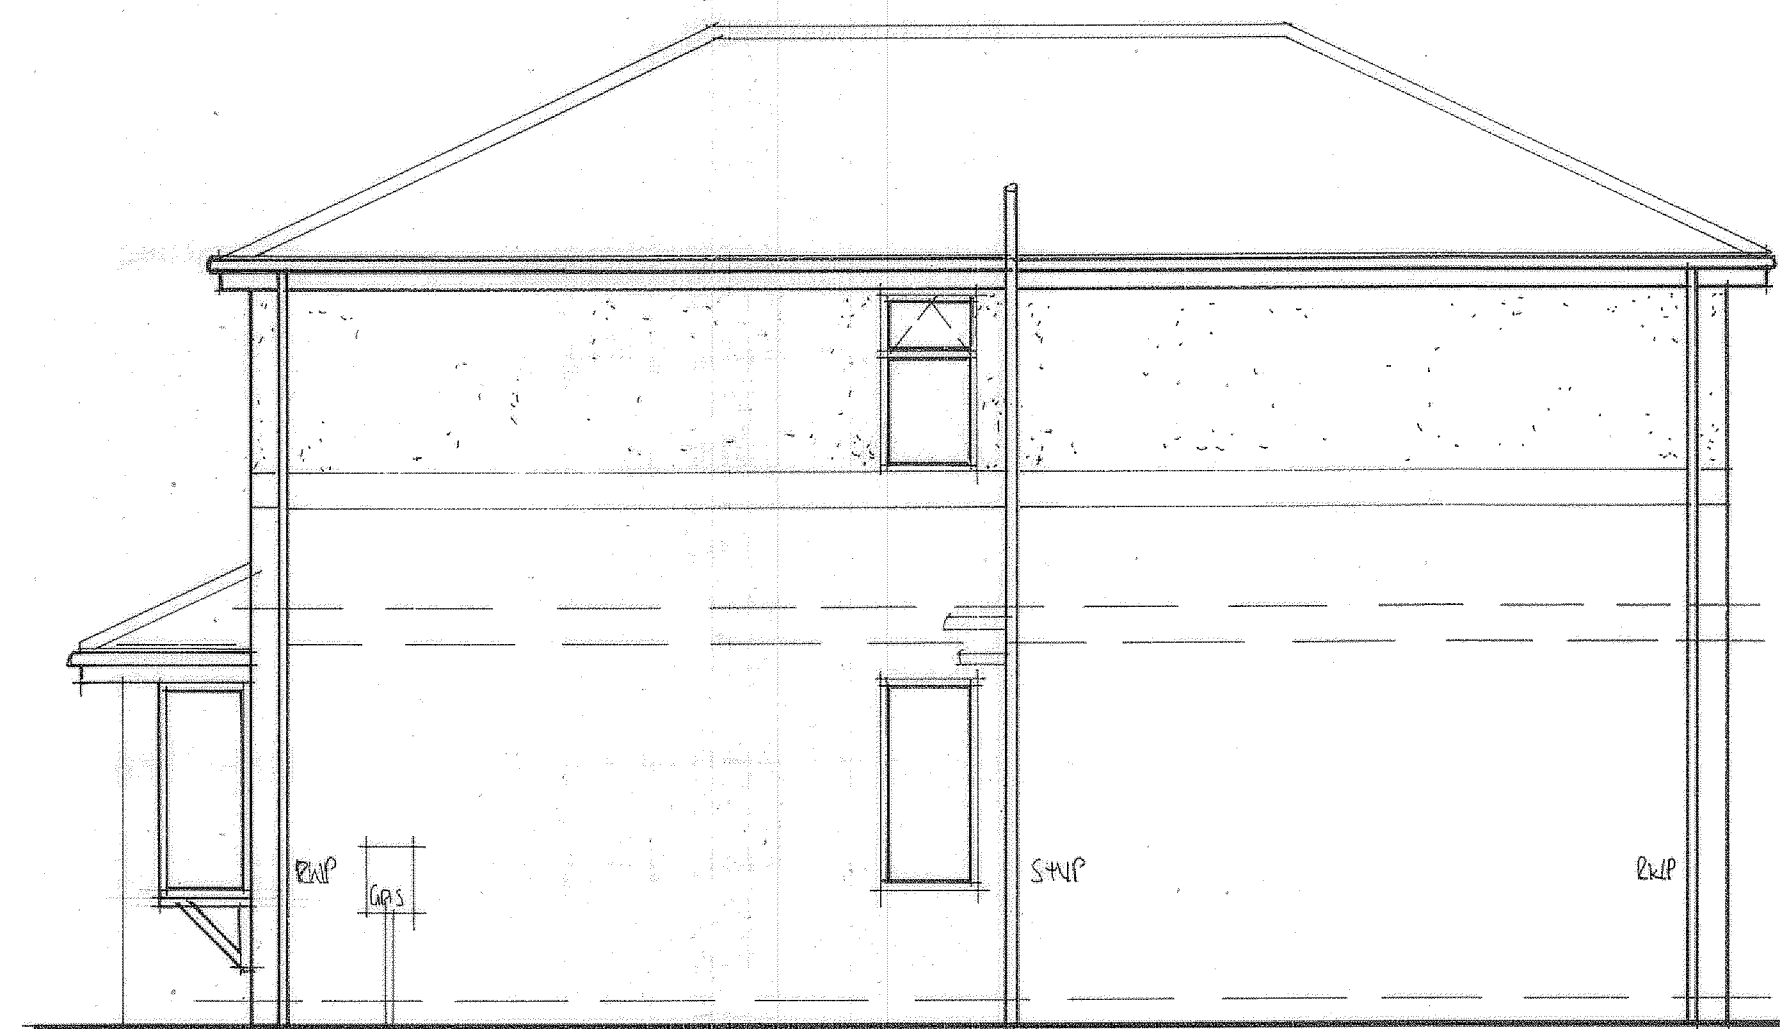

SIDE ELEVATION



FRONT ELEVATION

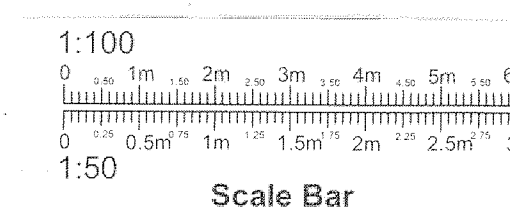

PROJECT
PROPOSED GROUND FLOOR SIDE
EXTENSION WITH FULL LENGTH
FIRST FLOOR SIDE EXTENSION.
DRAWING TITLE
EXISTING ELEVATIONS.
CLIENT
MR. A. NAGY.
ADDRESS
4, WHITTAKER LANE,
ROCHDALE, OL11 5PL.
SCALE
SCALE 1:50@A1
DATE
MAY 2023.
DRAWING No
FO 05235848/2.