






FRONT ELEVATION

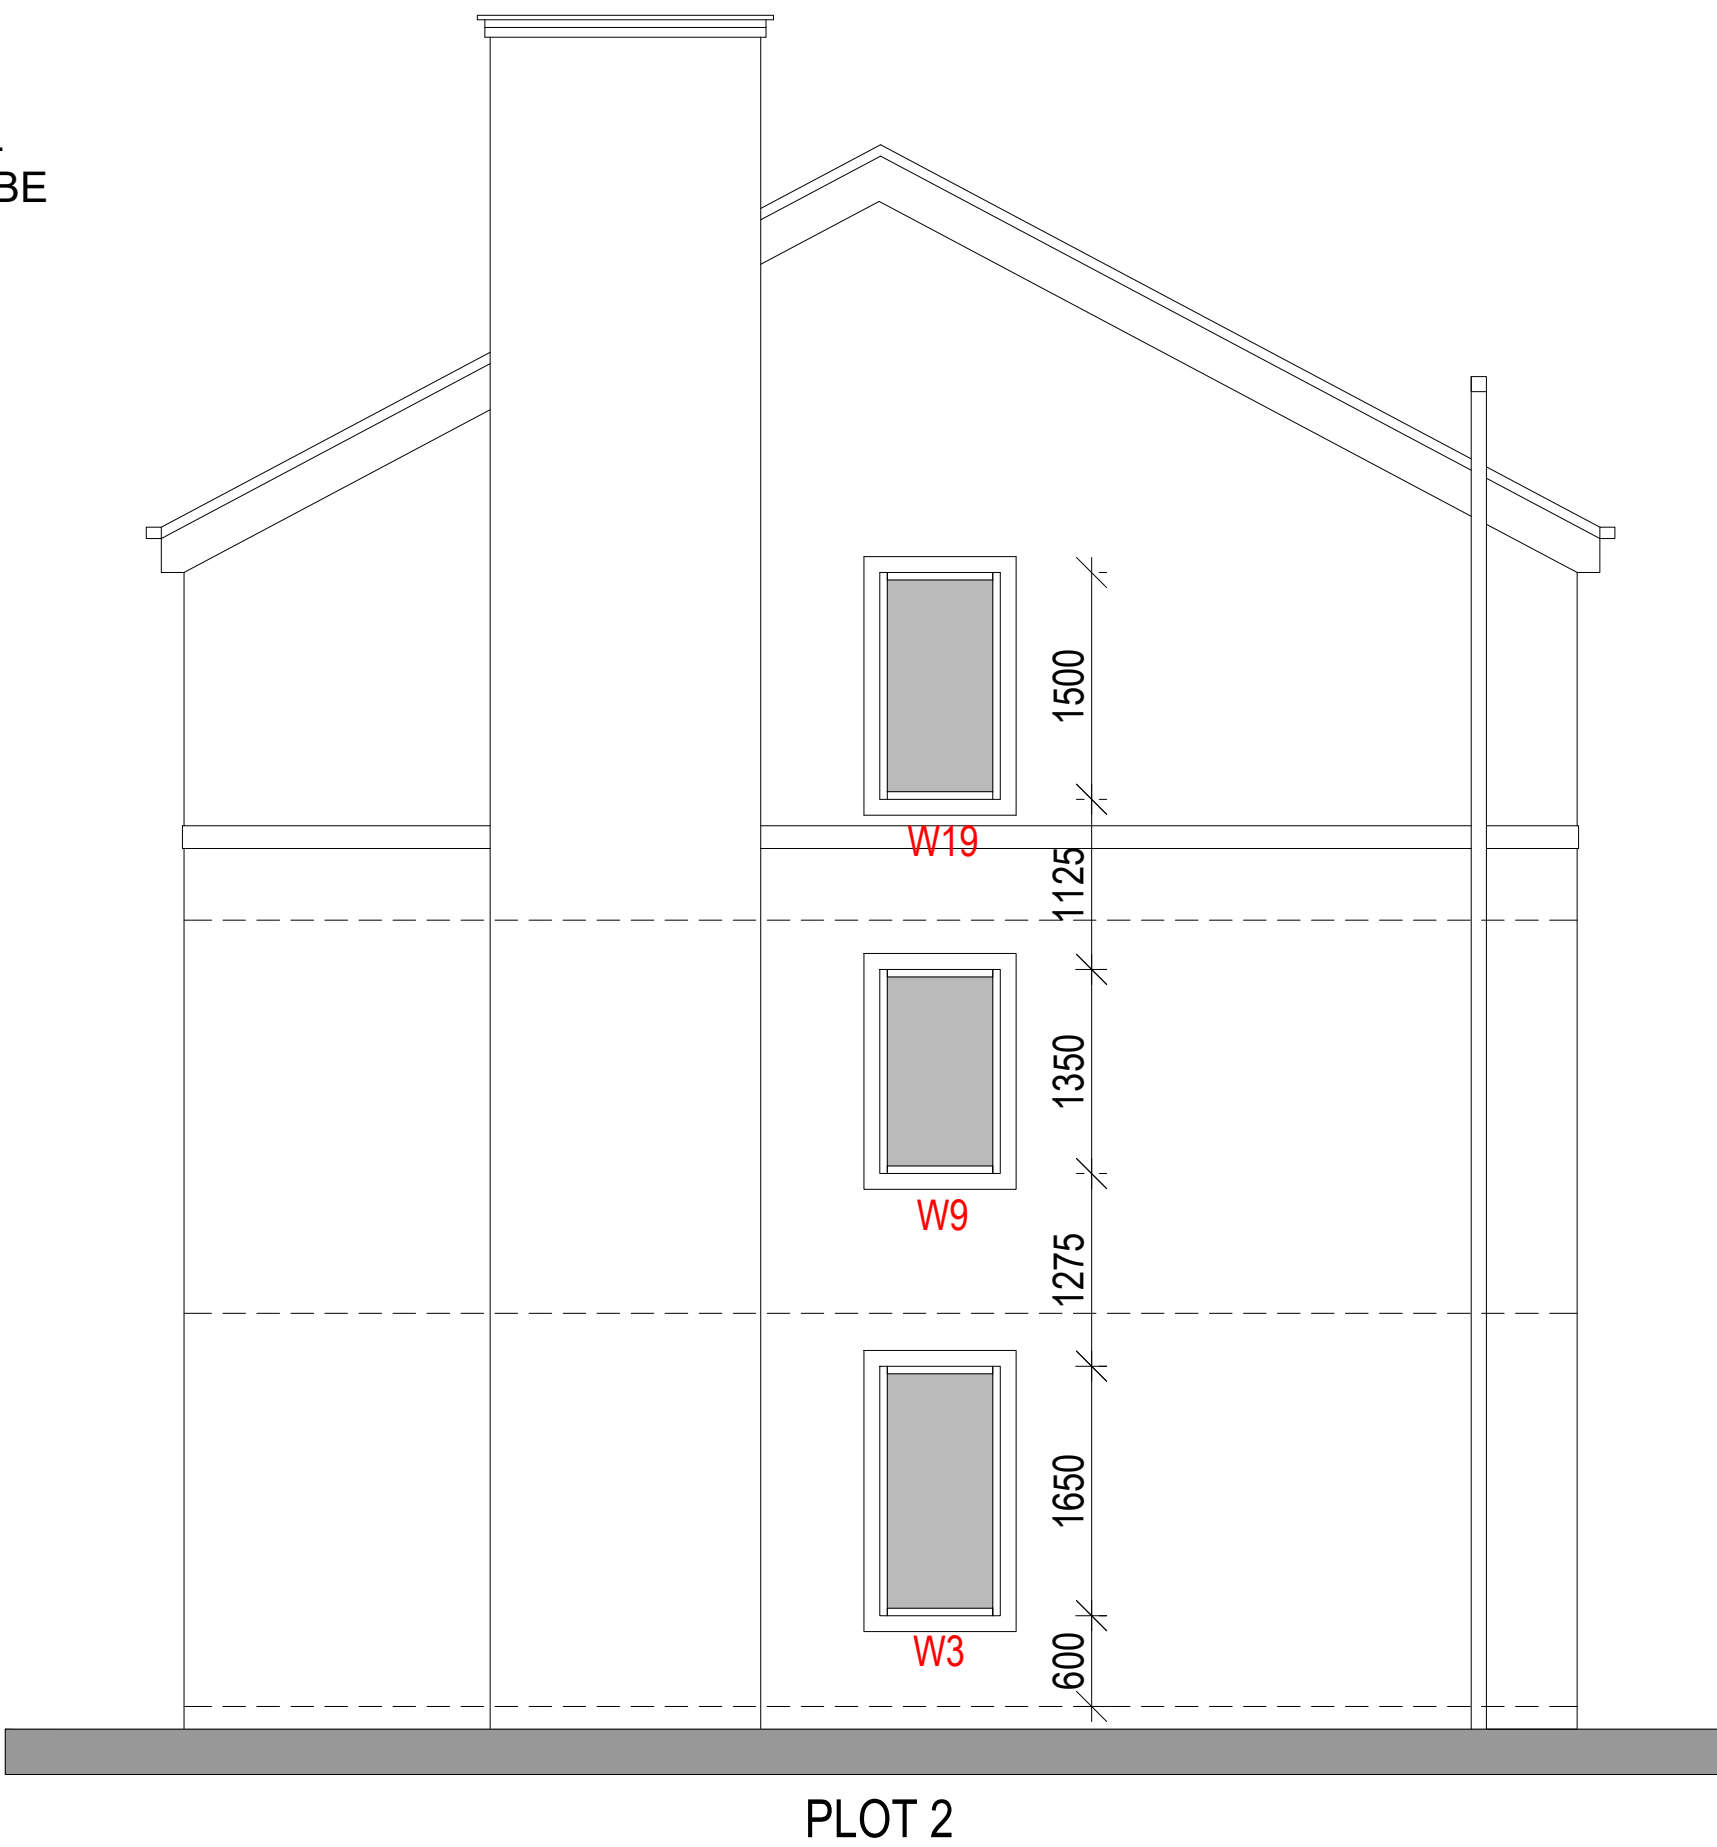

SIDE ELEVATION

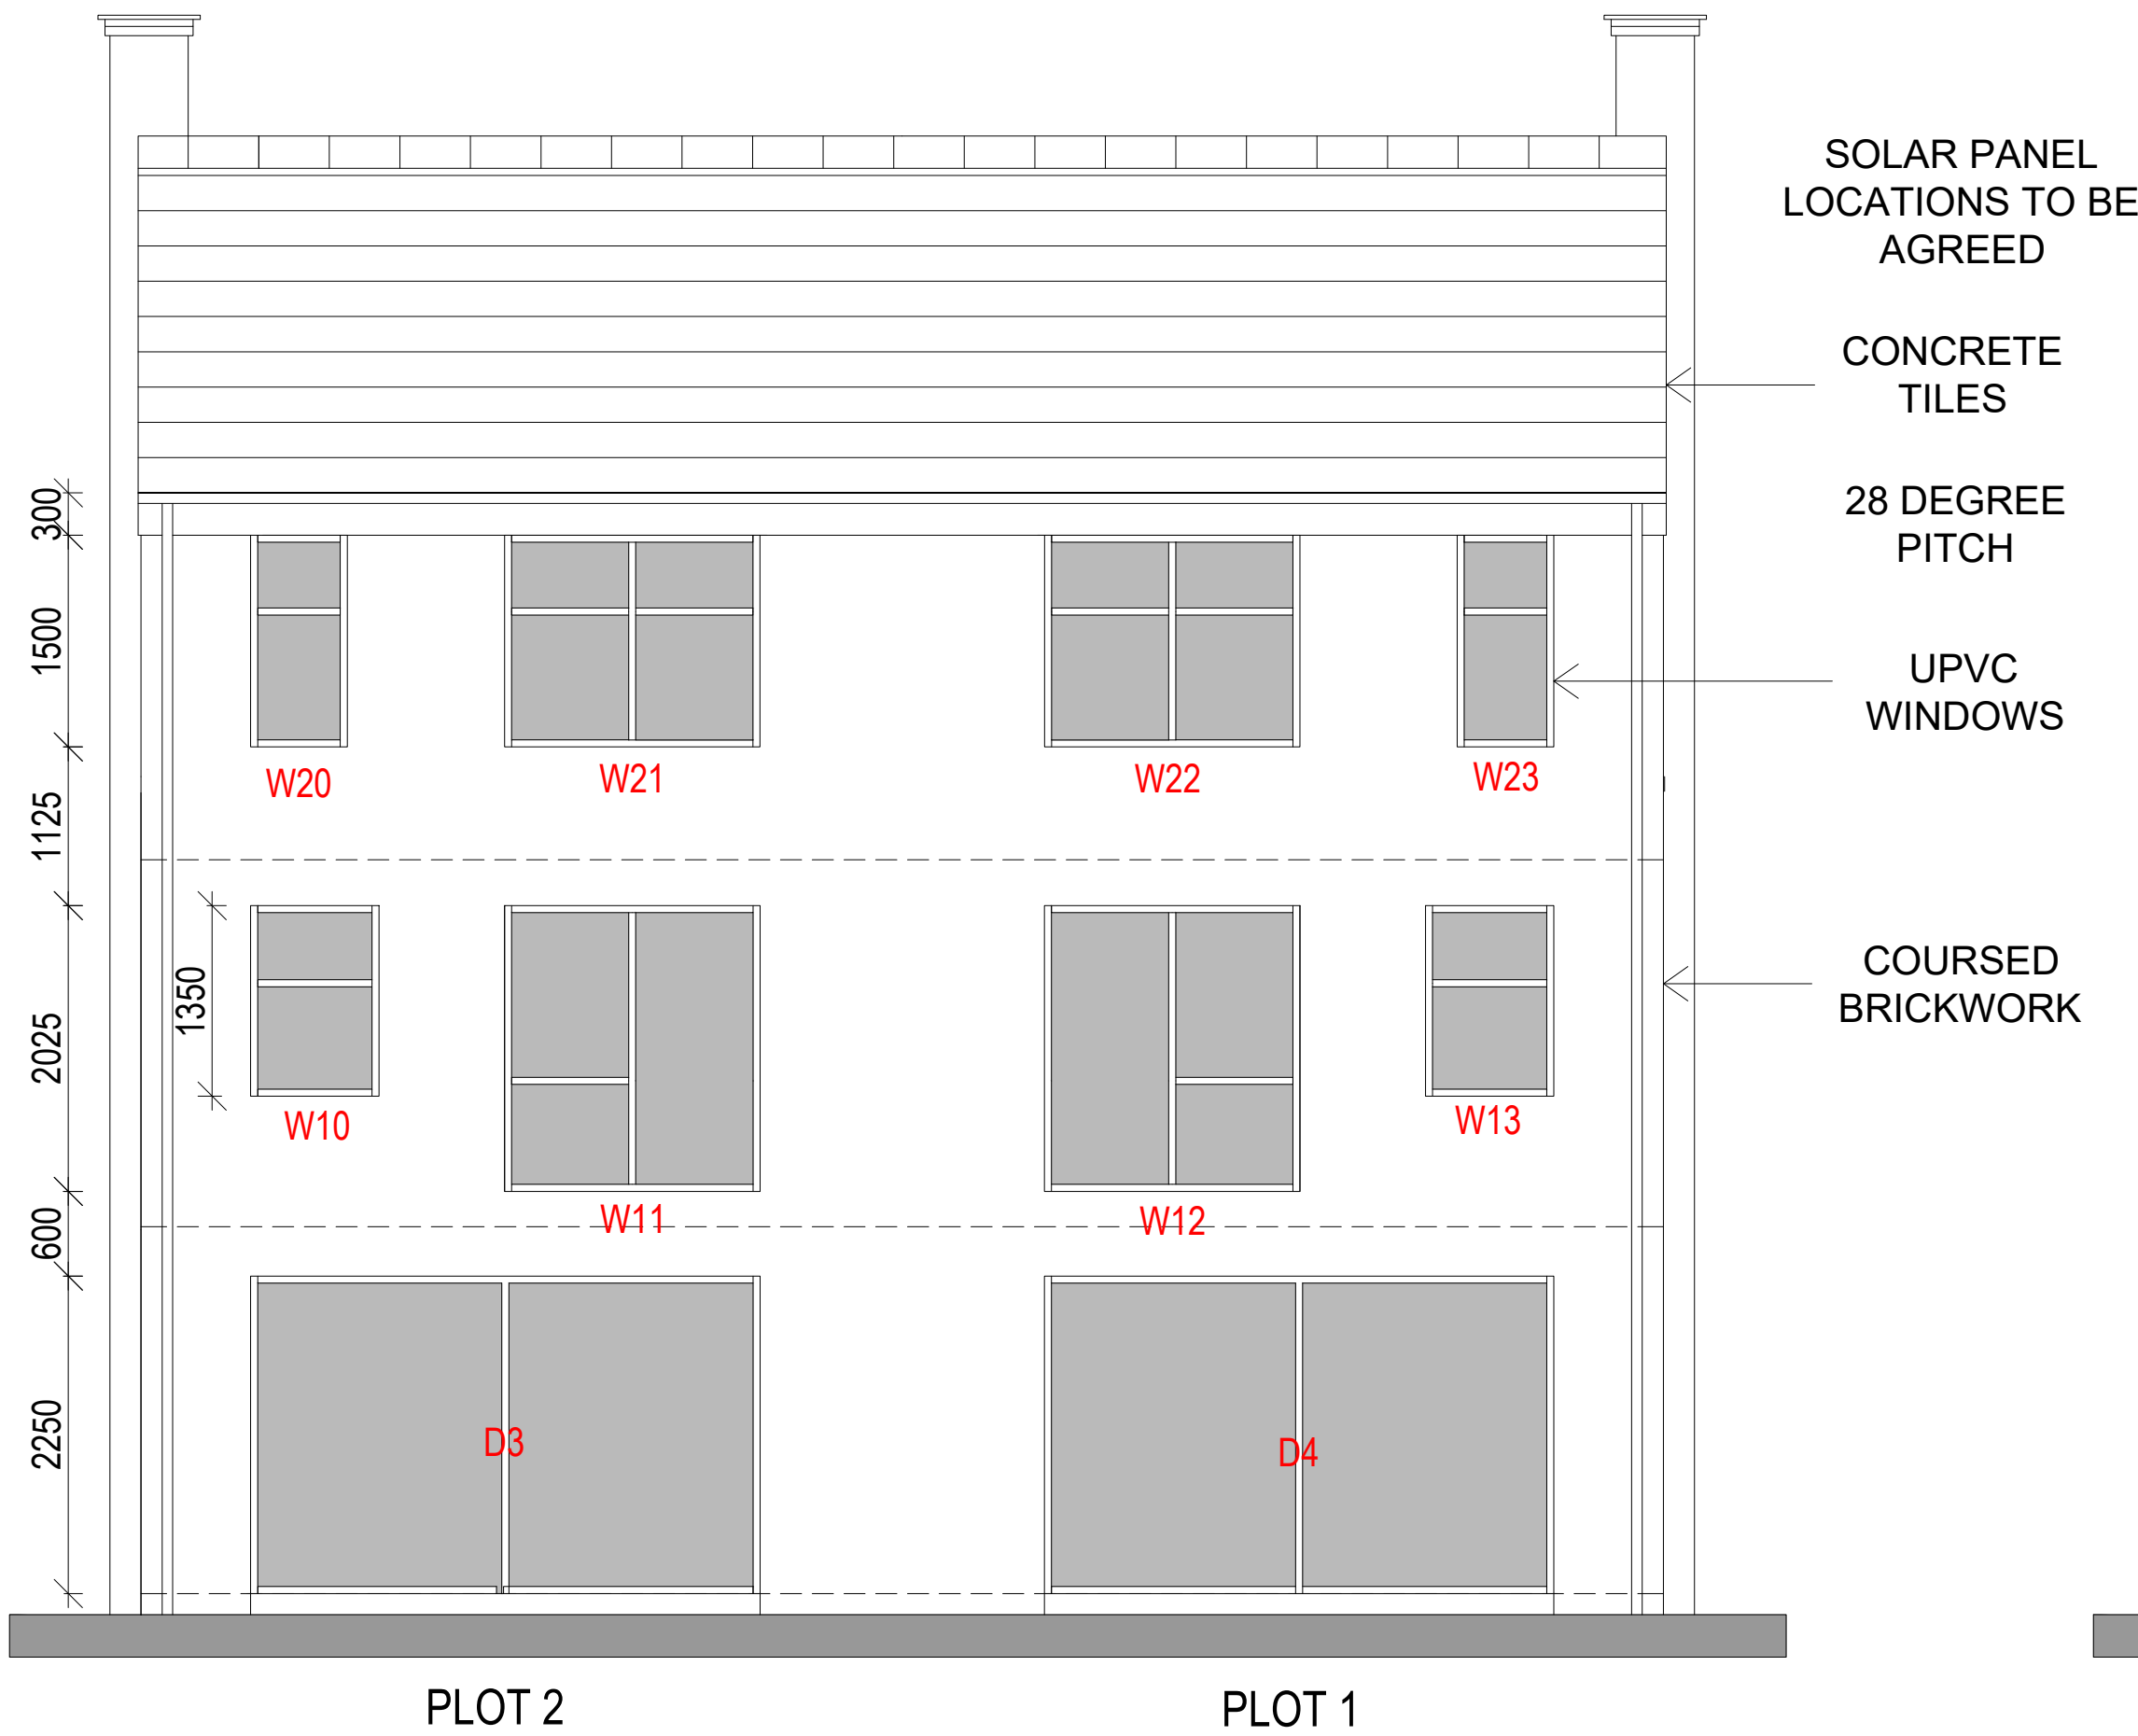

REAR ELEVATION

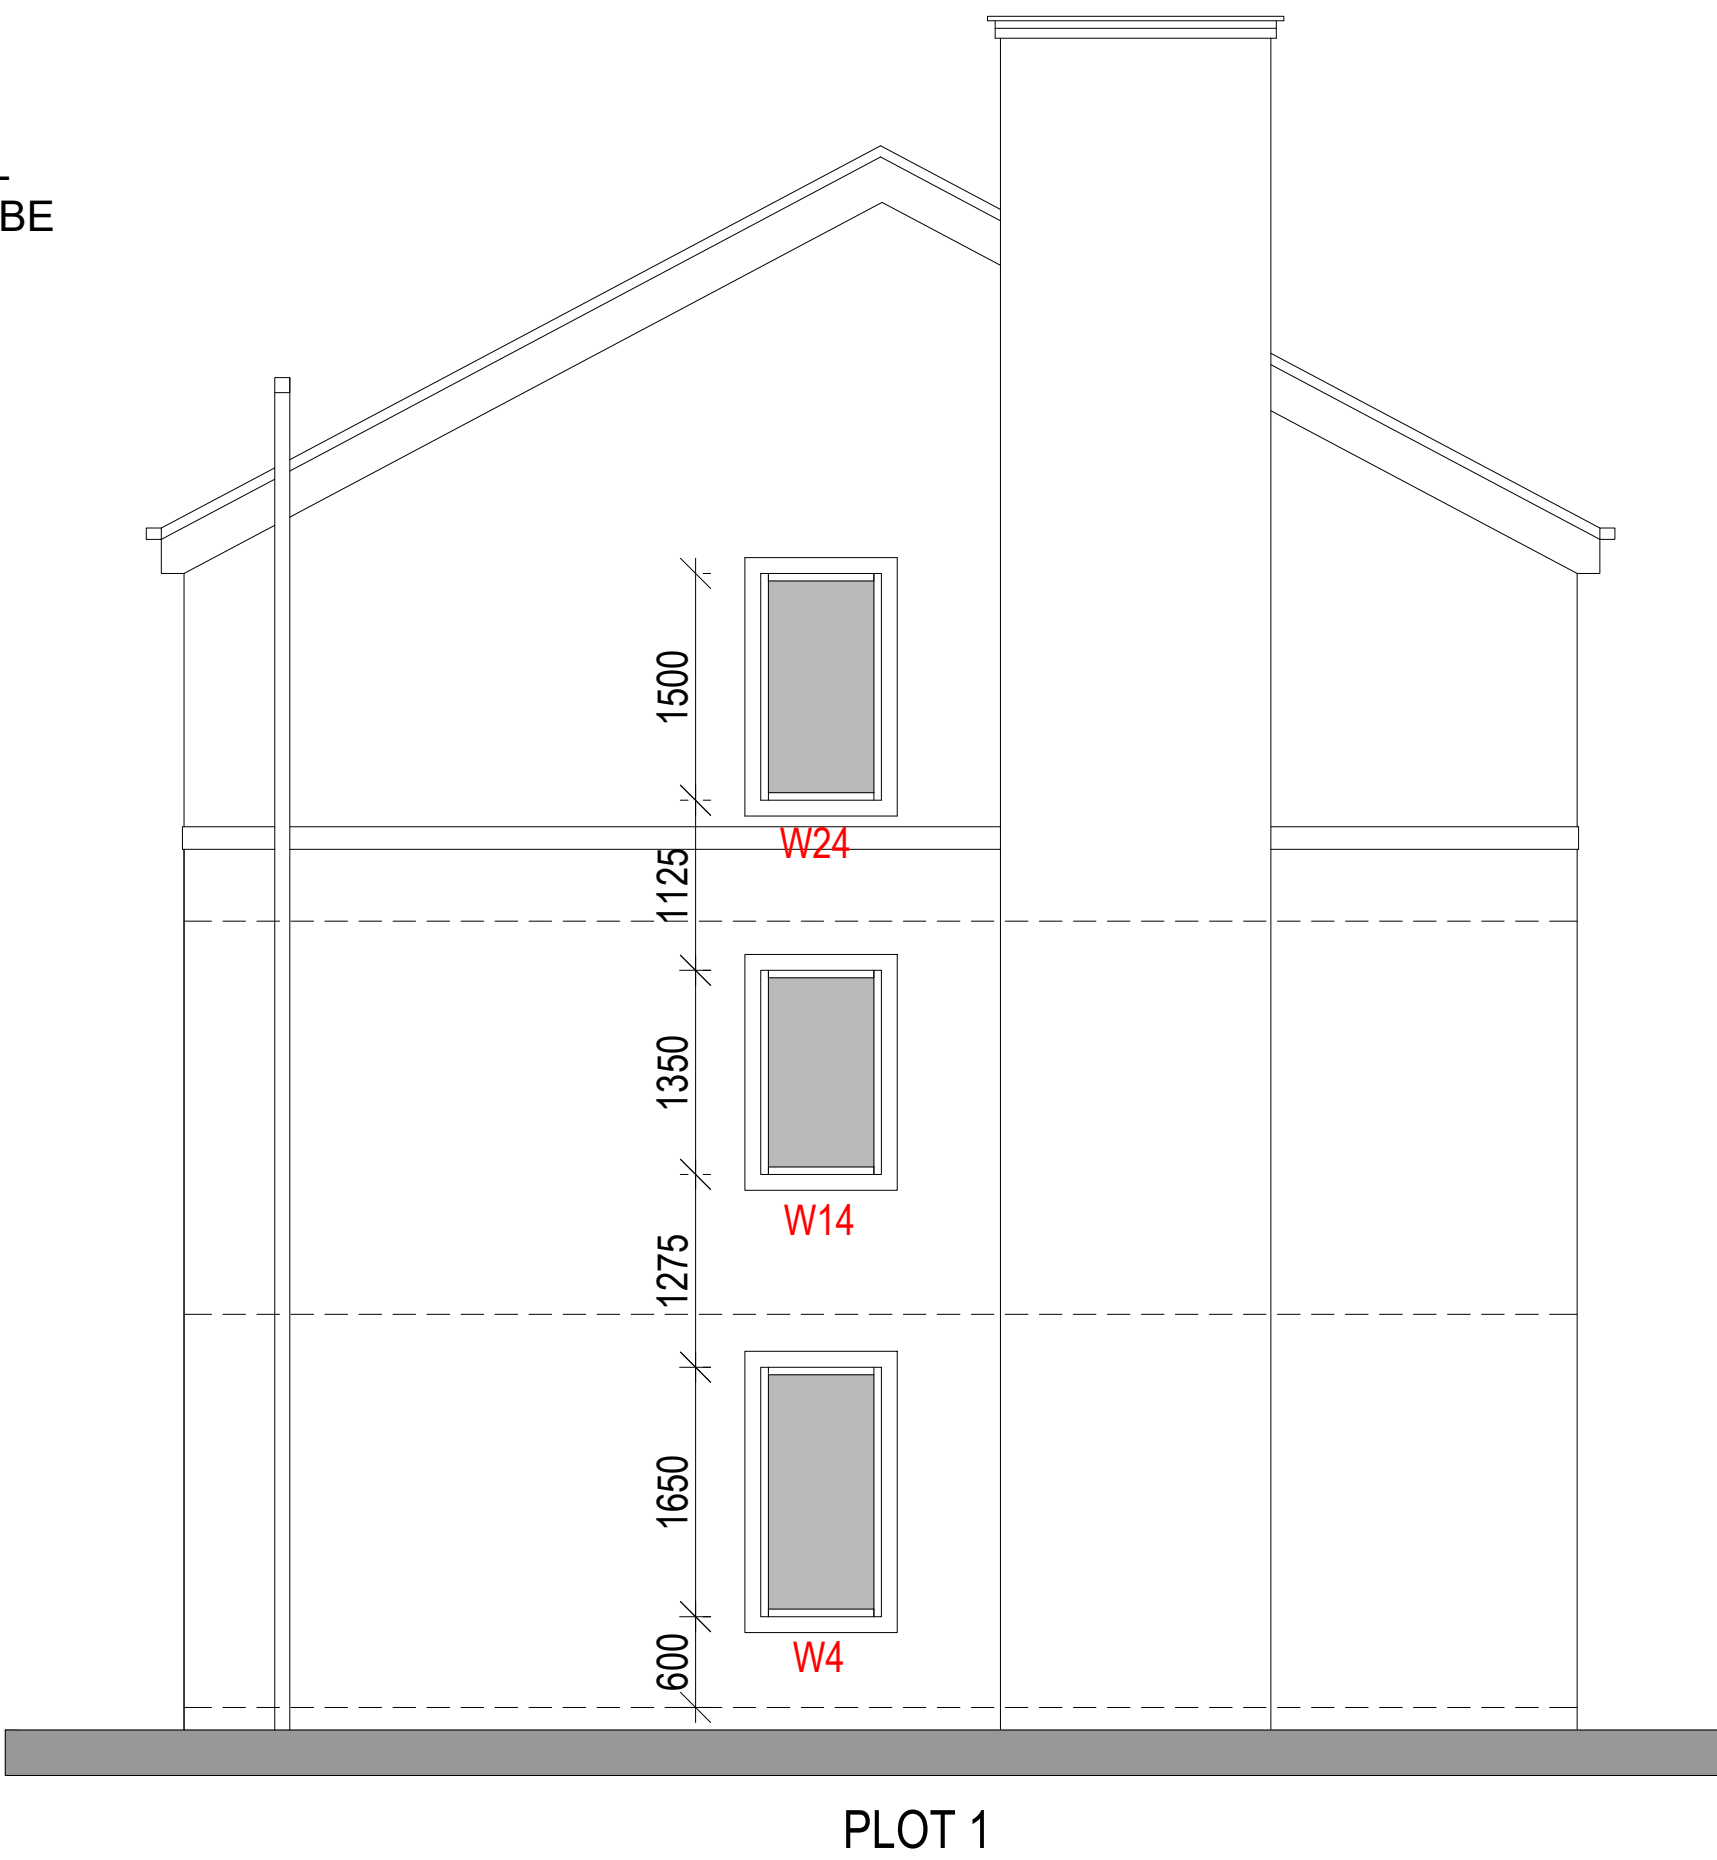

SIDE ELEVATION

IF IN ANY DOUBT PLEASE ASK THE ARCHITECT FOR CLARIFICATION.
DO NOT SCALE FROM DRAWING. ALL DIMENSIONS TO BE CHECKED ON SITE.
THE COPYRIGHT FOR THESE DRAWINGS REMAINS THE PROPERTY OF THE ARCHITECT.
THEY MUST NOT BE REPRODUCED IN ANY WAY WITHOUT THE ARCHITECT'S PRIOR WRITTEN CONSENT.

WINDOW SCHEDULE	
OPENING	STRUCTURAL OPENING (W x H)
W1	1 No. 910 x 1650
W2	1 No. 910 x 1650
W3	1 No. 797 x 1650
W4	1 No. 797 x 1650
W5	1 No. 910 x 1350
W6	1 No. 910 x 1350
W7	1 No. 910 x 1350
W8	1 No. 910 x 1350
W9	1 No. 797 x 1350
W10	1 No. 910 x 1350
W11	1 No. 1810 x 2025
W12	1 No. 1810 x 2025
W13	1 No. 910 x 1350
W14	1 No. 797 x 1350
W15	1 No. 910 x 1500
W16	1 No. 910 x 1500
W17	1 No. 910 x 1500
W18	1 No. 910 x 1500
W19	1 No. 797 x 1500
W20	1 No. 685 x 1500
W21	1 No. 1810 x 1500
W22	1 No. 1810 x 1500
W23	1 No. 685 x 1500
W24	1 No. 797 x 1500
D1	1 No. 910 x 2250
D2	1 No. 910 x 2250
D3	1 No. 3610 x 2250 (SLIDING DOOR)
D4	1 No. 3610 x 2250 (SLIDING DOOR)

**NORTHERN
DESIGN**
OLDHAM

Chartered Architects

17 STATION LANE
GROTTON
OLDHAM
OL4 5GY
TELEPHONE 07753859616

CLIENT

MR JAVED IQBAL

PROJECT

PROPOSED RESIDENTIAL DEVELOPMENT
LAND OFF BELFIELD LANE
BELFIELD

DRAWING TITLE

PLOTS 1 + 2
PROPOSED ELEVATIONS

Rev.	Notes	Date	Drawn

SCALE	1:50 AT A1	07.23	A.D.
-------	------------	-------	------

PROJECT No.	DRAWING No.	Rev.
2351	03	