




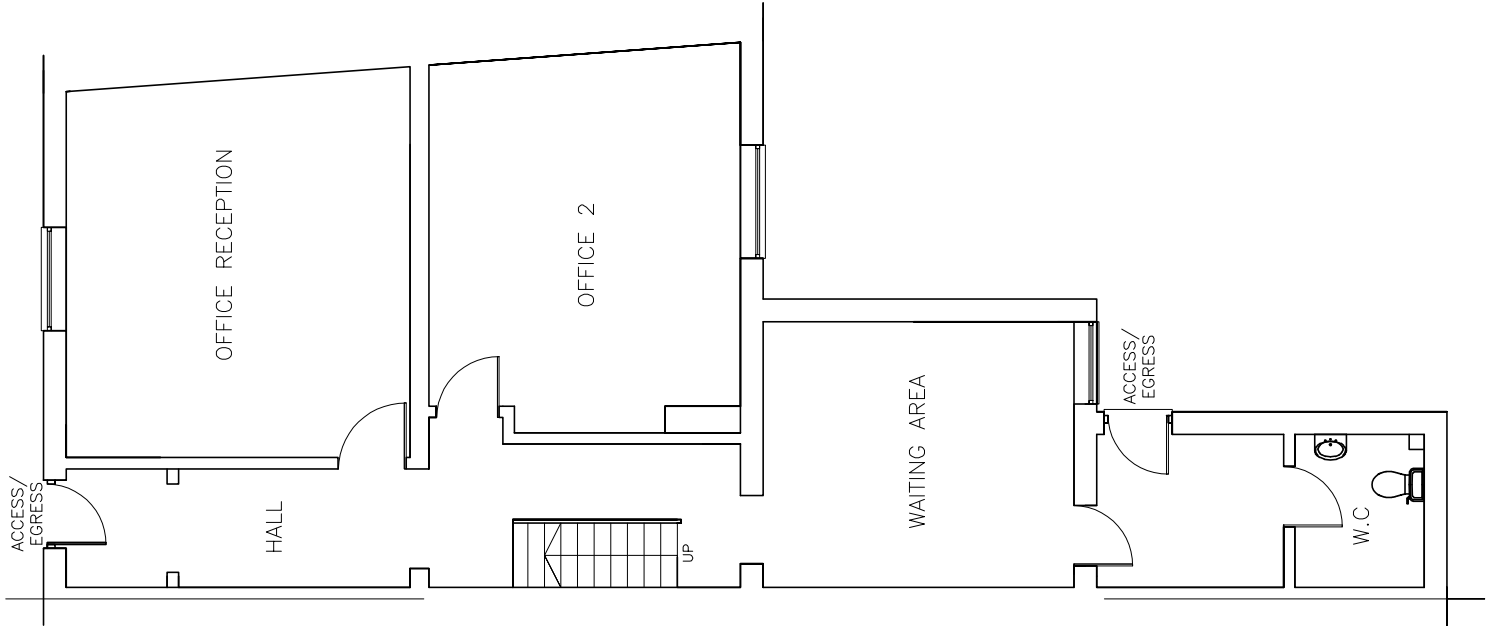

EXISTING GROUND FLOOR PLAN

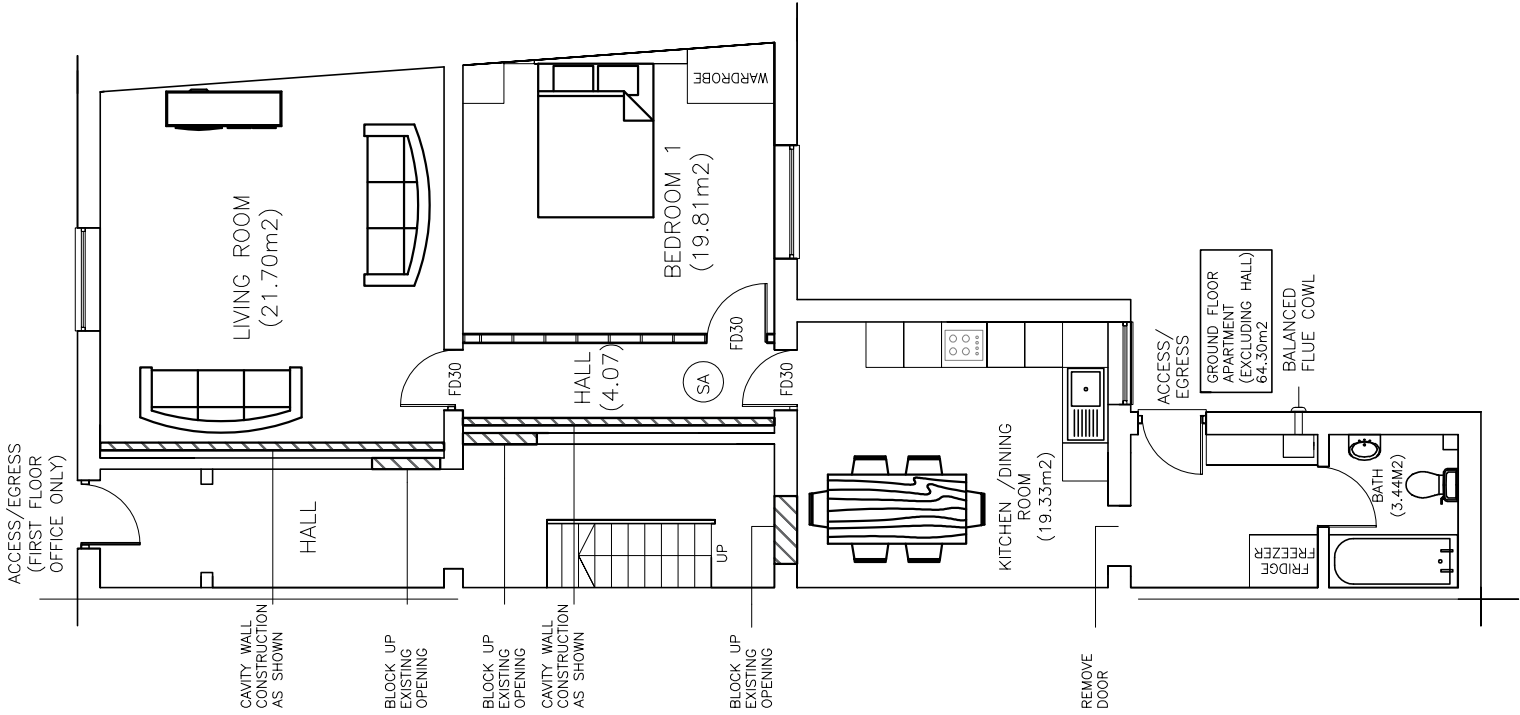

PROPOSED GROUND FLOOR
(1 BED APARTMENT – 64.30M2)

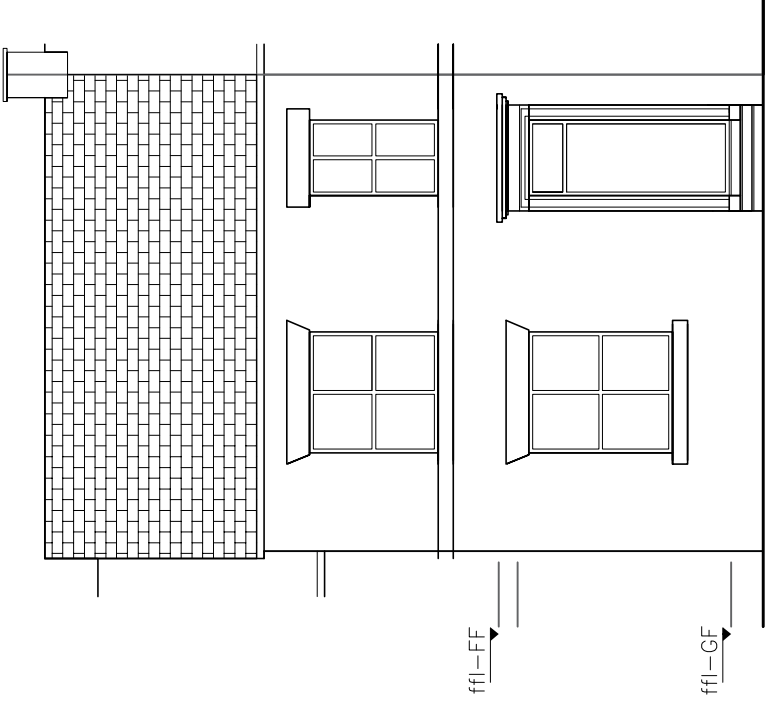

FRONT ELEVATION
(NORTH WEST)
NO MATERIAL CHANGE

NOTES

THIS DRAWING IS FOR PLANNING PERMISSION ONLY

COPYRIGHT: ALL RIGHTS RESERVED
THIS DRAWING MUST NOT BE REPRODUCED WITHOUT WRITTEN PERMISSION FROM NORDEN QUANTITY SURVEYING AND CONSTRUCTION SERVICES LIMITED.

DO NOT SCALE OFF THIS DRAWING.

ALL DIMENSIONS ARE TO BE CHECKED ON SITE BY THE CONTRACTOR / SUB-CONTRACTOR. ANY DISCREPANCIES ARE TO BE REPORTED TO NORDEN QUANTITY SURVEYING AND CONSTRUCTION SERVICES LIMITED.

Rev.	Description	Dt'n	Cnk	Date	
Norden Quantity Surveying and ConstructionServices LTD 732 Edenfield Road, Norden, Rochdale, OL12 7PP					
Contract 119 DRAKE STREET, ROCHDALE, OL16 1PZ THE LAWYERS FIRM					
Title PROPOSED CHANGE OF USE OF GROUND FLOOR FROM OFFICE TO DWELLING (RESIDENTIAL)					
Scales	1:100	Sheet Size	A3		
Drawn	-	Checked	-	Date	02.01.2025
Dwg. No.	DWG 2 OF 2	Revision	B		