


KEY -

- 1 BRICKWORK TO MATCH EXISTING
- 2 THROUGH COLOURED RENDER
- 3 ALUMINIUM GLAZED SLIDING DOORS - DARK GREY / BLACK
- 4 COPING - DARK GREY / BLACK
- 5 WINDOW TO MATCH EXISTING
- 6 WINDOW - DARK GREY ALUMINIUM
- 7 FLAT ROOF WITH ROOF LIGHTS
- 8 ROOF OF EXISTING GARAGE REMOVED, EAVES BUILT UP IN BRICKWORK TO MATCH EXISTING - NEW FLAT ROOF
- 9 EXISTING STORE PARTLY REMOVED & REMODELLED
- 10 EXISTING GARAGE & STORE ROOFS REMOVED


NOTES:

CONTRACTORS MUST VERIFY ALL DIMENSIONS ON SITE BEFORE COMMENCEMENT OF ANY WORK OR PREPARING MANUFACTURING DRAWINGS
CONTRACTOR TO NOTIFY THE ARCHITECT OF ANY DISCREPANCIES


Minor Amendments- Drawing re-issued for new application Mar 25

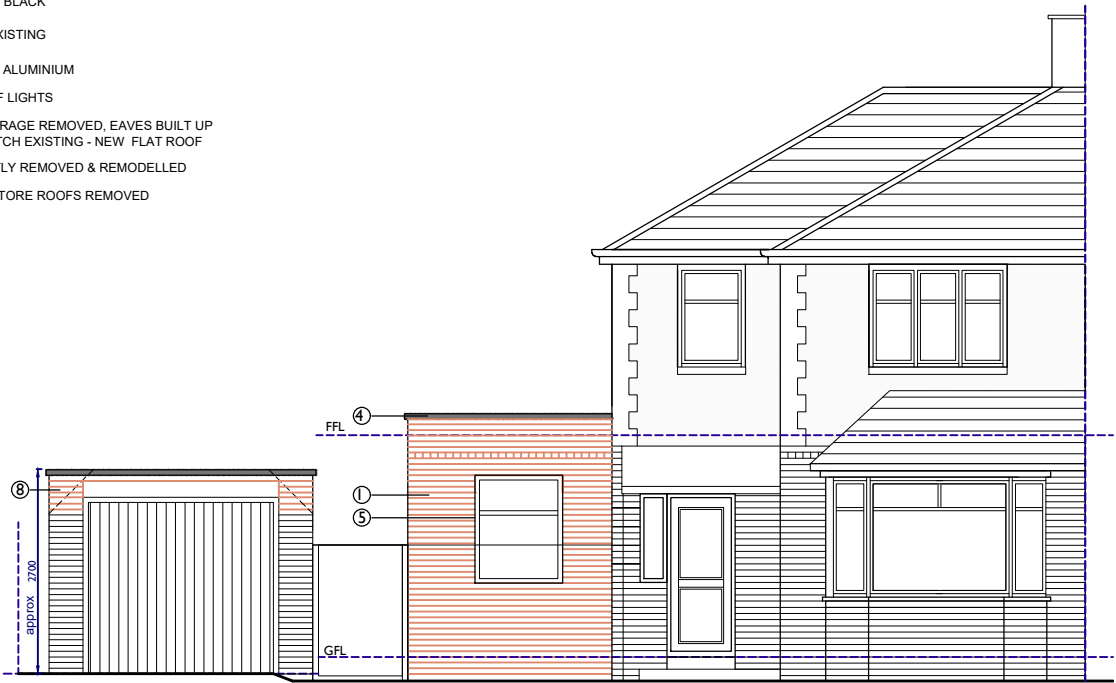


FRONT ELEVATION

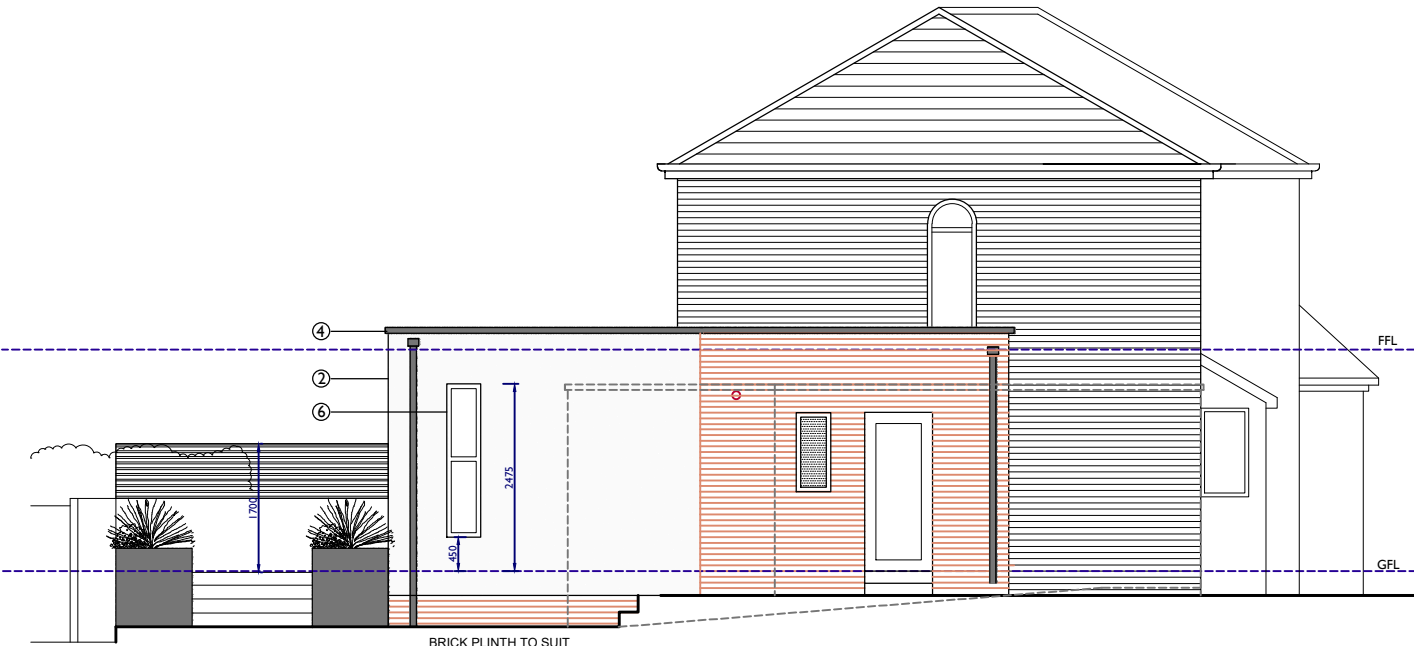


SIDE ELEVATION

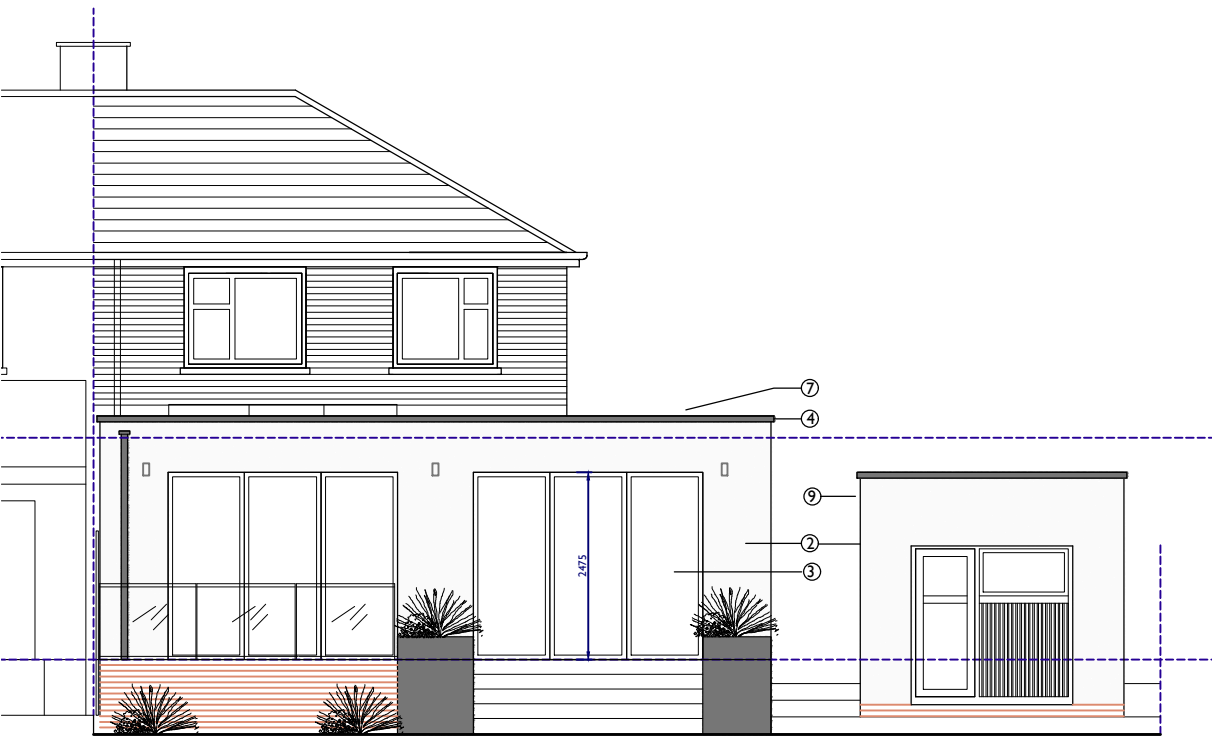


REAR ELEVATION

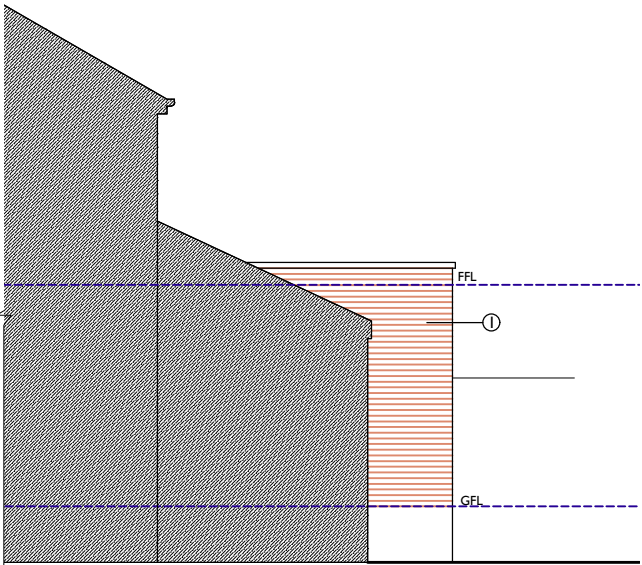

SECTION / SIDE ELEVATION

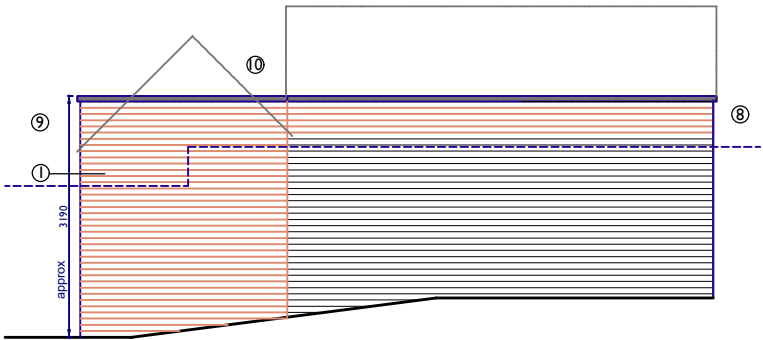

SIDE ELEVATION GARAGE

 

emma craig
Architectural Design

t: 07931 586751 e: emmacraig@gmail.com

CLIENT

S & J WEBB

PROJECT

868 OLDHAM ROAD
ROCHDALE OL11 2BN

DRAWING TITLE

ELEVATIONS
PROPOSED

CLIENT

S & J WEBB

PROJECT

868 OLDHAM ROAD
ROCHDALE OL11 2BN

SCALE

1:100 @A3

JOB No

40

DATE

AUG 21

REVISION

B