


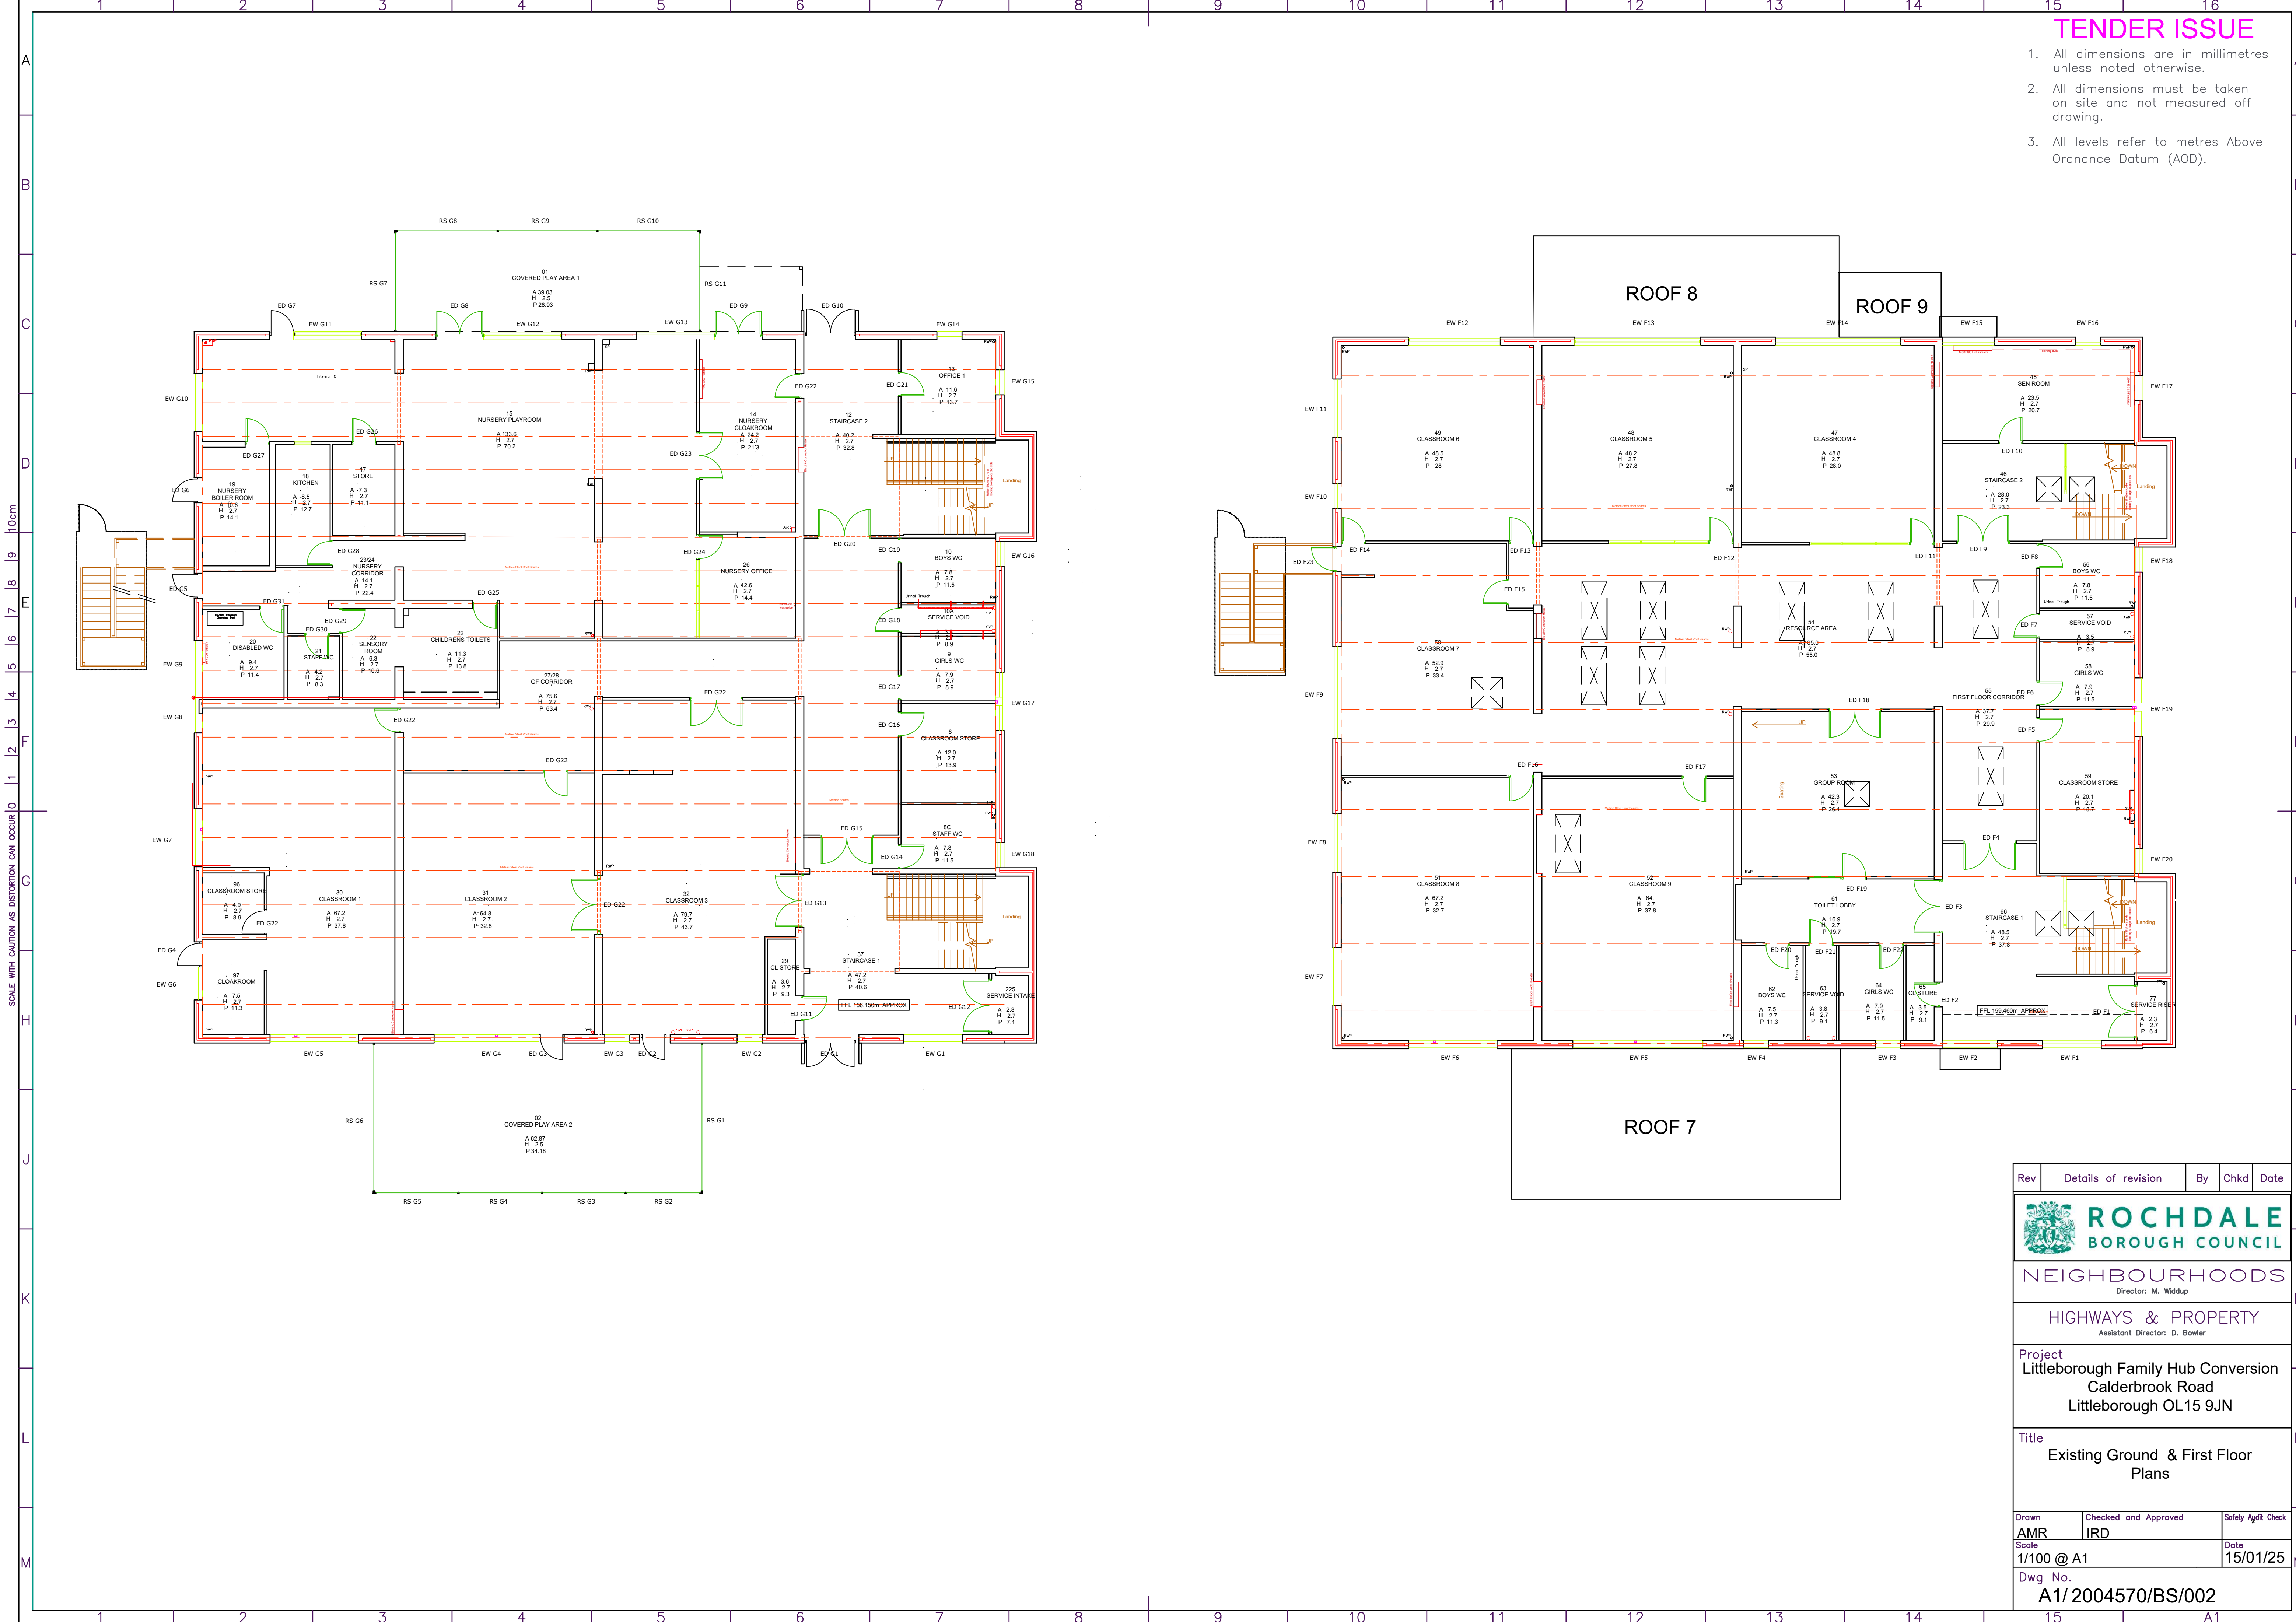

TENDER ISSUE

1. All dimensions are in millimetres unless noted otherwise.
2. All dimensions must be taken on site and not measured off drawing.
3. All levels refer to metres Above Ordnance Datum (AOD).

Rev	Details of revision	By	Chkd	Date
ROCHDALE BOROUGH COUNCIL NEIGHBOURHOODS Director: M. Widdup HIGHWAYS & PROPERTY Assistant Director: D. Bowler Project Littleborough Family Hub Conversion Calderbrook Road Littleborough OL15 9JN Title Existing Ground & First Floor Plans Drawn AMR Checked and Approved IRD Safety Audit Check Date 15/01/25 Dwg No. A1/2004570/BS/002				