



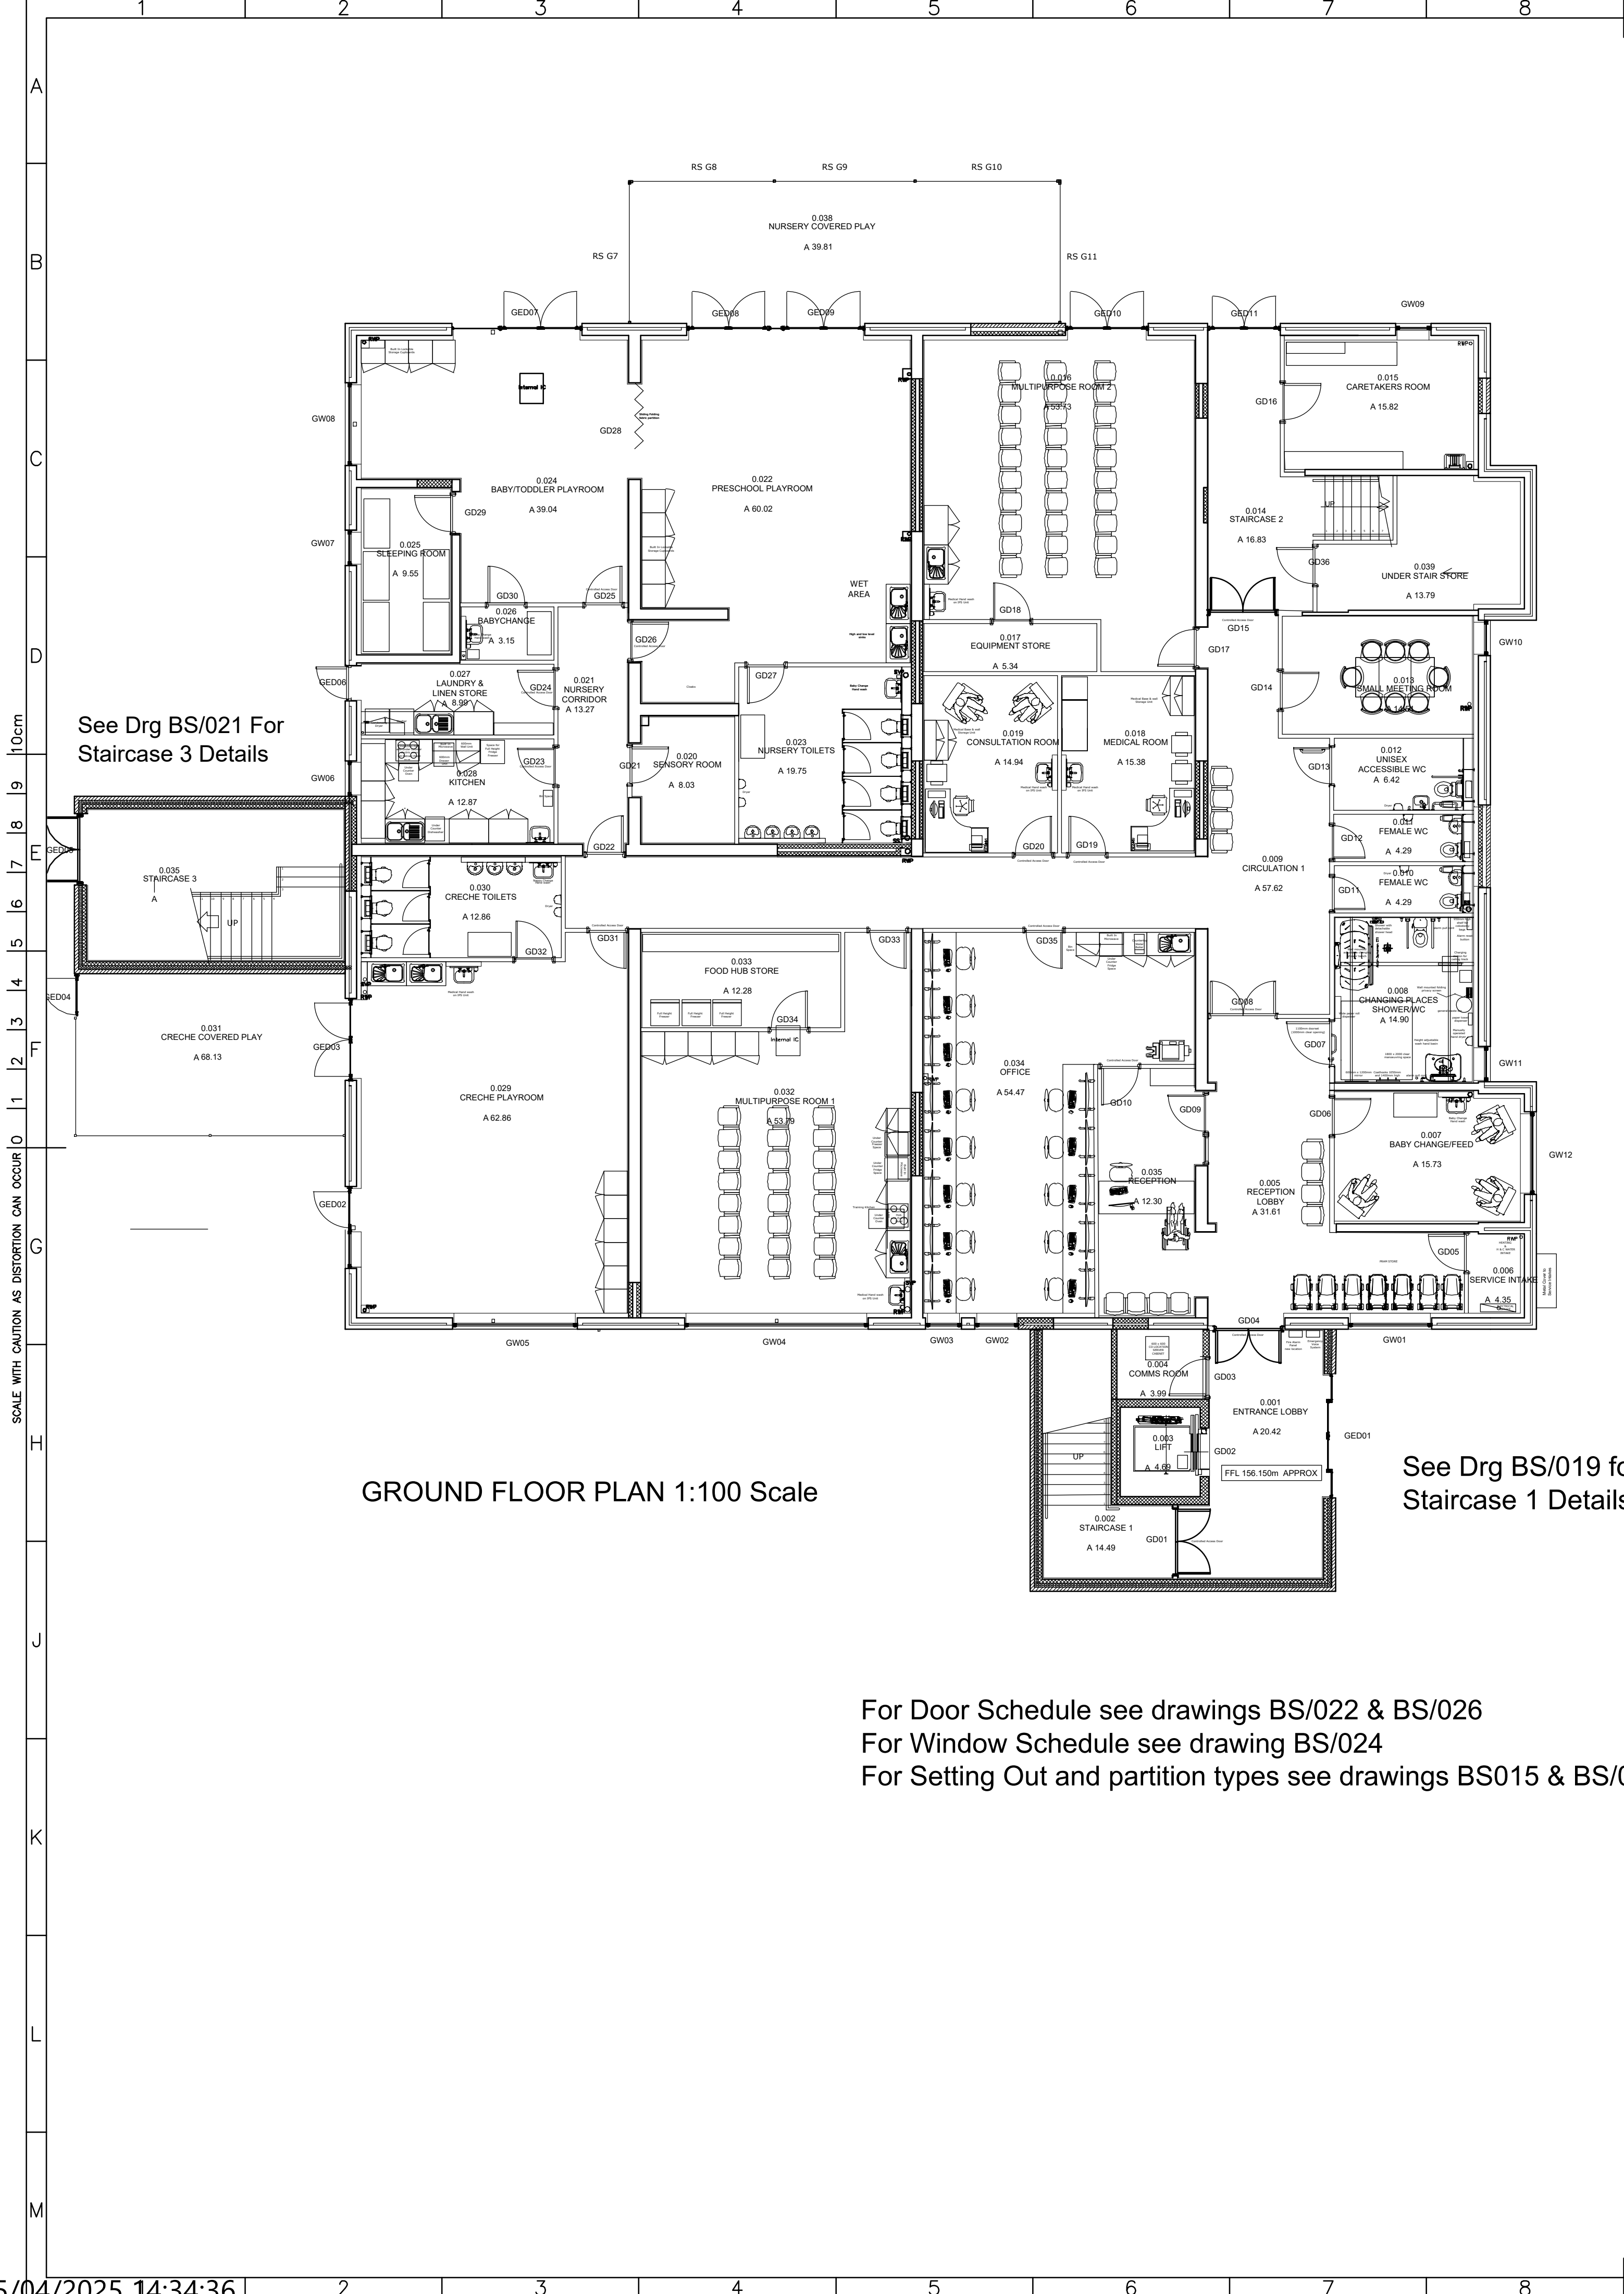

GROUND FLOOR PLAN 1:100 Scale


See Drg BS/019 for Staircase 1 Details

For Door Schedule see drawings BS/022 & BS/026
For Window Schedule see drawing BS/024
For Setting Out and partition types see drawings BS015 & BS/016.

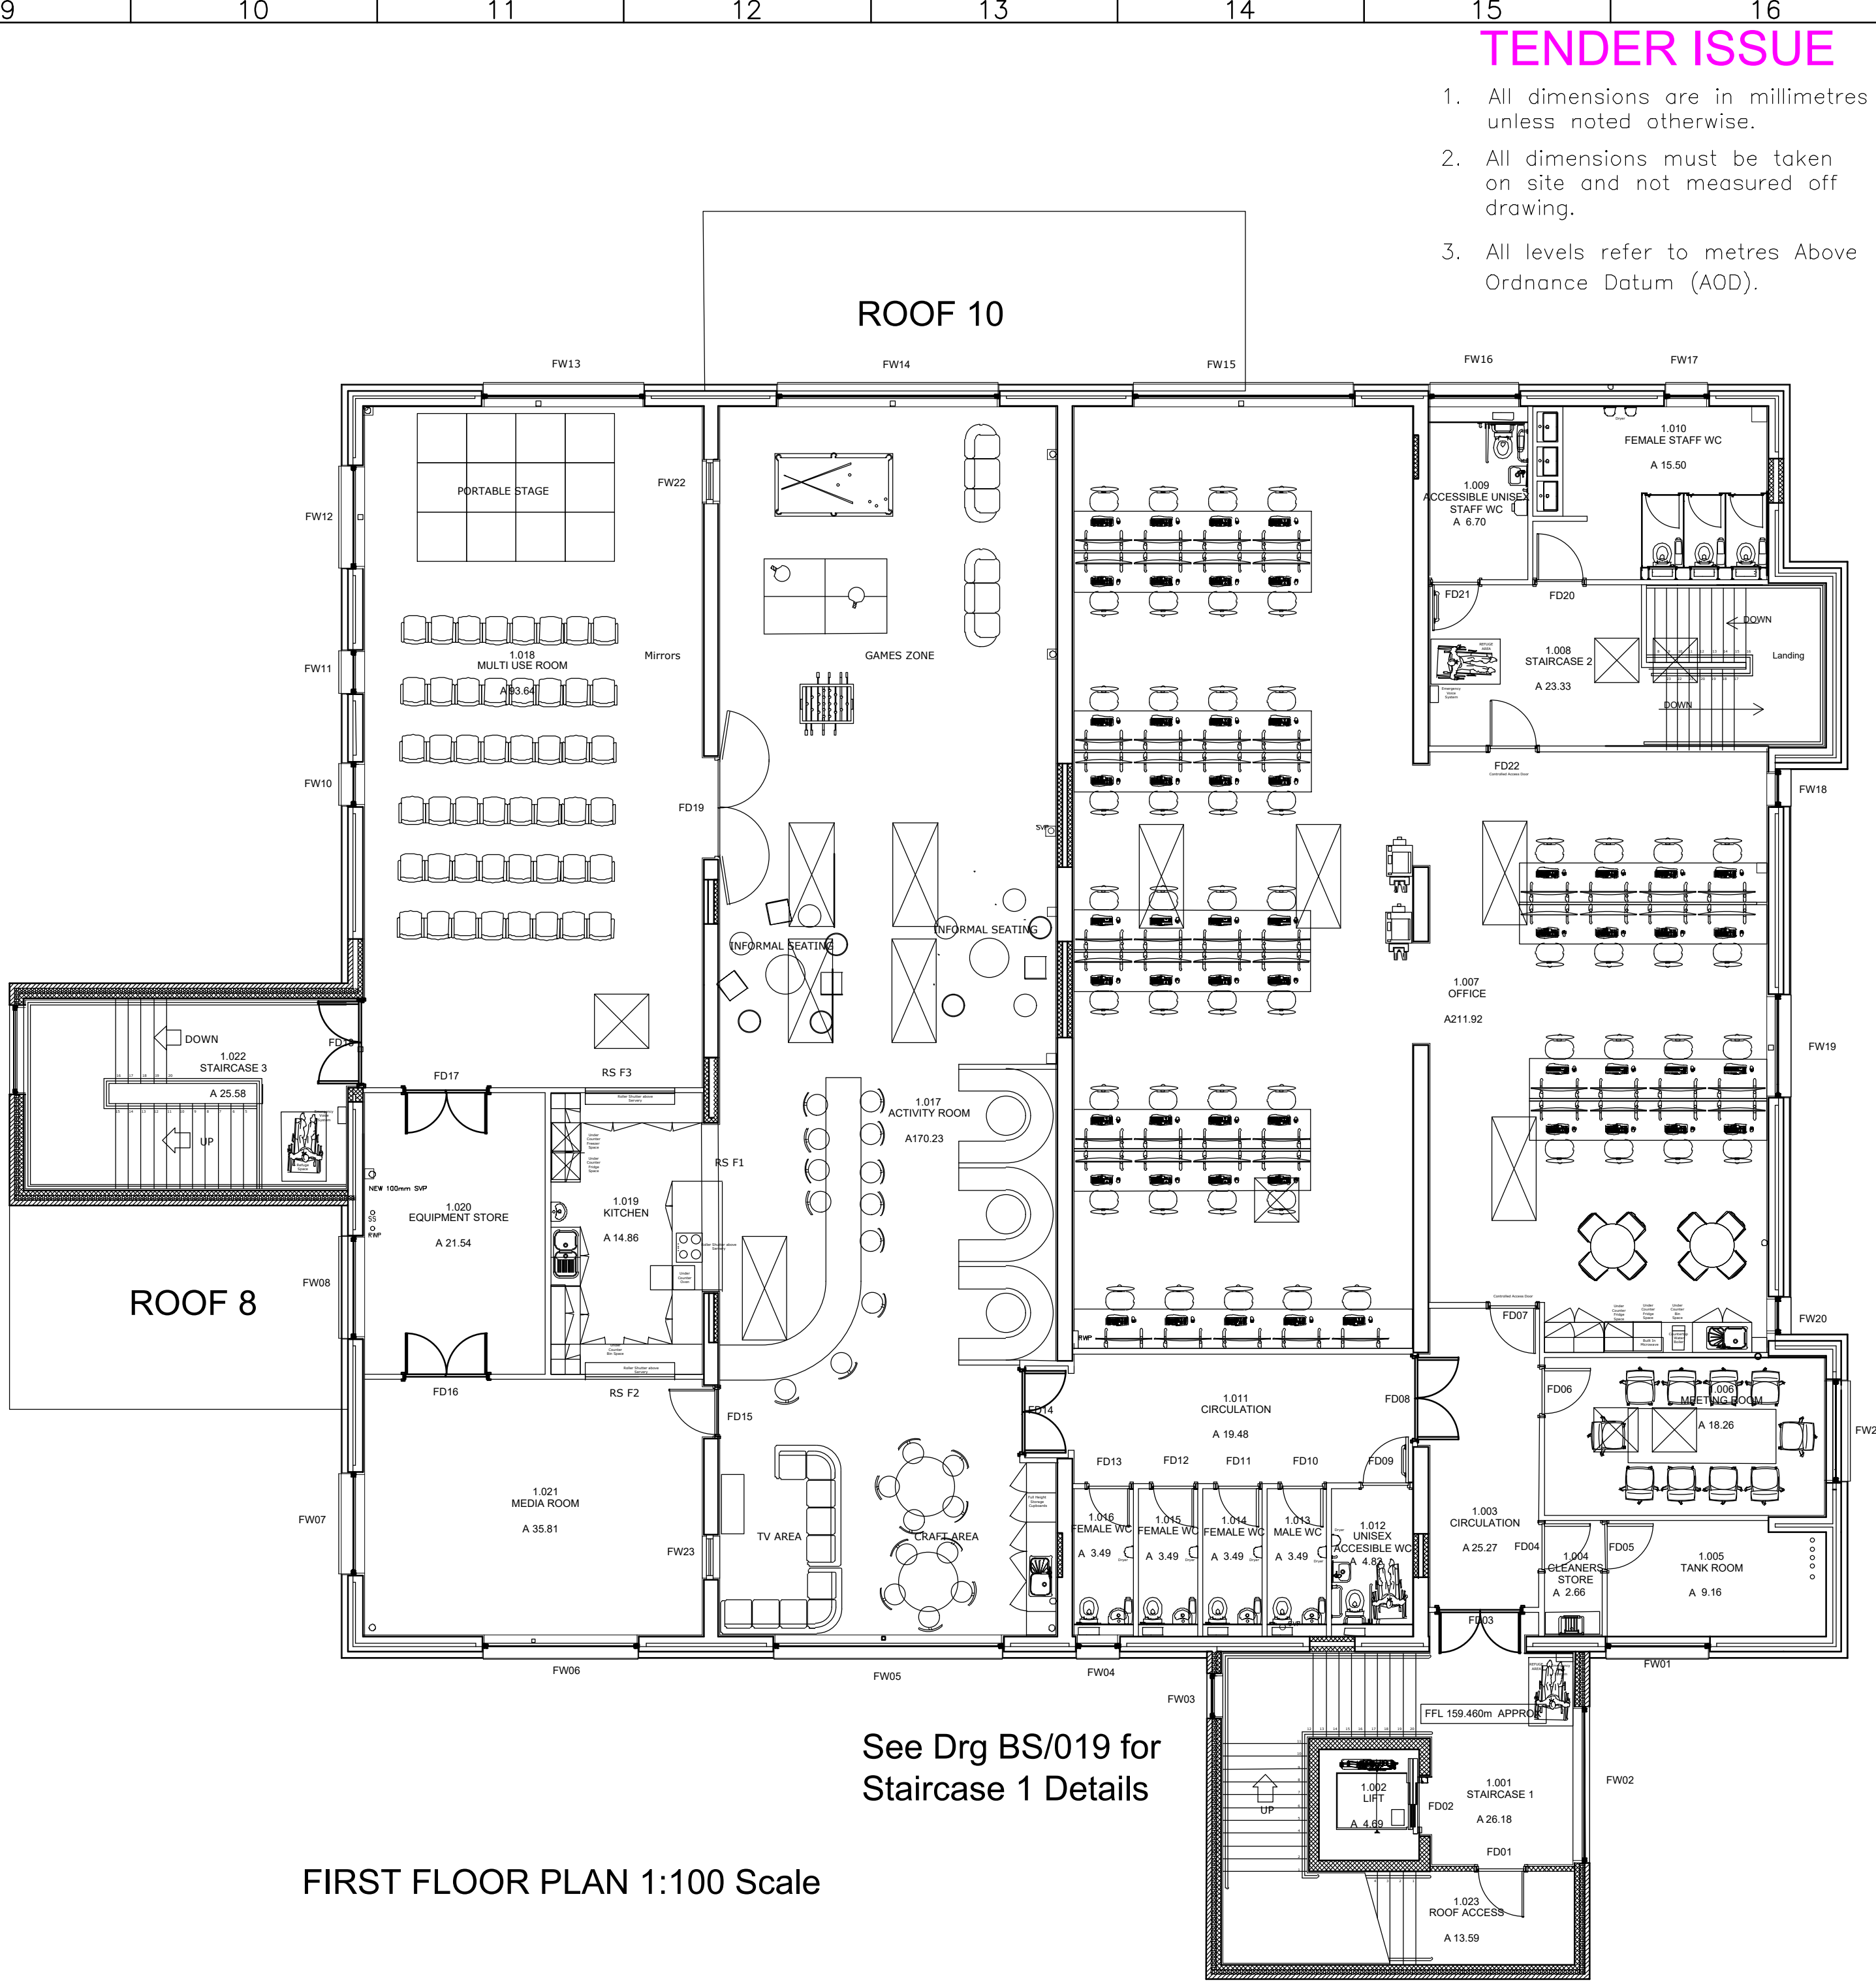

FIRST FLOOR PLAN 1:100 Scale

See Drg BS/019 for Staircase 1 Details

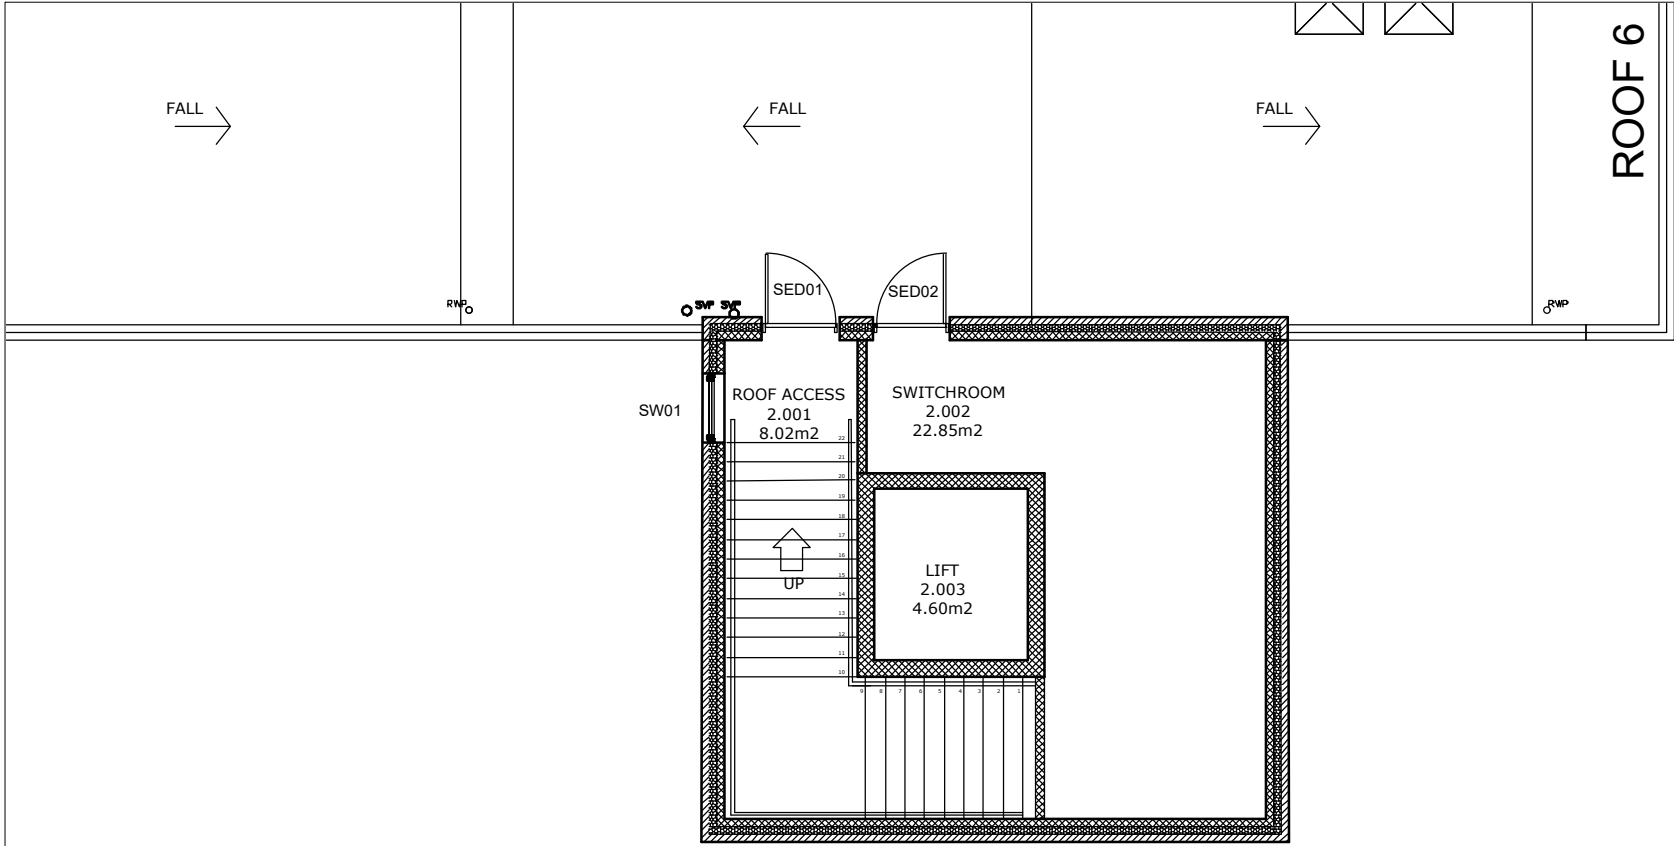

See Drg BS/019 for Staircase 1 Details

SECOND FLOOR PLAN 1:100 Scale

TENDER ISSUE

- 1. All dimensions are in millimetres unless noted otherwise.
- 2. All dimensions must be taken on site and not measured off drawing.
- 3. All levels refer to metres Above Ordnance Datum (AOD).

A Added 2nd floor plan AMR 28/1/25
B Renumbered Windows and omitted window to GF WCs 0.010 & 0.011.
GED06 Kitchen changed to outward opening AMR 10/3/25

Rev	Details of revision	By	Chkd	Date
ROCHDALE BOROUGH COUNCIL NEIGHBOURHOODS Director: M. Widdup HIGHWAYS & PROPERTY Assistant Director: D. Bowler Project Littleborough Family Hub Conversion Calderbrook Road Littleborough OL15 9JN Title Proposed Ground & FF Plans General Location				
Drawn	Checked and Approved		Safety Audit OK	
AMR	IRD		Date	
Scale	1/100 @ A1		15/01/25	
Dwg No. A1/ 2005021/BS/012 B				