




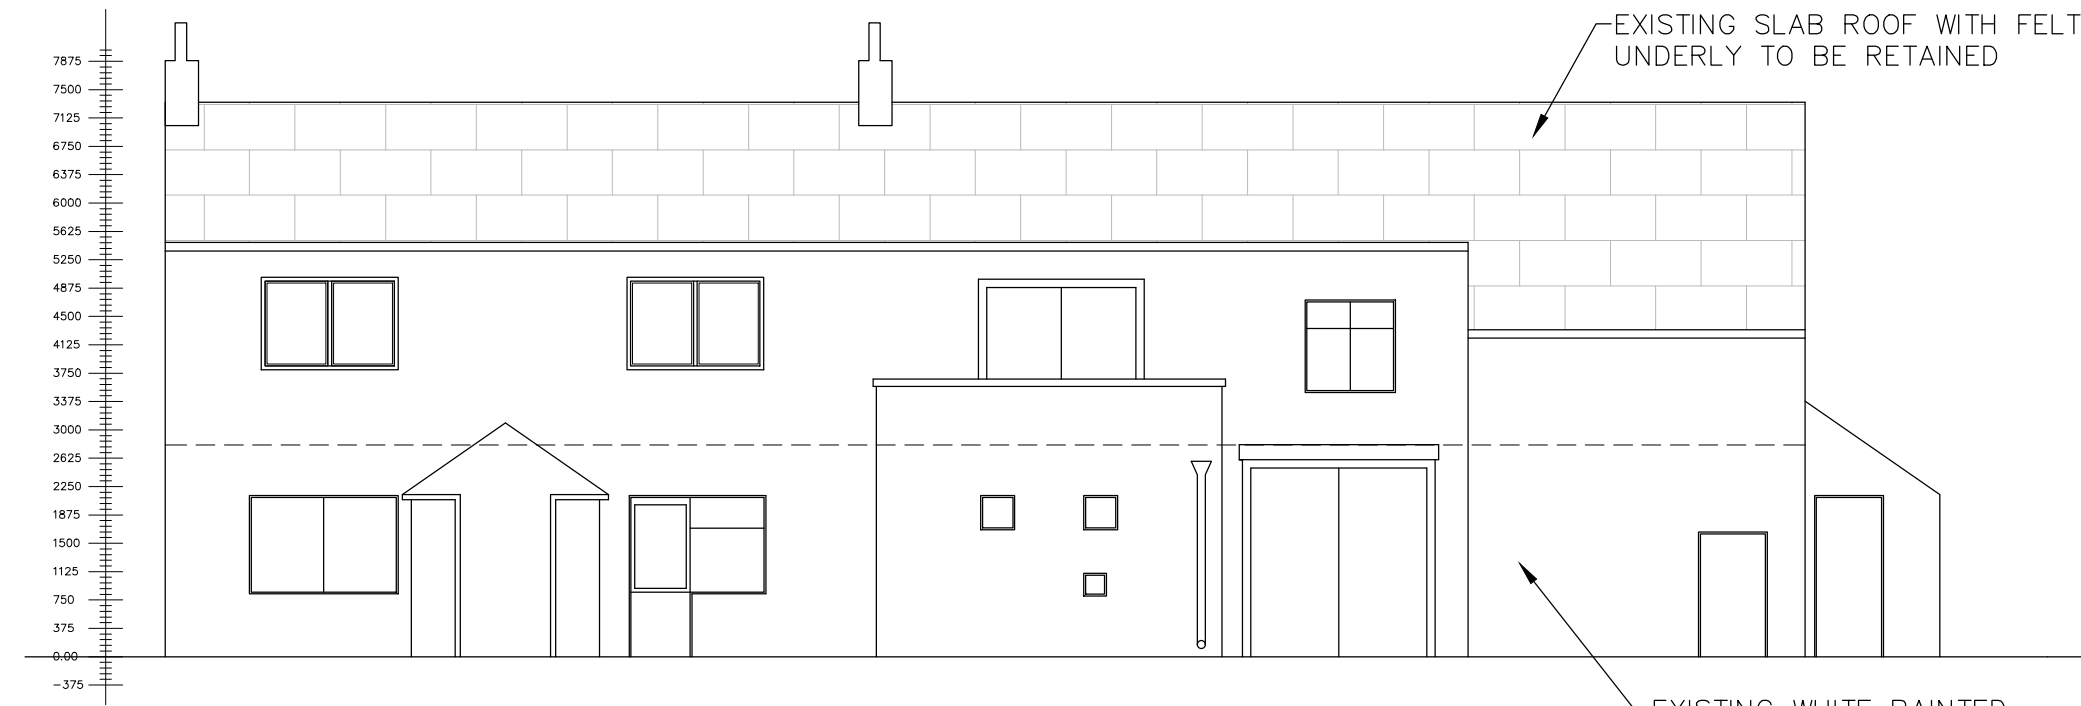


EXISTING FRONT ELEVATION
(1:100)

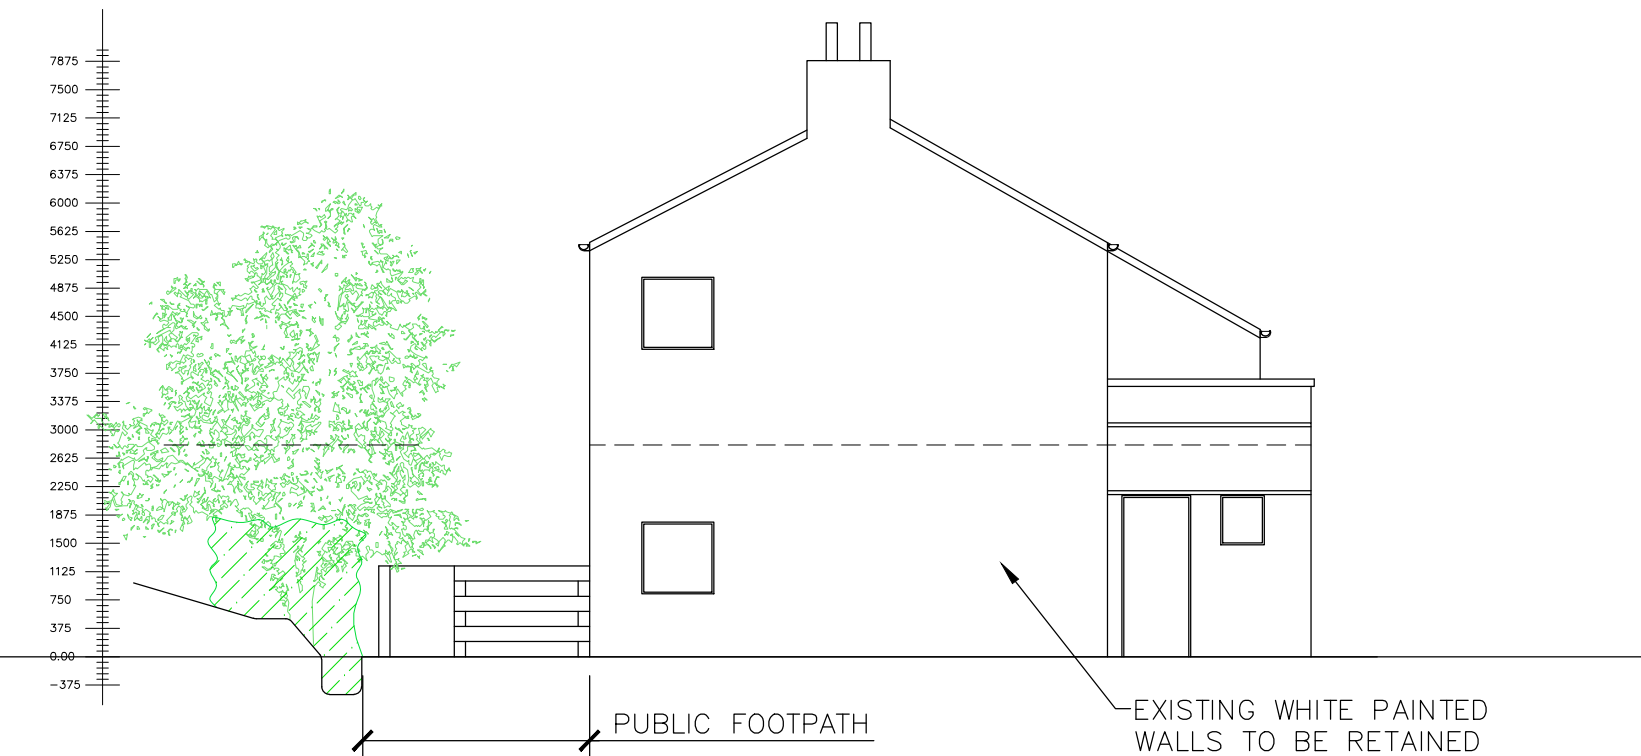


EXISTING SOUTH ELEVATION
(1:100)

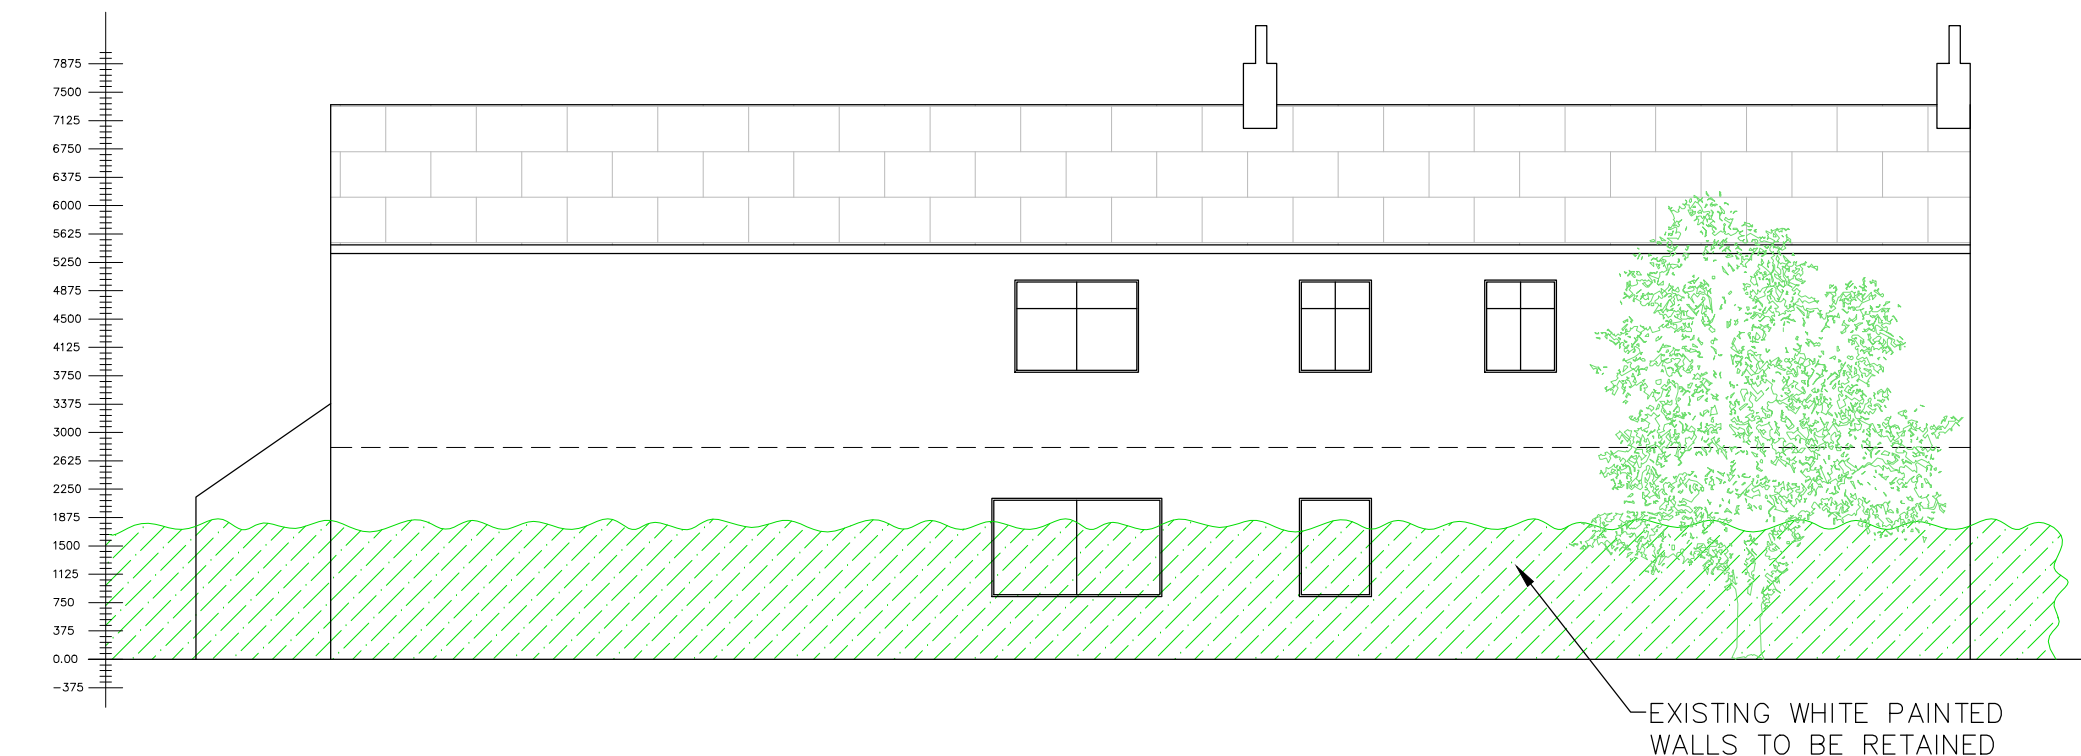


EXISTING REAR ELEVATION
(1:100)

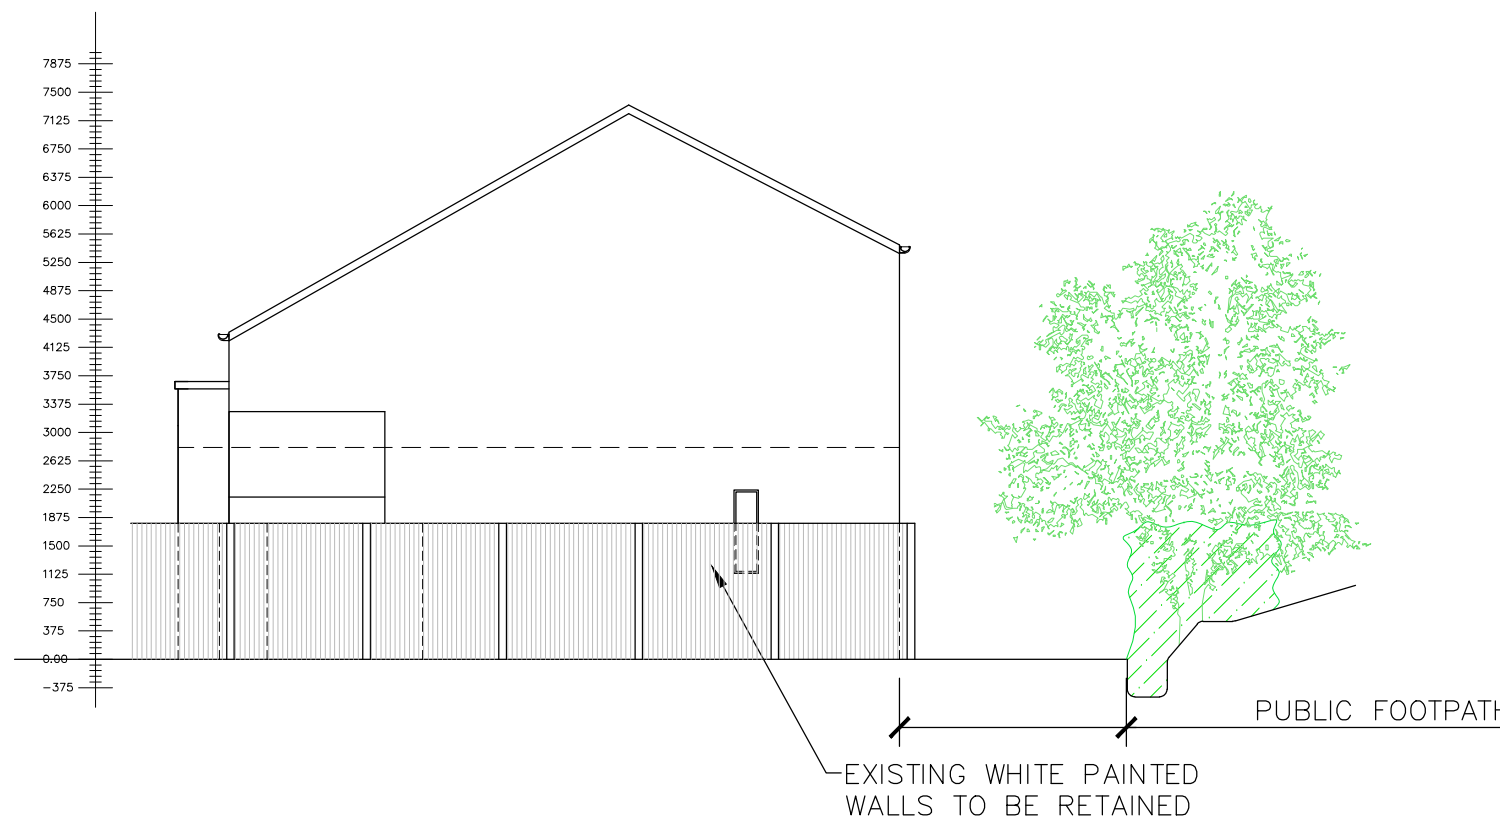


EXISTING NORTH ELEVATION
(1:100)

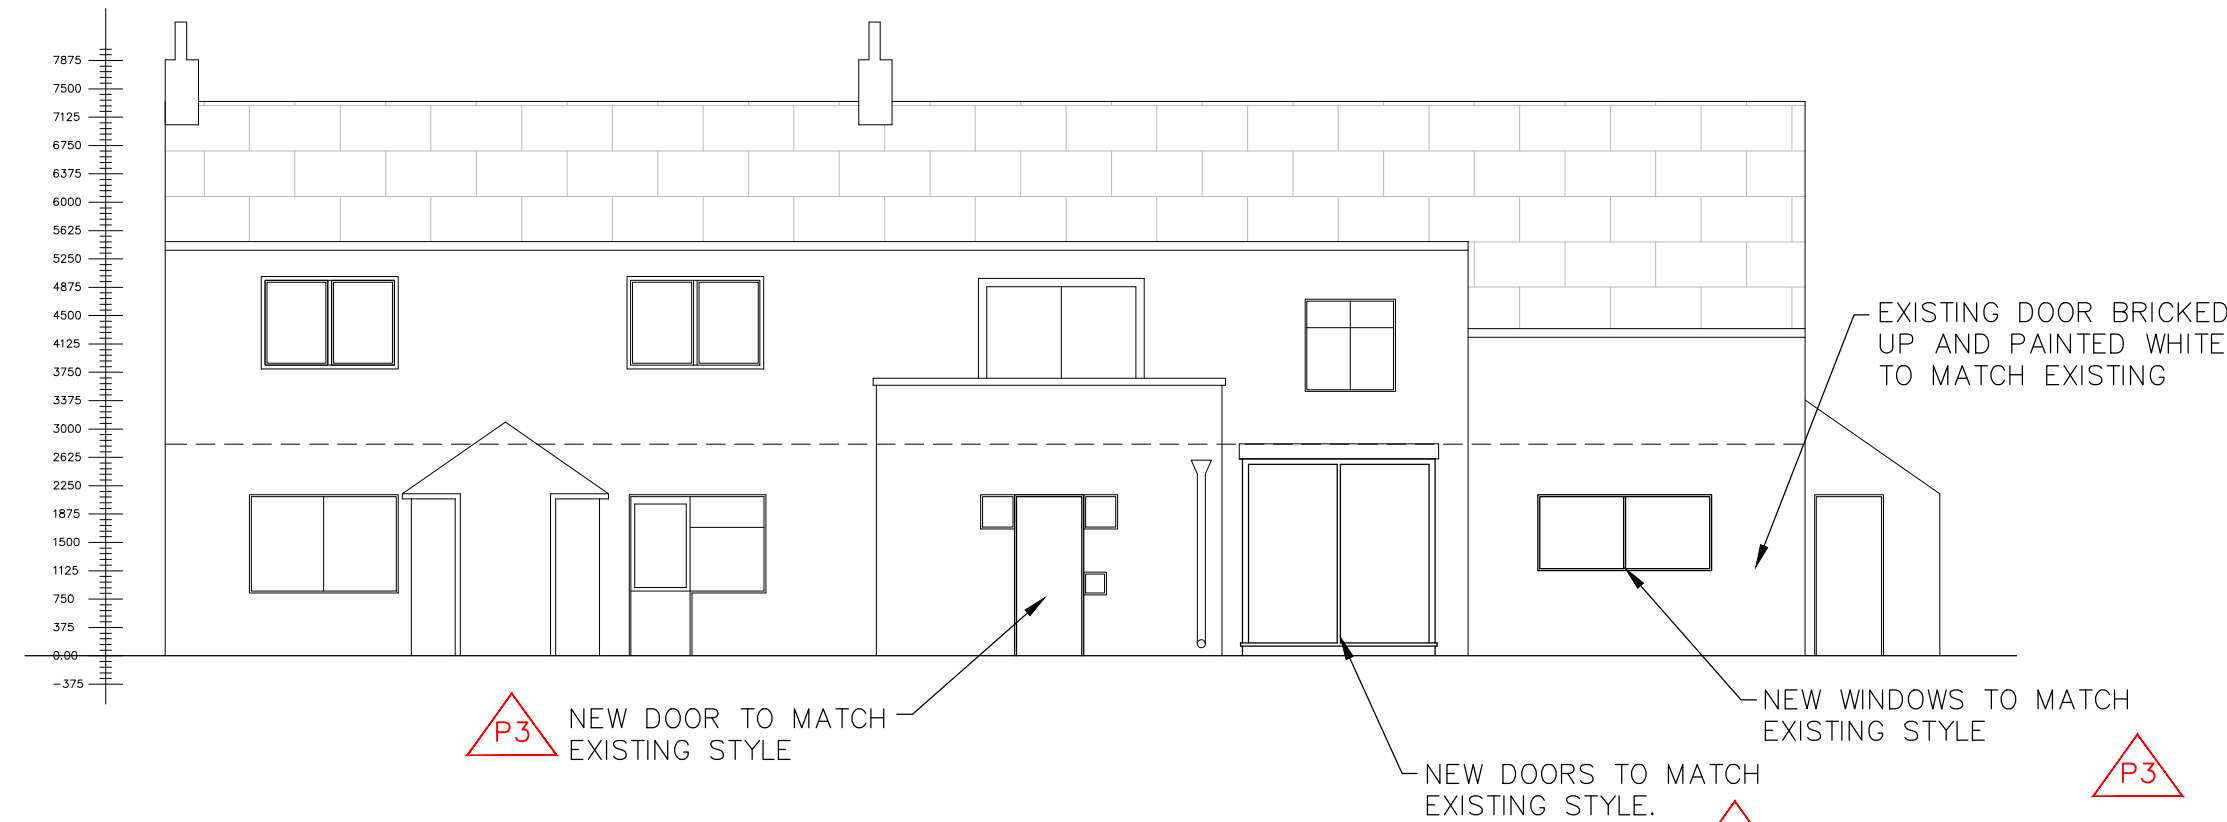

PROPOSED FRONT ELEVATION
(1:100)

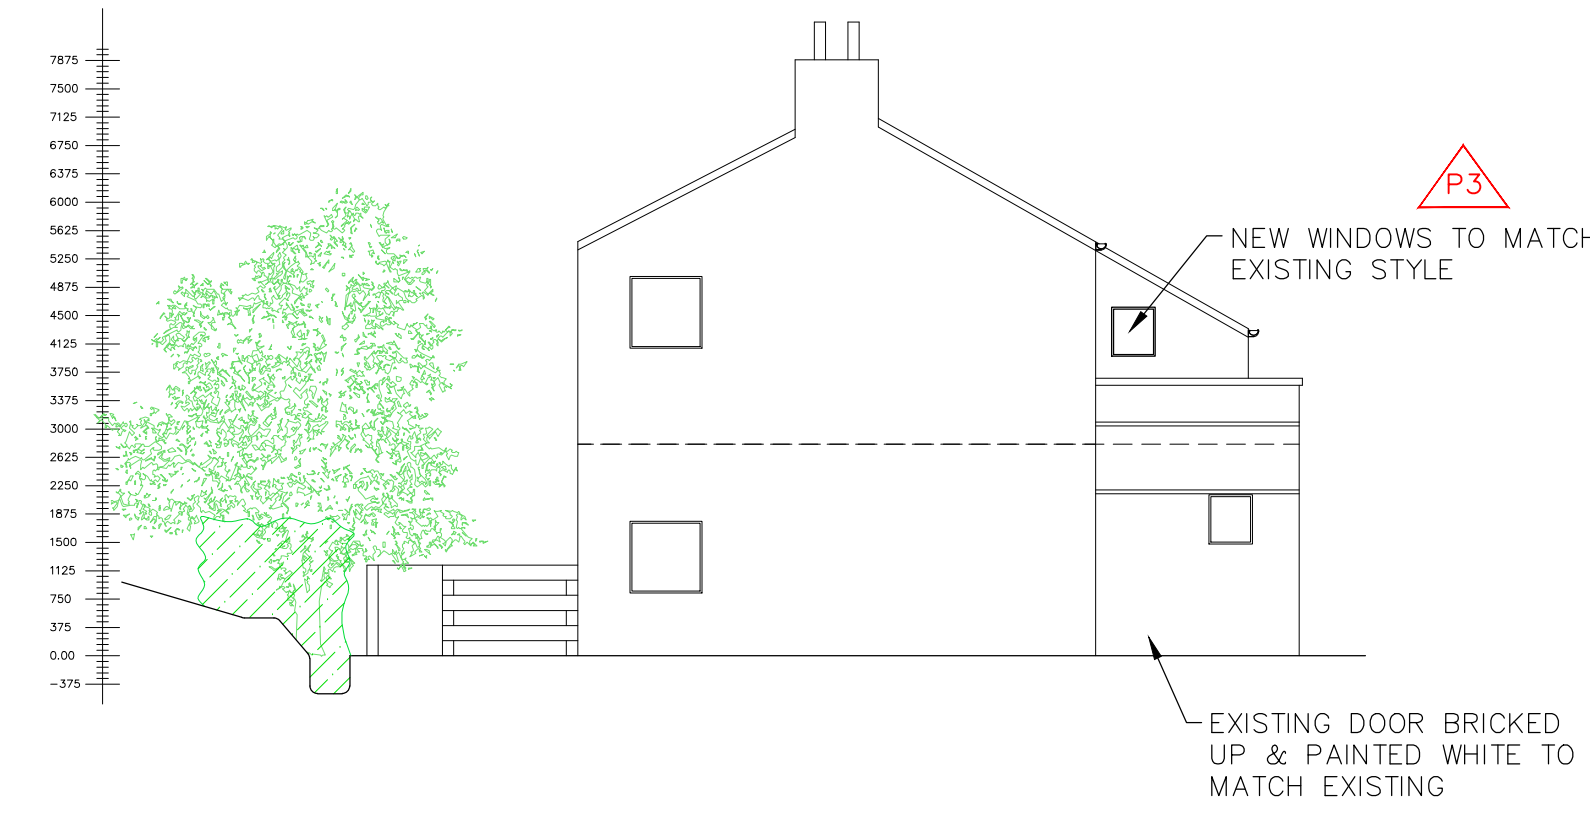

PROPOSED SOUTH ELEVATION
(1:100)

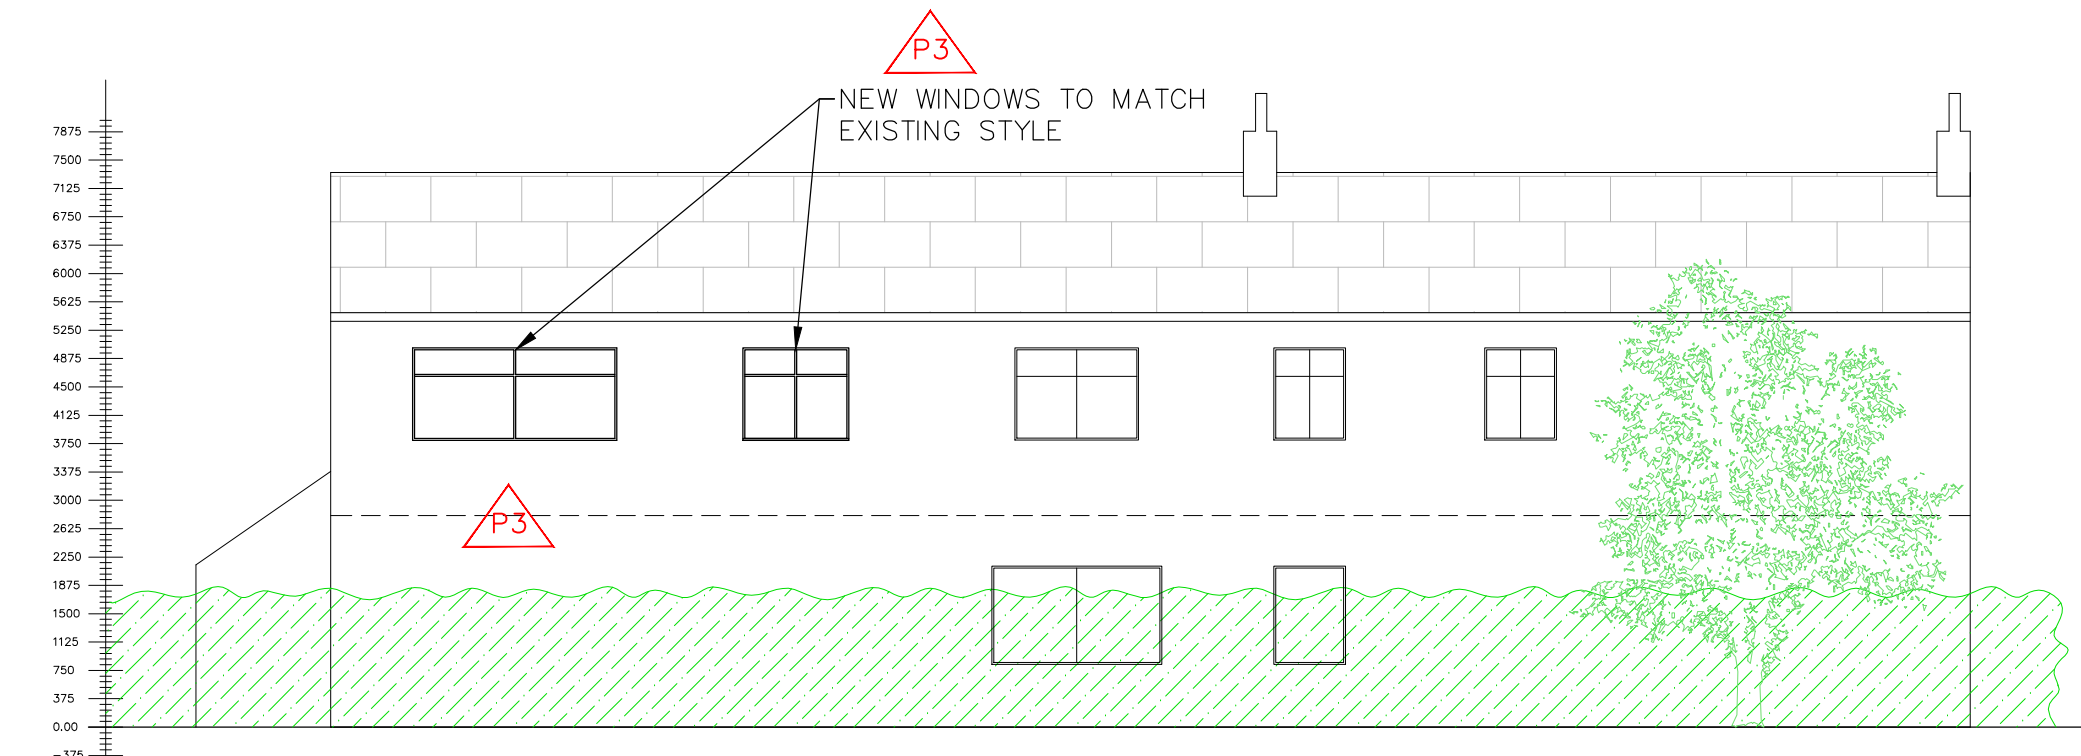

PROPOSED REAR ELEVATION
(1:100)



PROPOSED NORTH ELEVATION
(1:100)

P3 -ISSUED FOR PLANNING/BUILDING REGS - JUL 2023
P2 -ISSUED FOR PLANNING/BUILDING REGS - MAY 2023
P1 -ISSUED FOR PLANNING/BUILDING REGS - APRIL 2023

Sir Frederick Snow & Partners Ltd Consulting Engineers	
	211 - 213 Higher Hillgate Stockport Cheshire SK1 3RB Tel: 0161 477 3365
Client MR & MRS GUMBLEY	
Project Title LOWER STARRING FARM COTTAGE	
Drawing Title EXISTING & PROPOSED ELEVATIONS	
Scale(s) AS_SHOWN	(Do not scale off this drawing work to figured dimensions)
Scalebar 0 10 50 100mm	Original Drawing Size A1
DRG No. FS 4850 / P / 2002	Rev. P3