




Proposed Front Elevation - West Facing

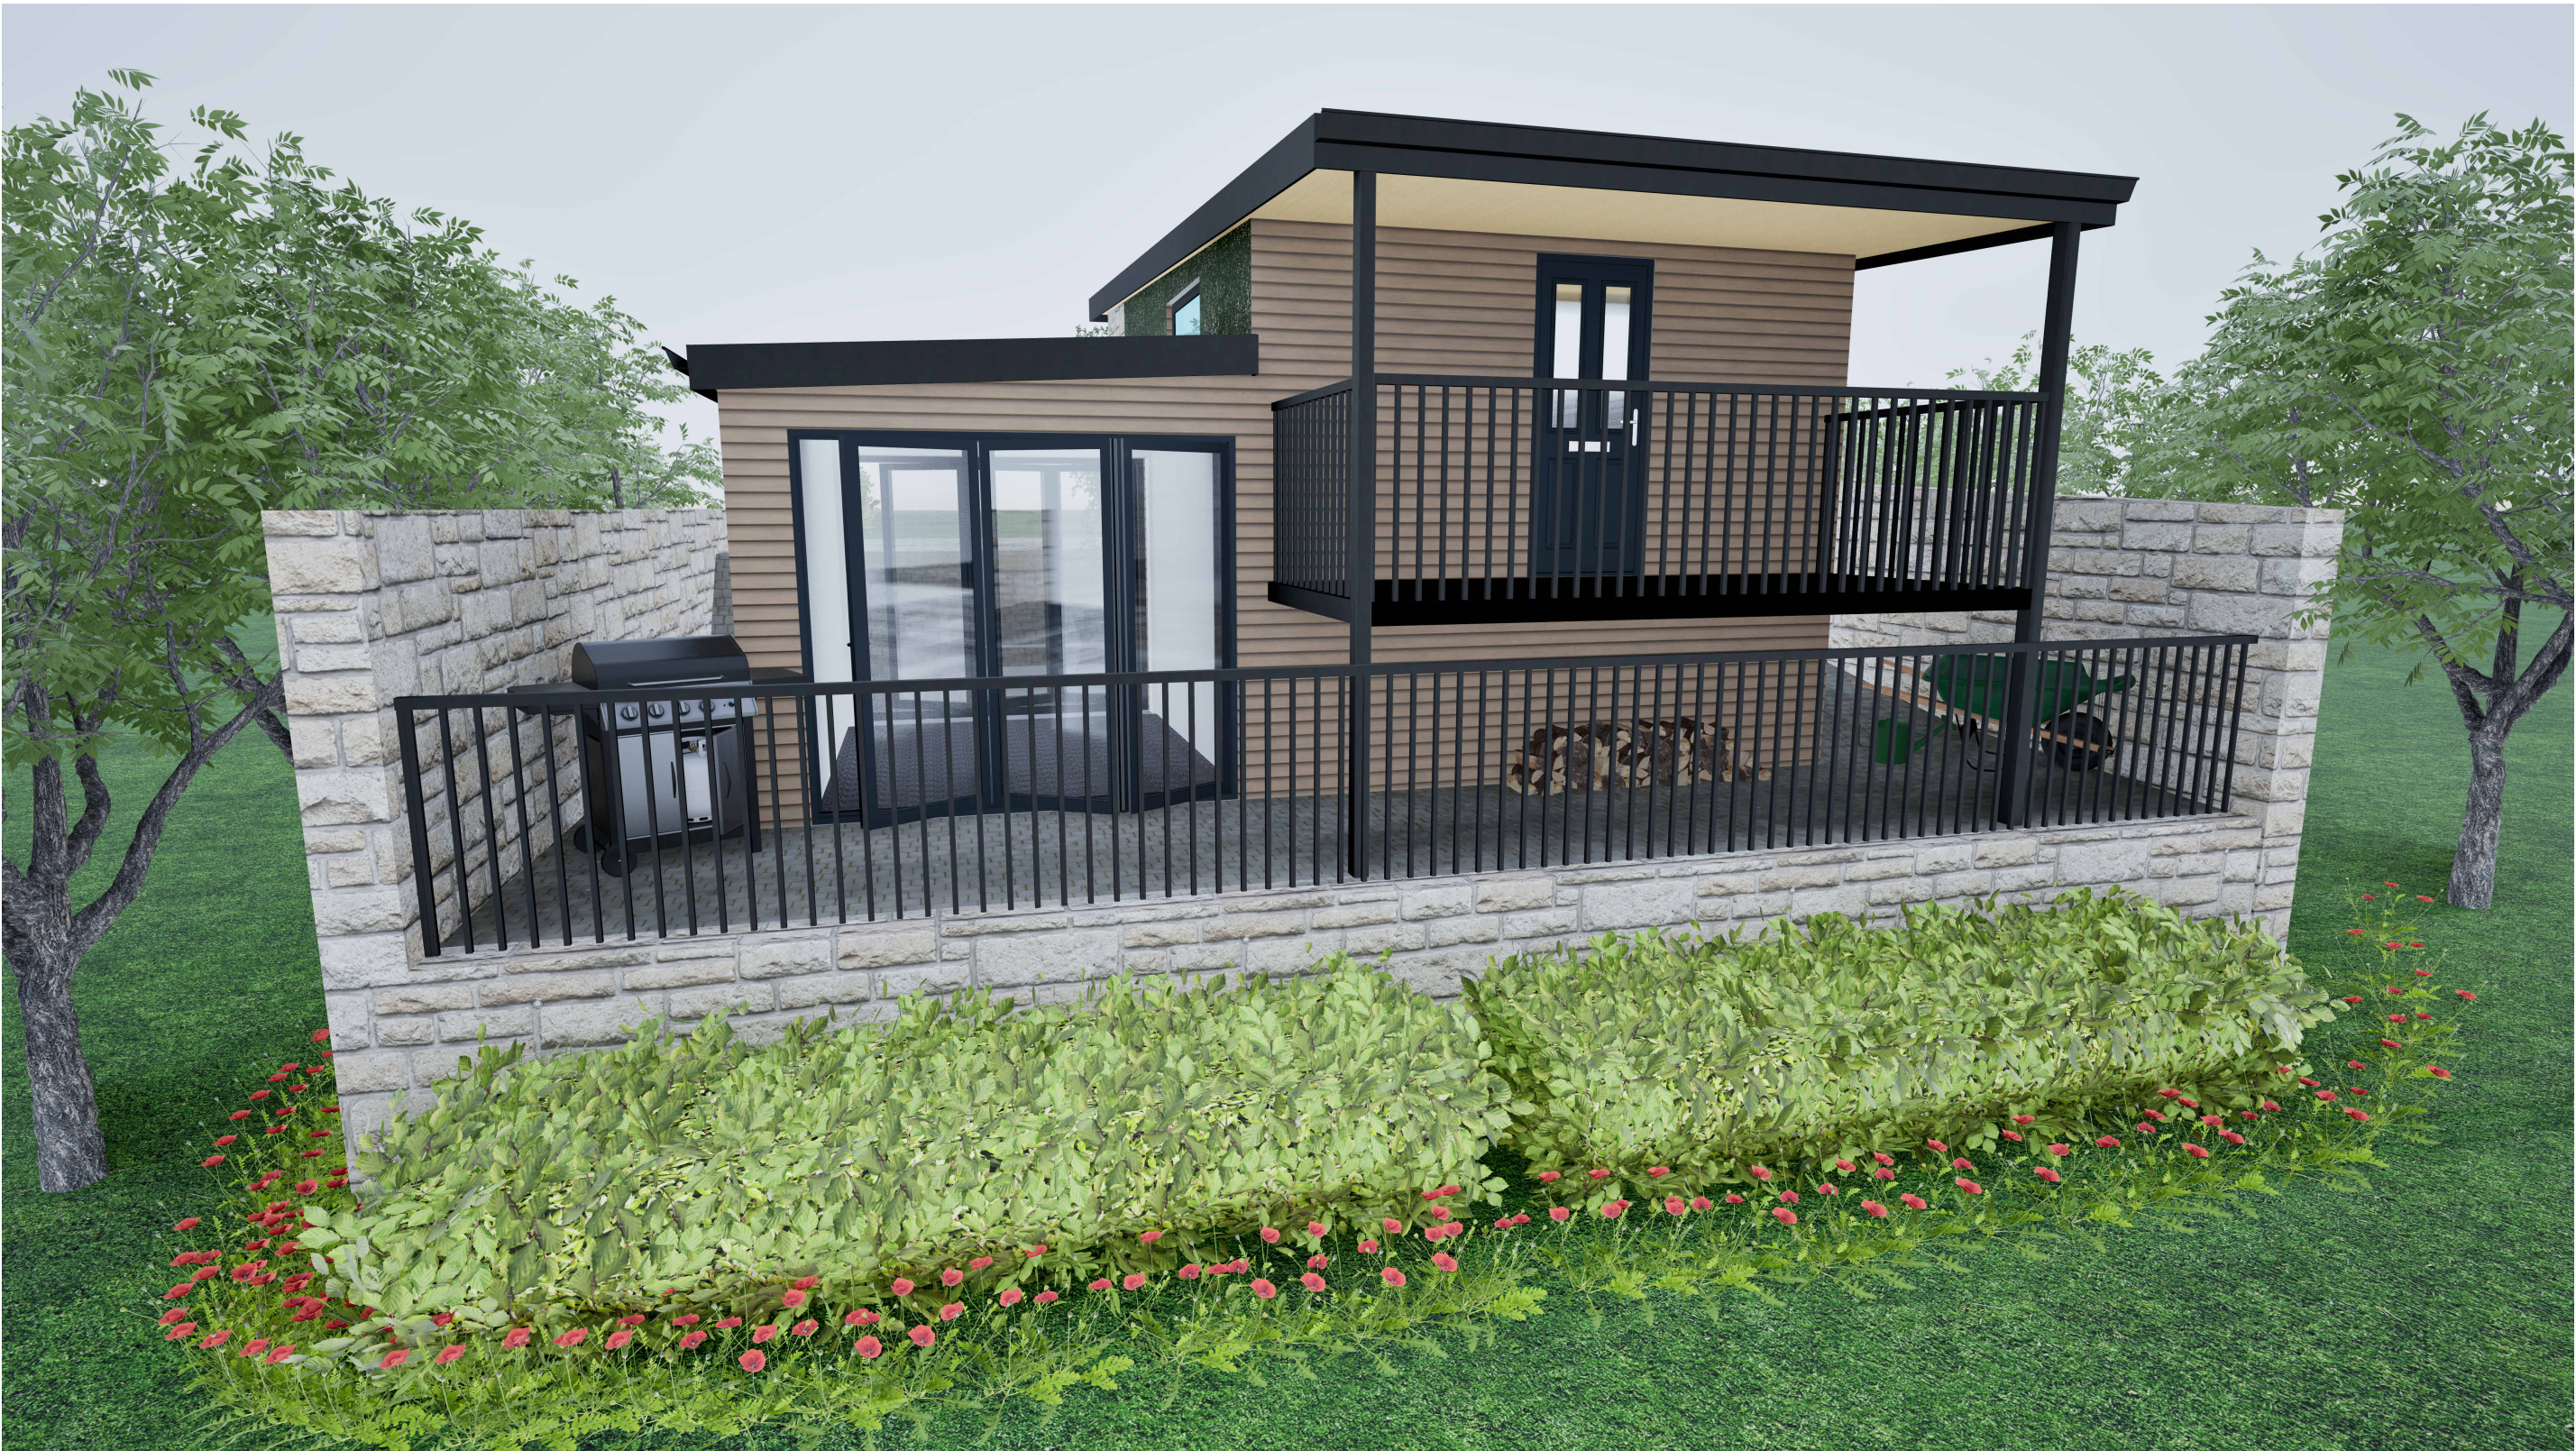

Proposed Rear Elevation - East Facing

00	Initial Issue			26/06/25
Rev. No.	Revision Description			Rev. Date
Title:	Front & Rear 3d Images			
Project:	Land Off Smithy Nook Calderbrook Road Littleborough OL15 9NF			
Client:	Paul Butler Land Off Smithy Nook Calderbrook Road Littleborough OL15 9NF			
Scale (@ A1)	Drawn By: JW	Checked By: AW	Date: 26/06/25	Project Number: 383
Drawing Number JCBD-24-383-6			Revision Number 00	