


DOUBLE SIDED

BETFRED

ILLUMINATED
PROJECTION SIGN

SIDE VIEW/
CROSS SECTION


PROJECTING SIGN
scale 1:50

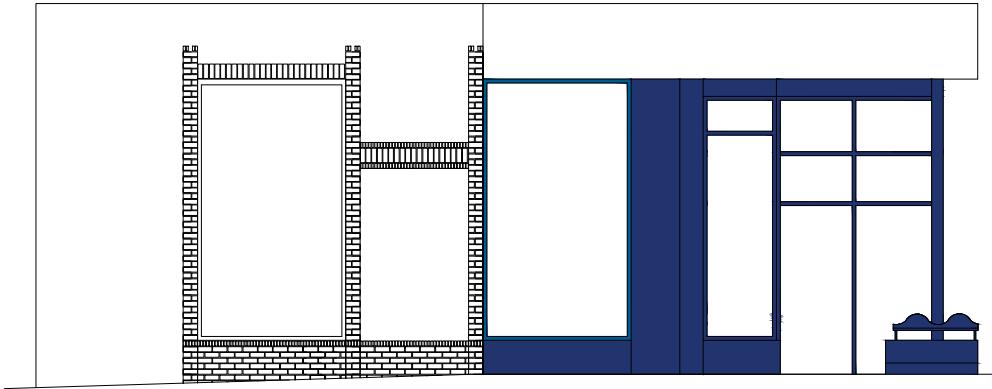

EXISTING SHOPFRONT: side view




EXISTING SHOPFRONT:front view

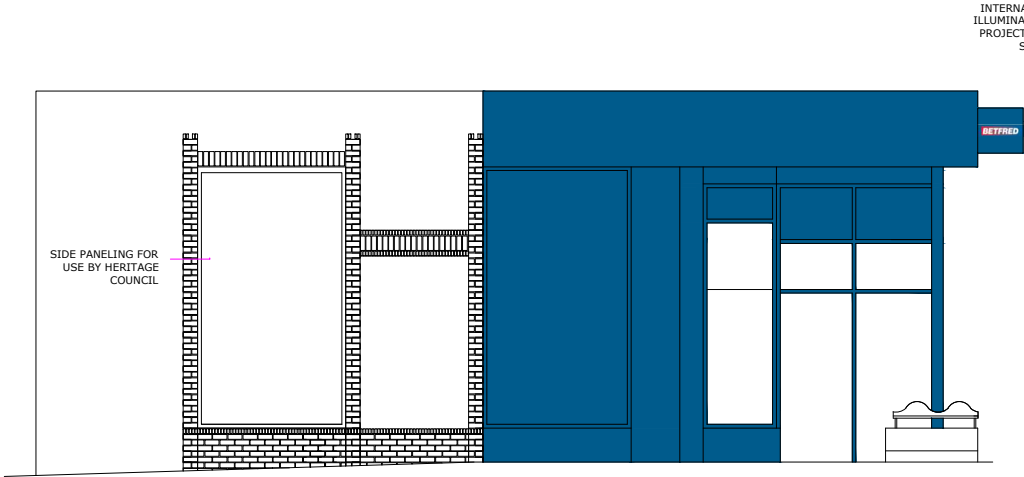

PROPOSED SHOPFRONT: side view



PROPOSED SHOPFRONT: front view

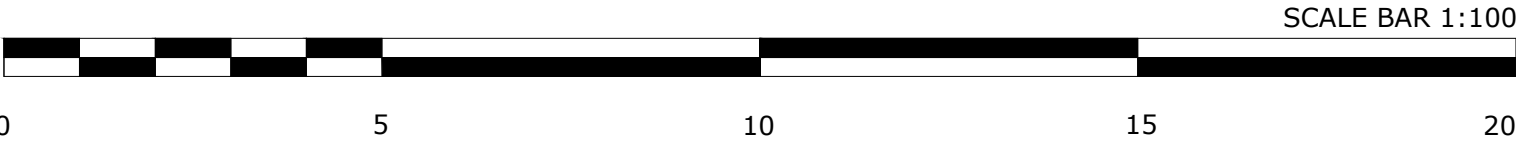

DRAWING APPROVALS		LOCATION	GENERAL SHOPFITTING NOTES	REVISIONS			DRAWING TITLE: PROPOSED SHOPFRONT ELEVATION	LOCATION:							
DEVELOPMENT APPROVAL			1. All deliveries to the shops are to be booked with the warehouse at least 48 hours in advance. 2. Vans are loaded up before 12pm the day before so any forgotten items need to be rang through to the warehouse before then. 3. All Contractors, Sub- Contractors, Engineers and Shopfitters are all responsible for the removal of their own rubbish. No rubbish is to be left on site at the end of the fit without approval from the P.M 4. All electrical equipment must be tested to ensure in working condition(s) on installation and prior to snagging meeting 5. Any questions on information on the plan, sizes, height of or fitting etc, clarification to be made prior to installation	0	PROPOSED SHOPFRONT ELEVATION	13/11/24		DWG. NO.	1426WT-44.46SE						
DIVISIONAL MANAGER				1	ADDITIONAL INFO ADDED	31/01/25				REV. NO	REV 10				
				2	ADDITIONAL INFO ADDED	04/02/25						SCALE:	1:100 (A3)		
				3	ADDITIONAL INFO ADDED	10/03/25								DATE:	2025.08.14
				4	CORRECTIONS AND AMENDMENTS MADE	02/06/25									
		5		CORRECTIONS AND AMENDMENTS MADE	13/06/25	CHECKED:		N.LOWE							
		6		SIDE WALL AMENDED	13/08/25										
		7		VINYL DESIGN INCLUDED	13/08/25										
		8		REVISED	14/08/25										
		9		REVISED	14/08/25										
		10	REVISED	14/08/25											
				REV.NO	DESCRIPTION	DATE									
All dimensions are to be checked on site.															