
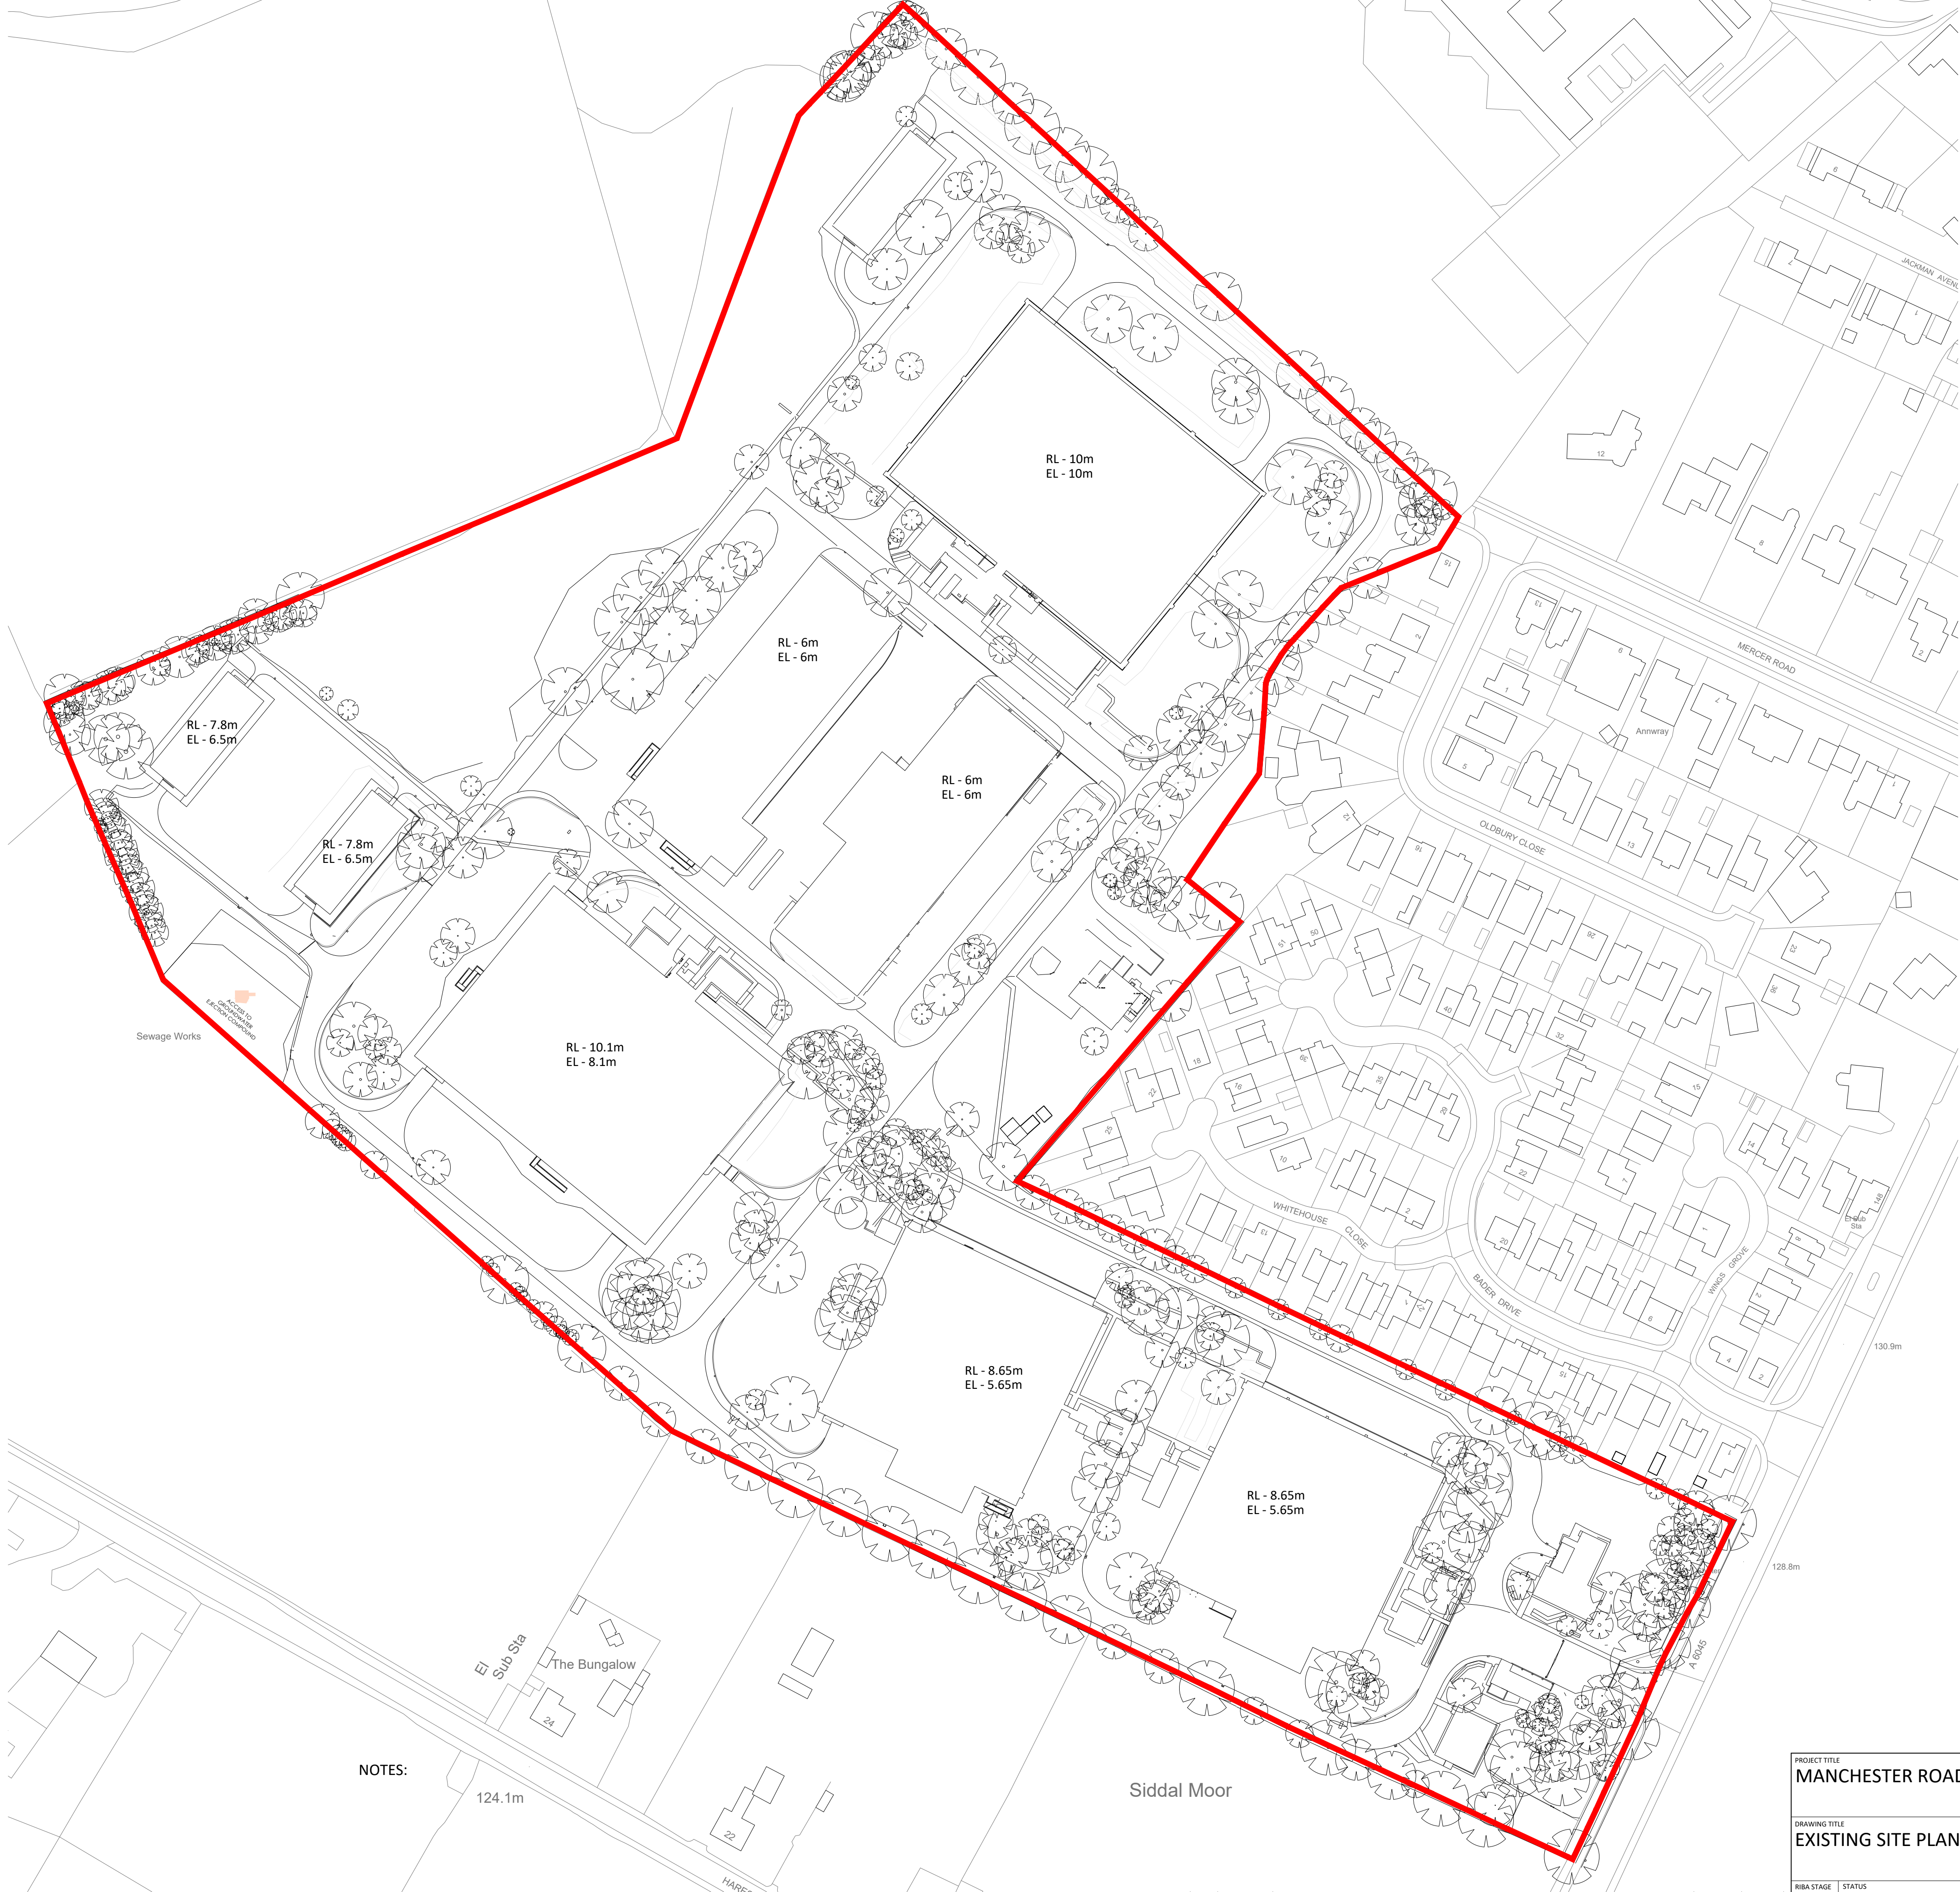


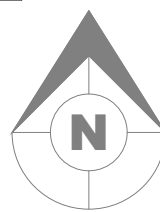

Sewage Works

RL - 7.8m
EL - 6.5m

RL - 7.8m
EL - 6.5m

RL - 6m
EL - 6m

RL - 6m
EL - 6m

RL - 10m
EL - 10m

RL - 10.1m
EL - 8.1m

RL - 8.65m
EL - 5.65m

RL - 8.65m
EL - 5.65m

El Sub Sta

The Bungalow

Siddal Moor

NOTES:

124.1m

PROJECT TITLE
MANCHESTER ROAD, HEYWOOD

DRAWING TITLE
EXISTING SITE PLAN

WBS STAGE	STATUS	PLANNING	DRAWN BY	CHECKED BY
N/A			DH	RR
SHEET	SCALE	DATE	SUITABILITY	REVISION
A1	1 : 1000	25/07/2022	S3	P1

DRAWING NO.
21157 - ASA - 00 - ZZ.ZZ - D - A - 0002_ (S3 - P1)

CLIENT
Trammell Crow Company

AshtonSmith
Beyond Design

Ashton Smith, Belvedere House, 2 Victoria Avenue, Harrogate, North Yorkshire, HG1 1EL
Tel: 01423 522882 Fax: 01423 565104
www.ashtonsmith.co.uk

EXISTING SITE PLAN
SCALE 1:1000

Do not scale this drawing
ashton smith to be notified of discrepancies in figured dimensions
Contractors must check all dimensions from site
This drawing is copyright and is for use on this site only
This drawing is to be used solely for information as entitled
For other information refer to the latest revision of any cross referenced drawing



Site Boundary - 11.1152 hec / 27.46 acres

P1	25.07.22	Initial drawing issue	JA	RR
REV	DATE	DESCRIPTION	DRAWN BY	CHECK BY
REVISIONS				