


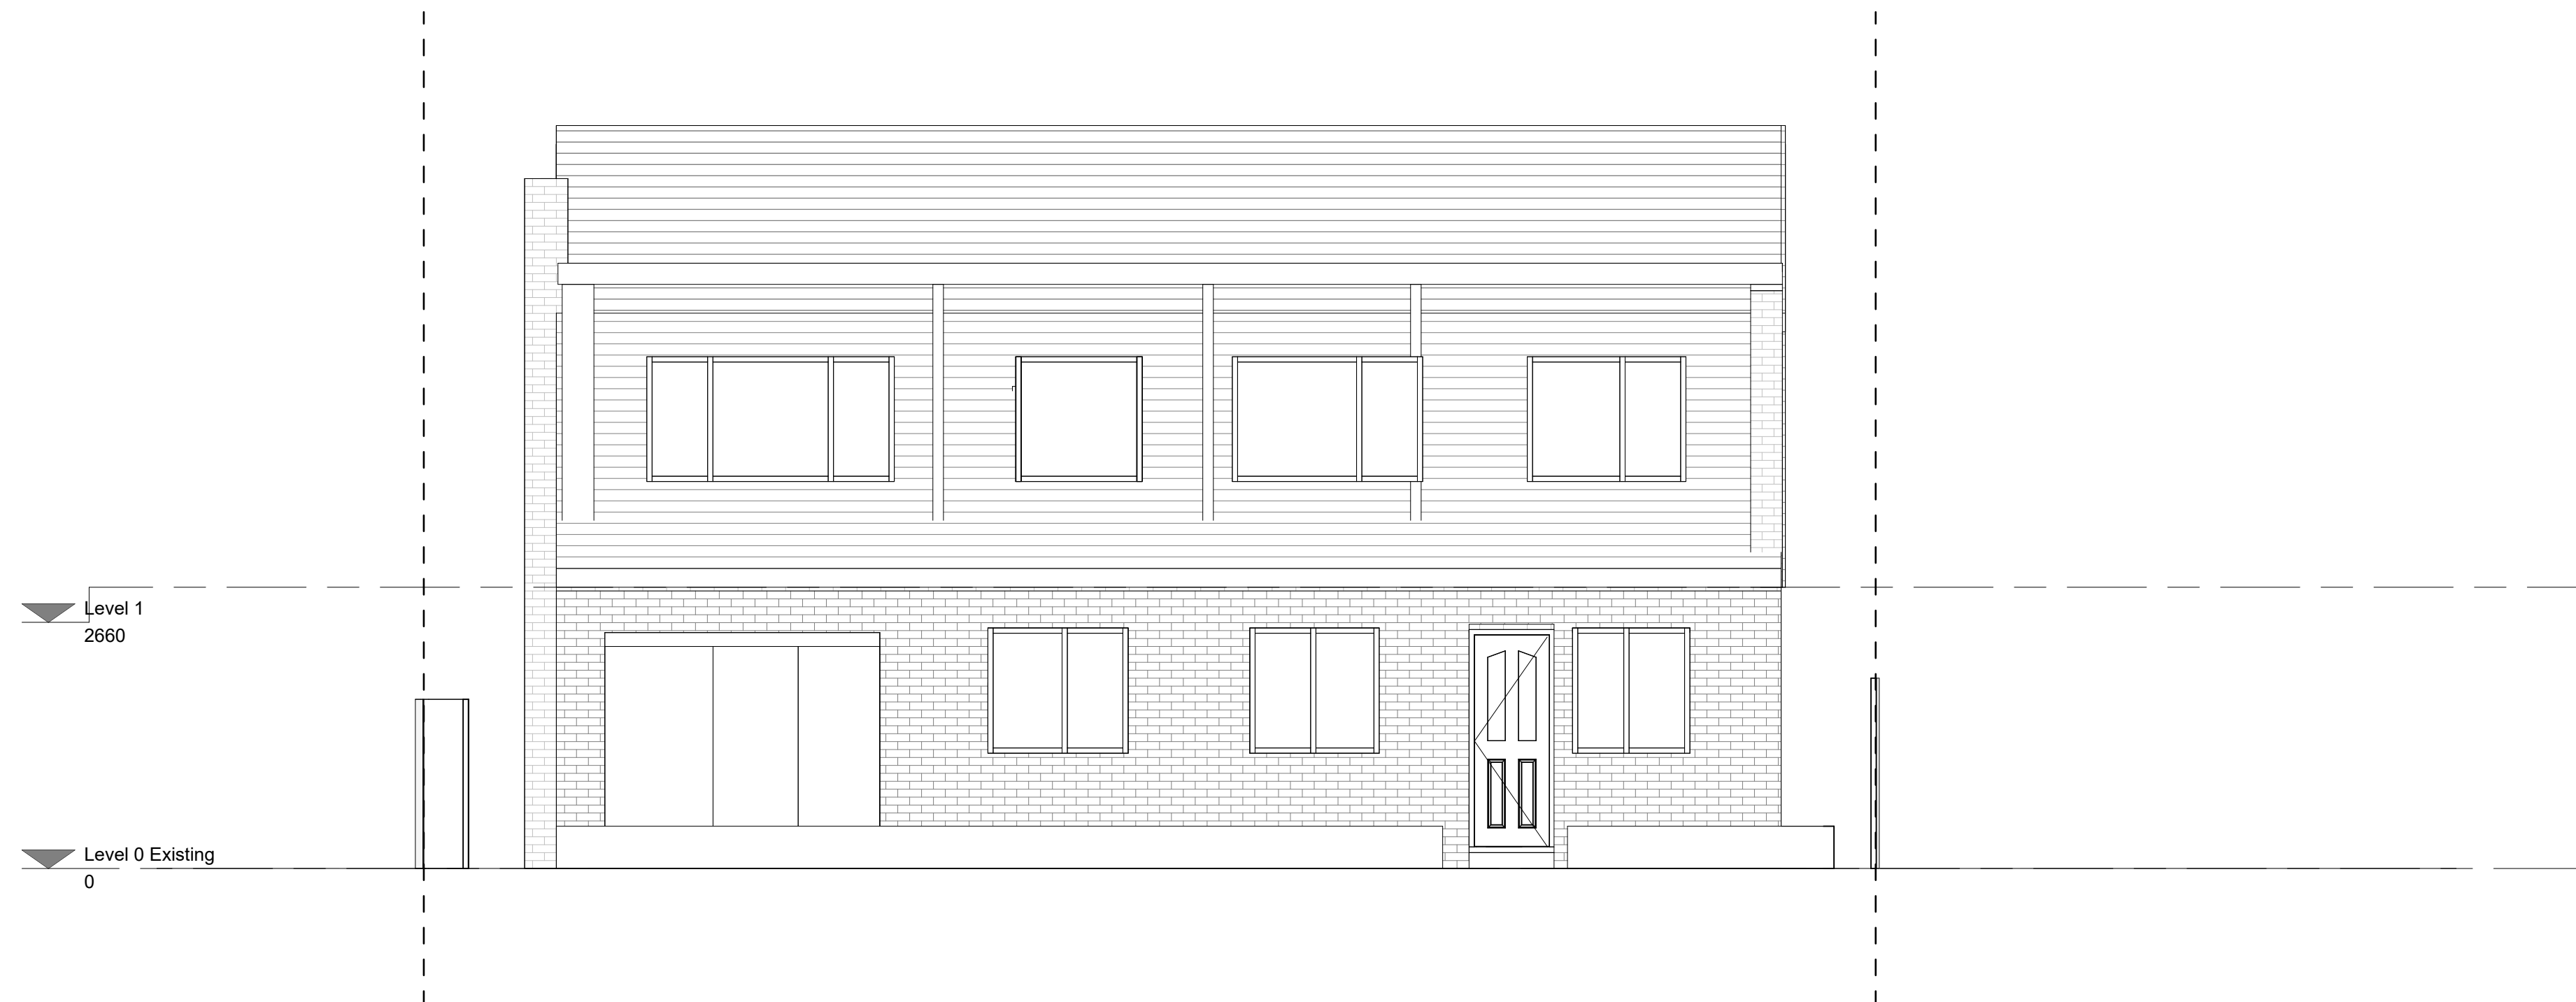

1 Existing Rear Elevation  
1 : 50



2 Proposed Rear Elevation  
1 : 50

Status  
Lawful Development Certificate  
Client  
Mr Mohammad Rafaqat

Project Title  
3 STONEHILL DRIVE ROCHDALE OL12 7JN

Drawing Title  
Existing and Proposed Rear Elevations A1

Project No.  
2019\_001  
Drawing No.  
002-SI-XX-00-DR-I-P8  
Drawing Date  
1 : 50

Created By  
Rakesh M

m83 Associates Ltd  
187 Water Street, Manchester, M3 4JD  
Telephone: 07470 671 234  
Email: rakesh@m83associates.com

ARB Architects Registration Board  
RIBA RIBA Chartered Practitioner

0m 1m 2m 3m 4m 5m

VISUAL SCALE 1:50 @ A1