




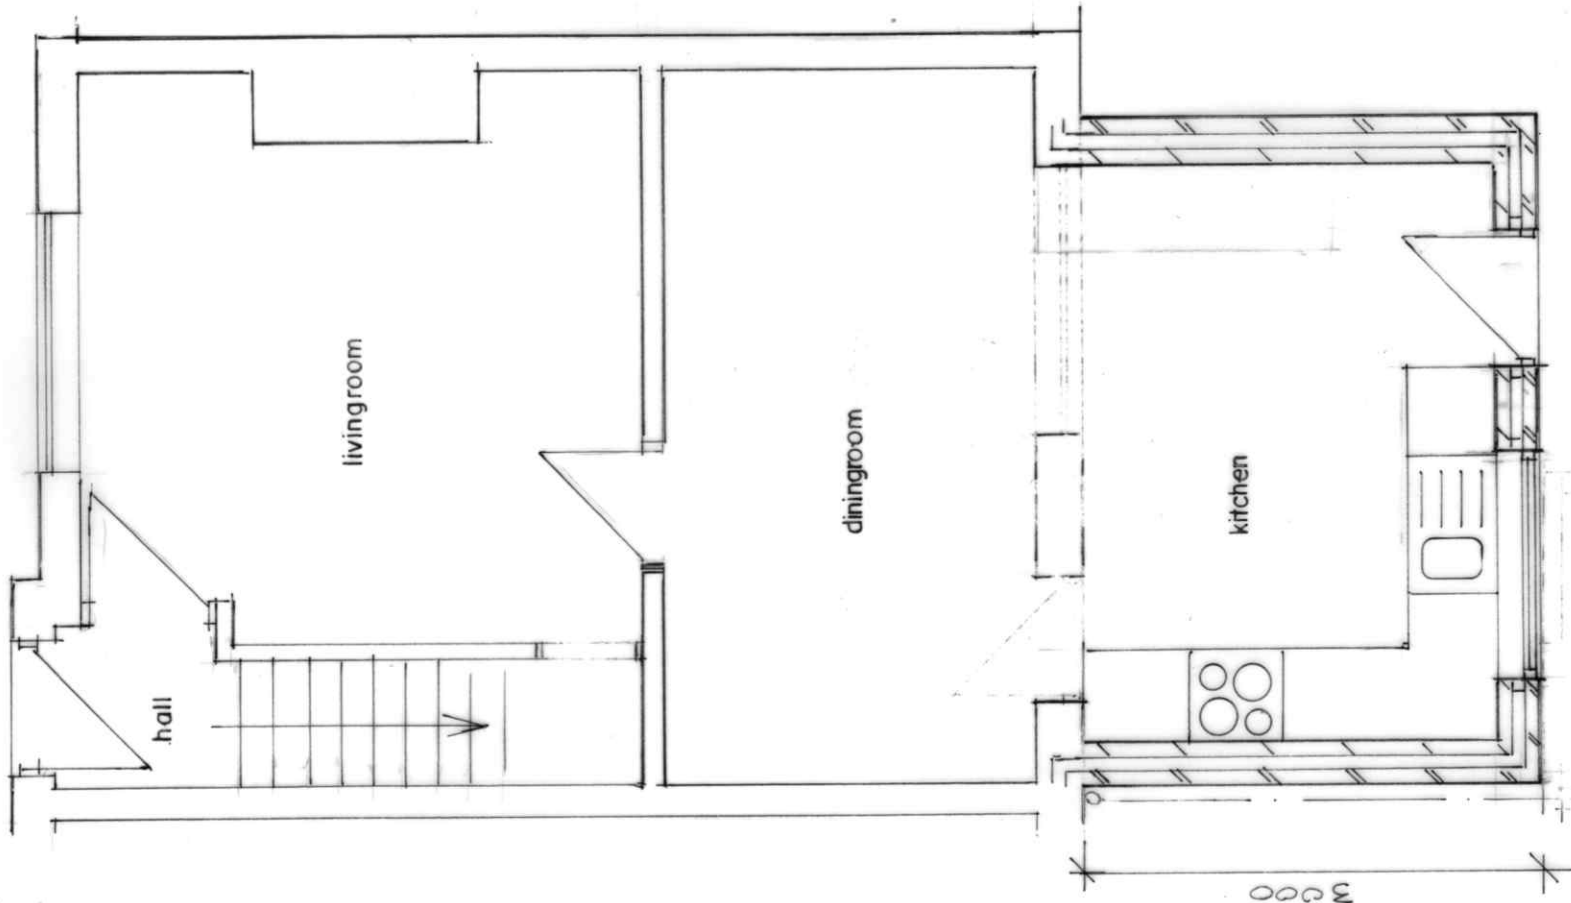


**GROUND FLOOR PLAN**  
(PROPOSED)

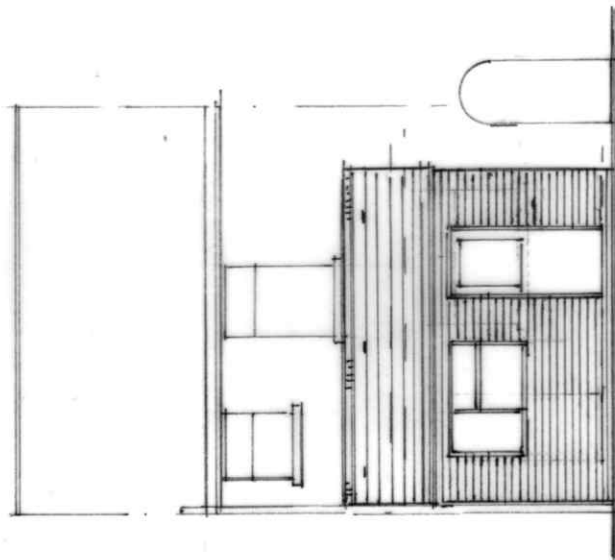


**REAR ELEVATION**  
(PROPOSED)

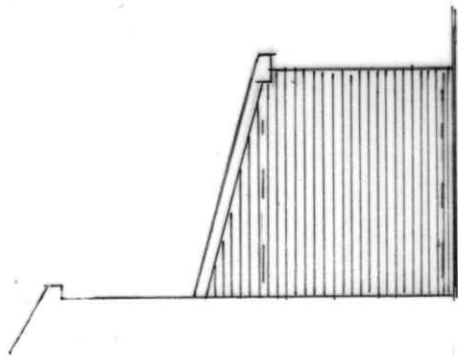

**SIDE ELEVATION**  
(PROPOSED)

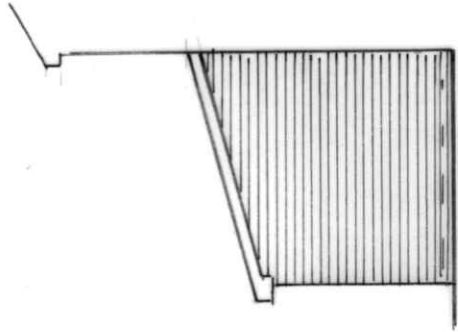

**SIDE ELEVATION**  
(PROPOSED)

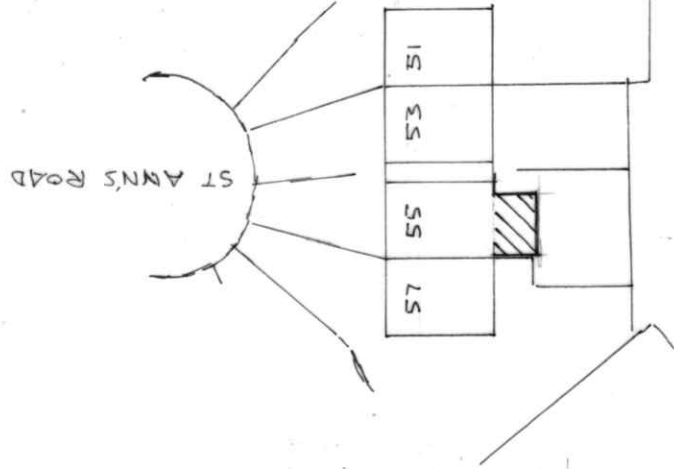

**SITE PLAN**  
(PROPOSED) SCALE 1:500

|   |             |
|---|-------------|
| BUILDING DESIGN SERVICES<br>M. FAROOQ<br>418 Bury Road Rochdale OL11 5EU.<br>Tel: 01706 712231 Mob: 07967605763 |             |
| PROPOSED SINGLE STOREY REAR EXTENSION AT<br>55 ST ANNS ROAD ROCHDALE OL16 5AB                                   |             |
| For: Mr NAWAB KHAN                                                                                              |             |
| Plan   | Scale 1:100 |
| Elevation   | Scale 1:100 |
| 2066/2   |             |