



Copyright. This drawing and design and all the information contained therein is the sole copyright of Architecture & Design, and reproduction in any form is forbidden unless permission is obtained in writing. Warning. No dimensions to be scaled from this drawing. All contractors must visit site and be responsible for taking and checking all dimensions relative to this work. The designer must be advised of any discrepancies in writing. This drawing must be read in conjunction with the specifications/bill of quantities and related drawings. Any structural work must be carried out to exact specification and requirements of the client's appointed structural engineer and any amendments must have his express prior written authority. All structural work must be inspected at all relevant stages by the structural engineer and by the Appointed Building Inspector, and comply with their requirements. Any cost and claims for damages, loss of trade, etc., incurred by failing to do so are the sole liability of the contractor.

REVISIONS		
-	INITIAL ISSUE	19.06.2023
A	AMENDED PLANS	03.01.2024

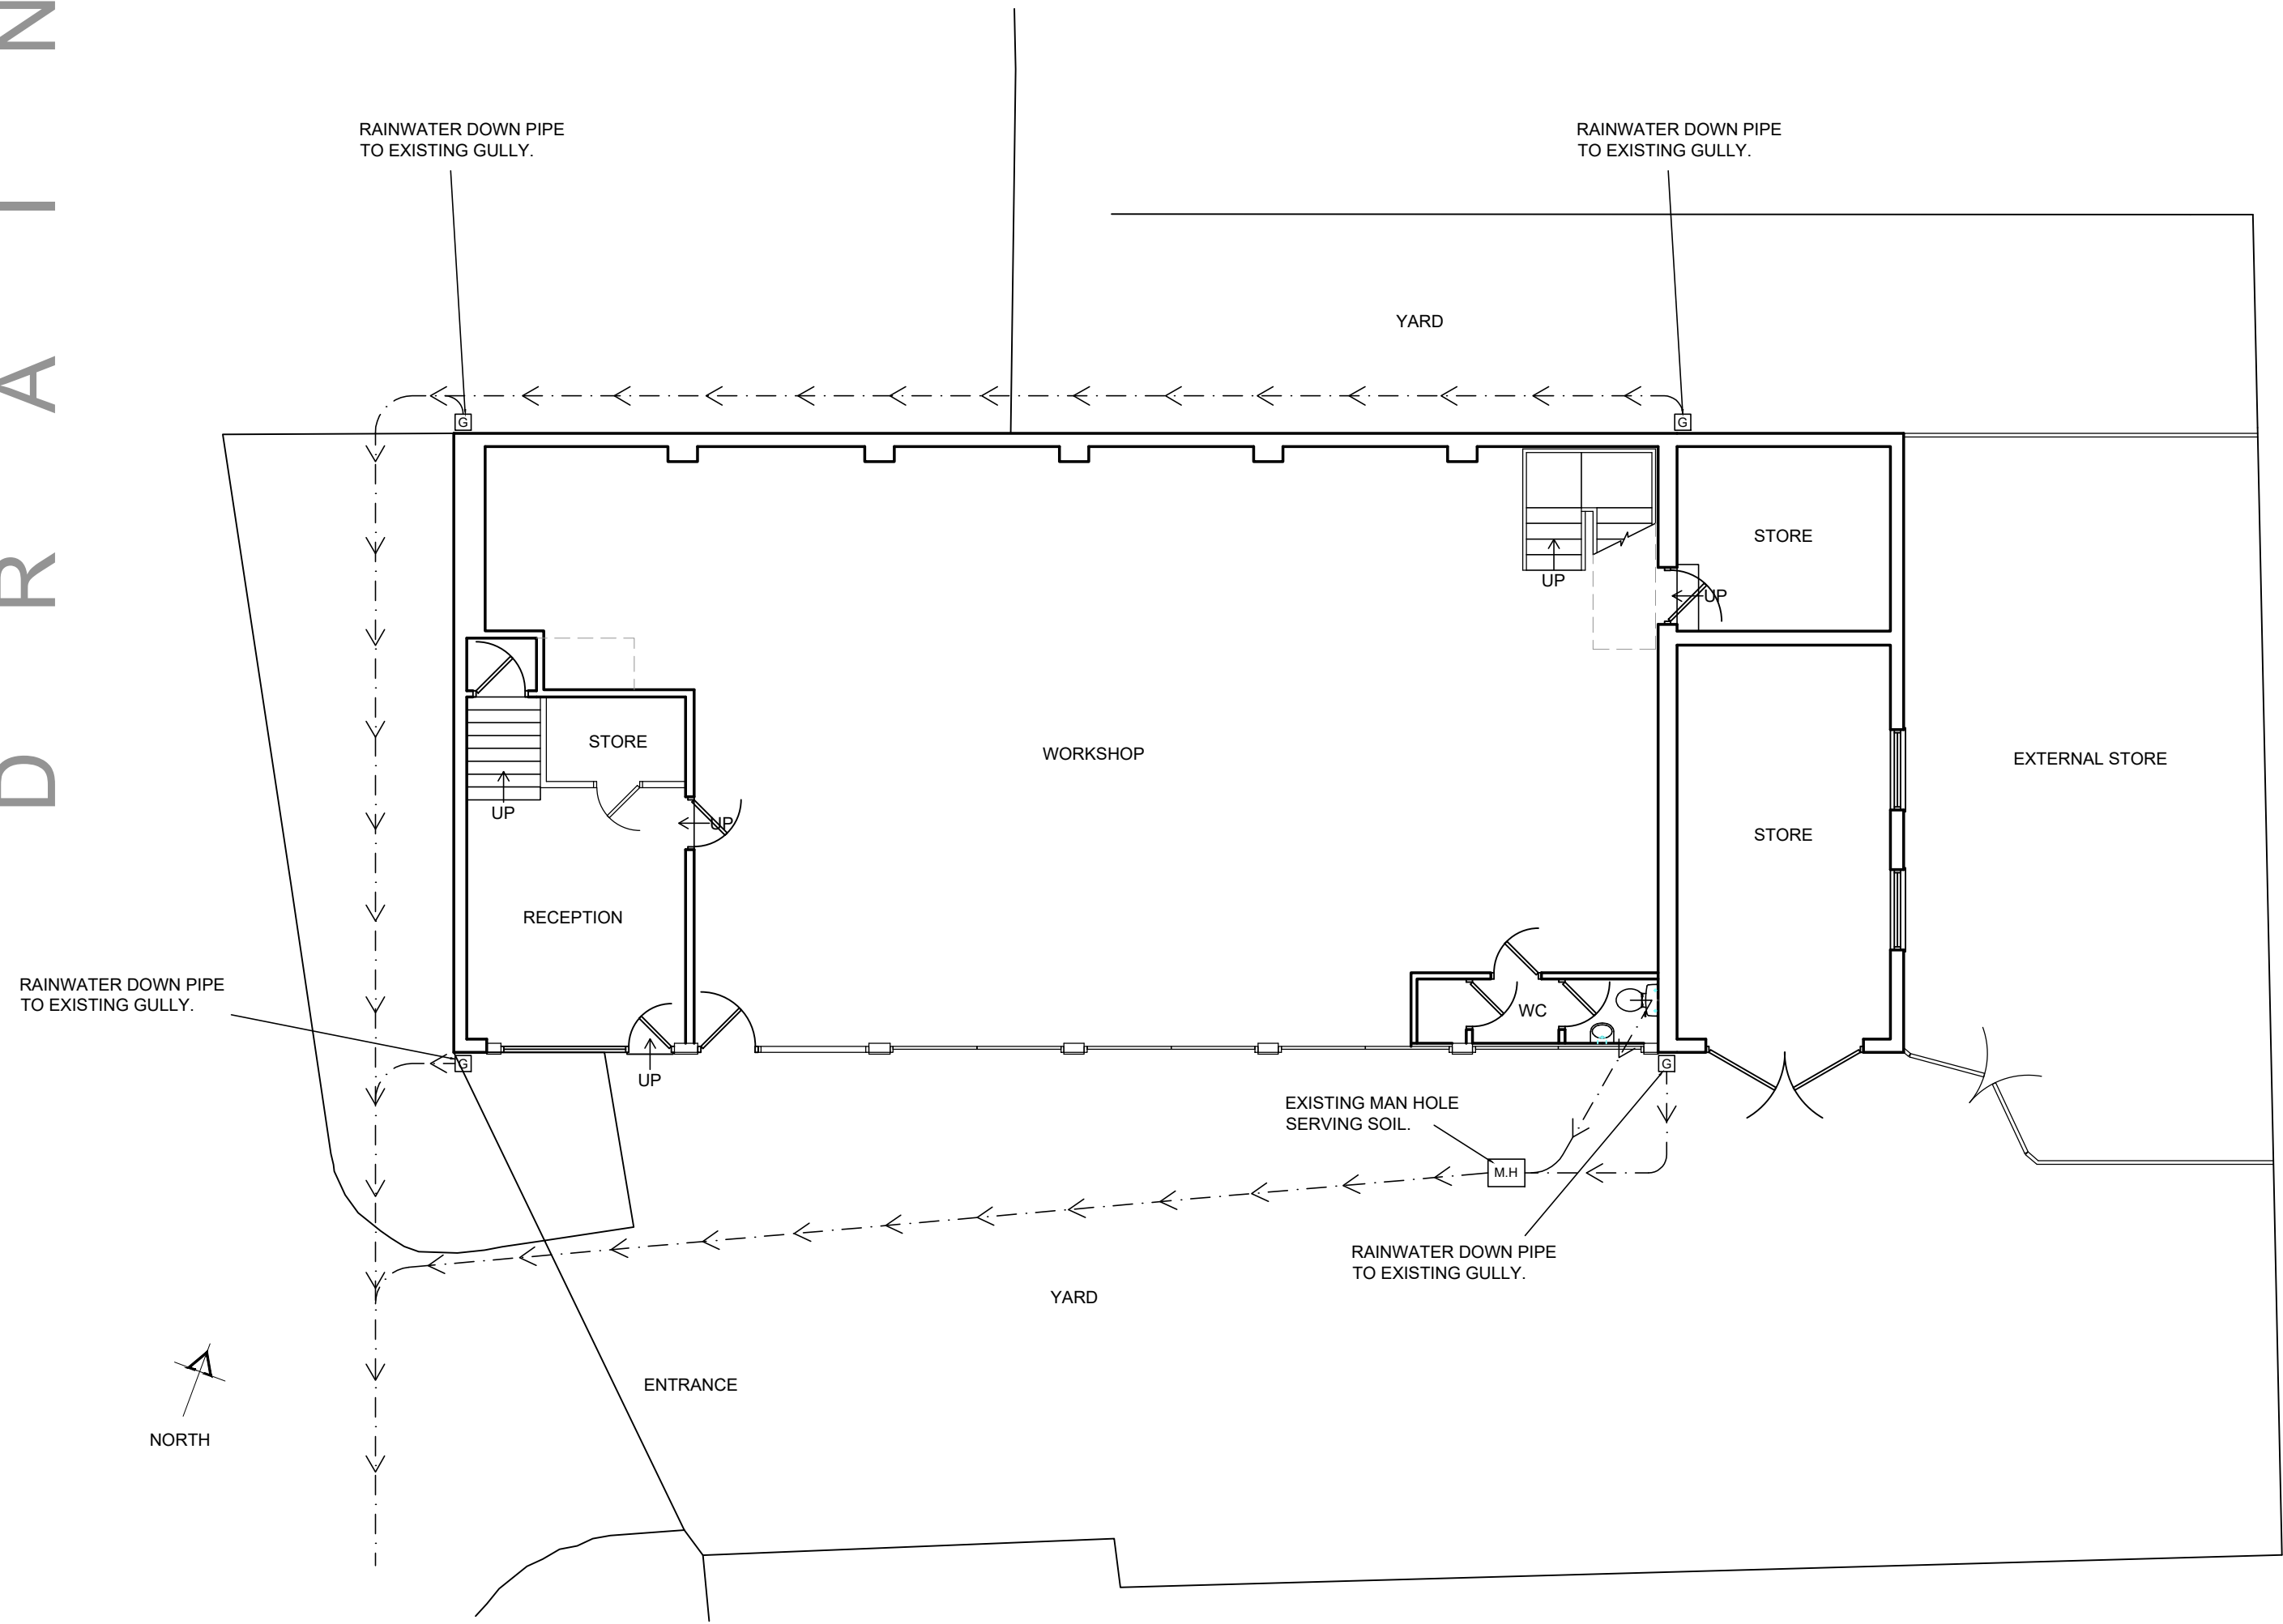

EXISTING GROUND FLOOR
& SITE LAYOUT @ 1 : 100

EXISTING COMBINED WASTE WATER SYSTEM

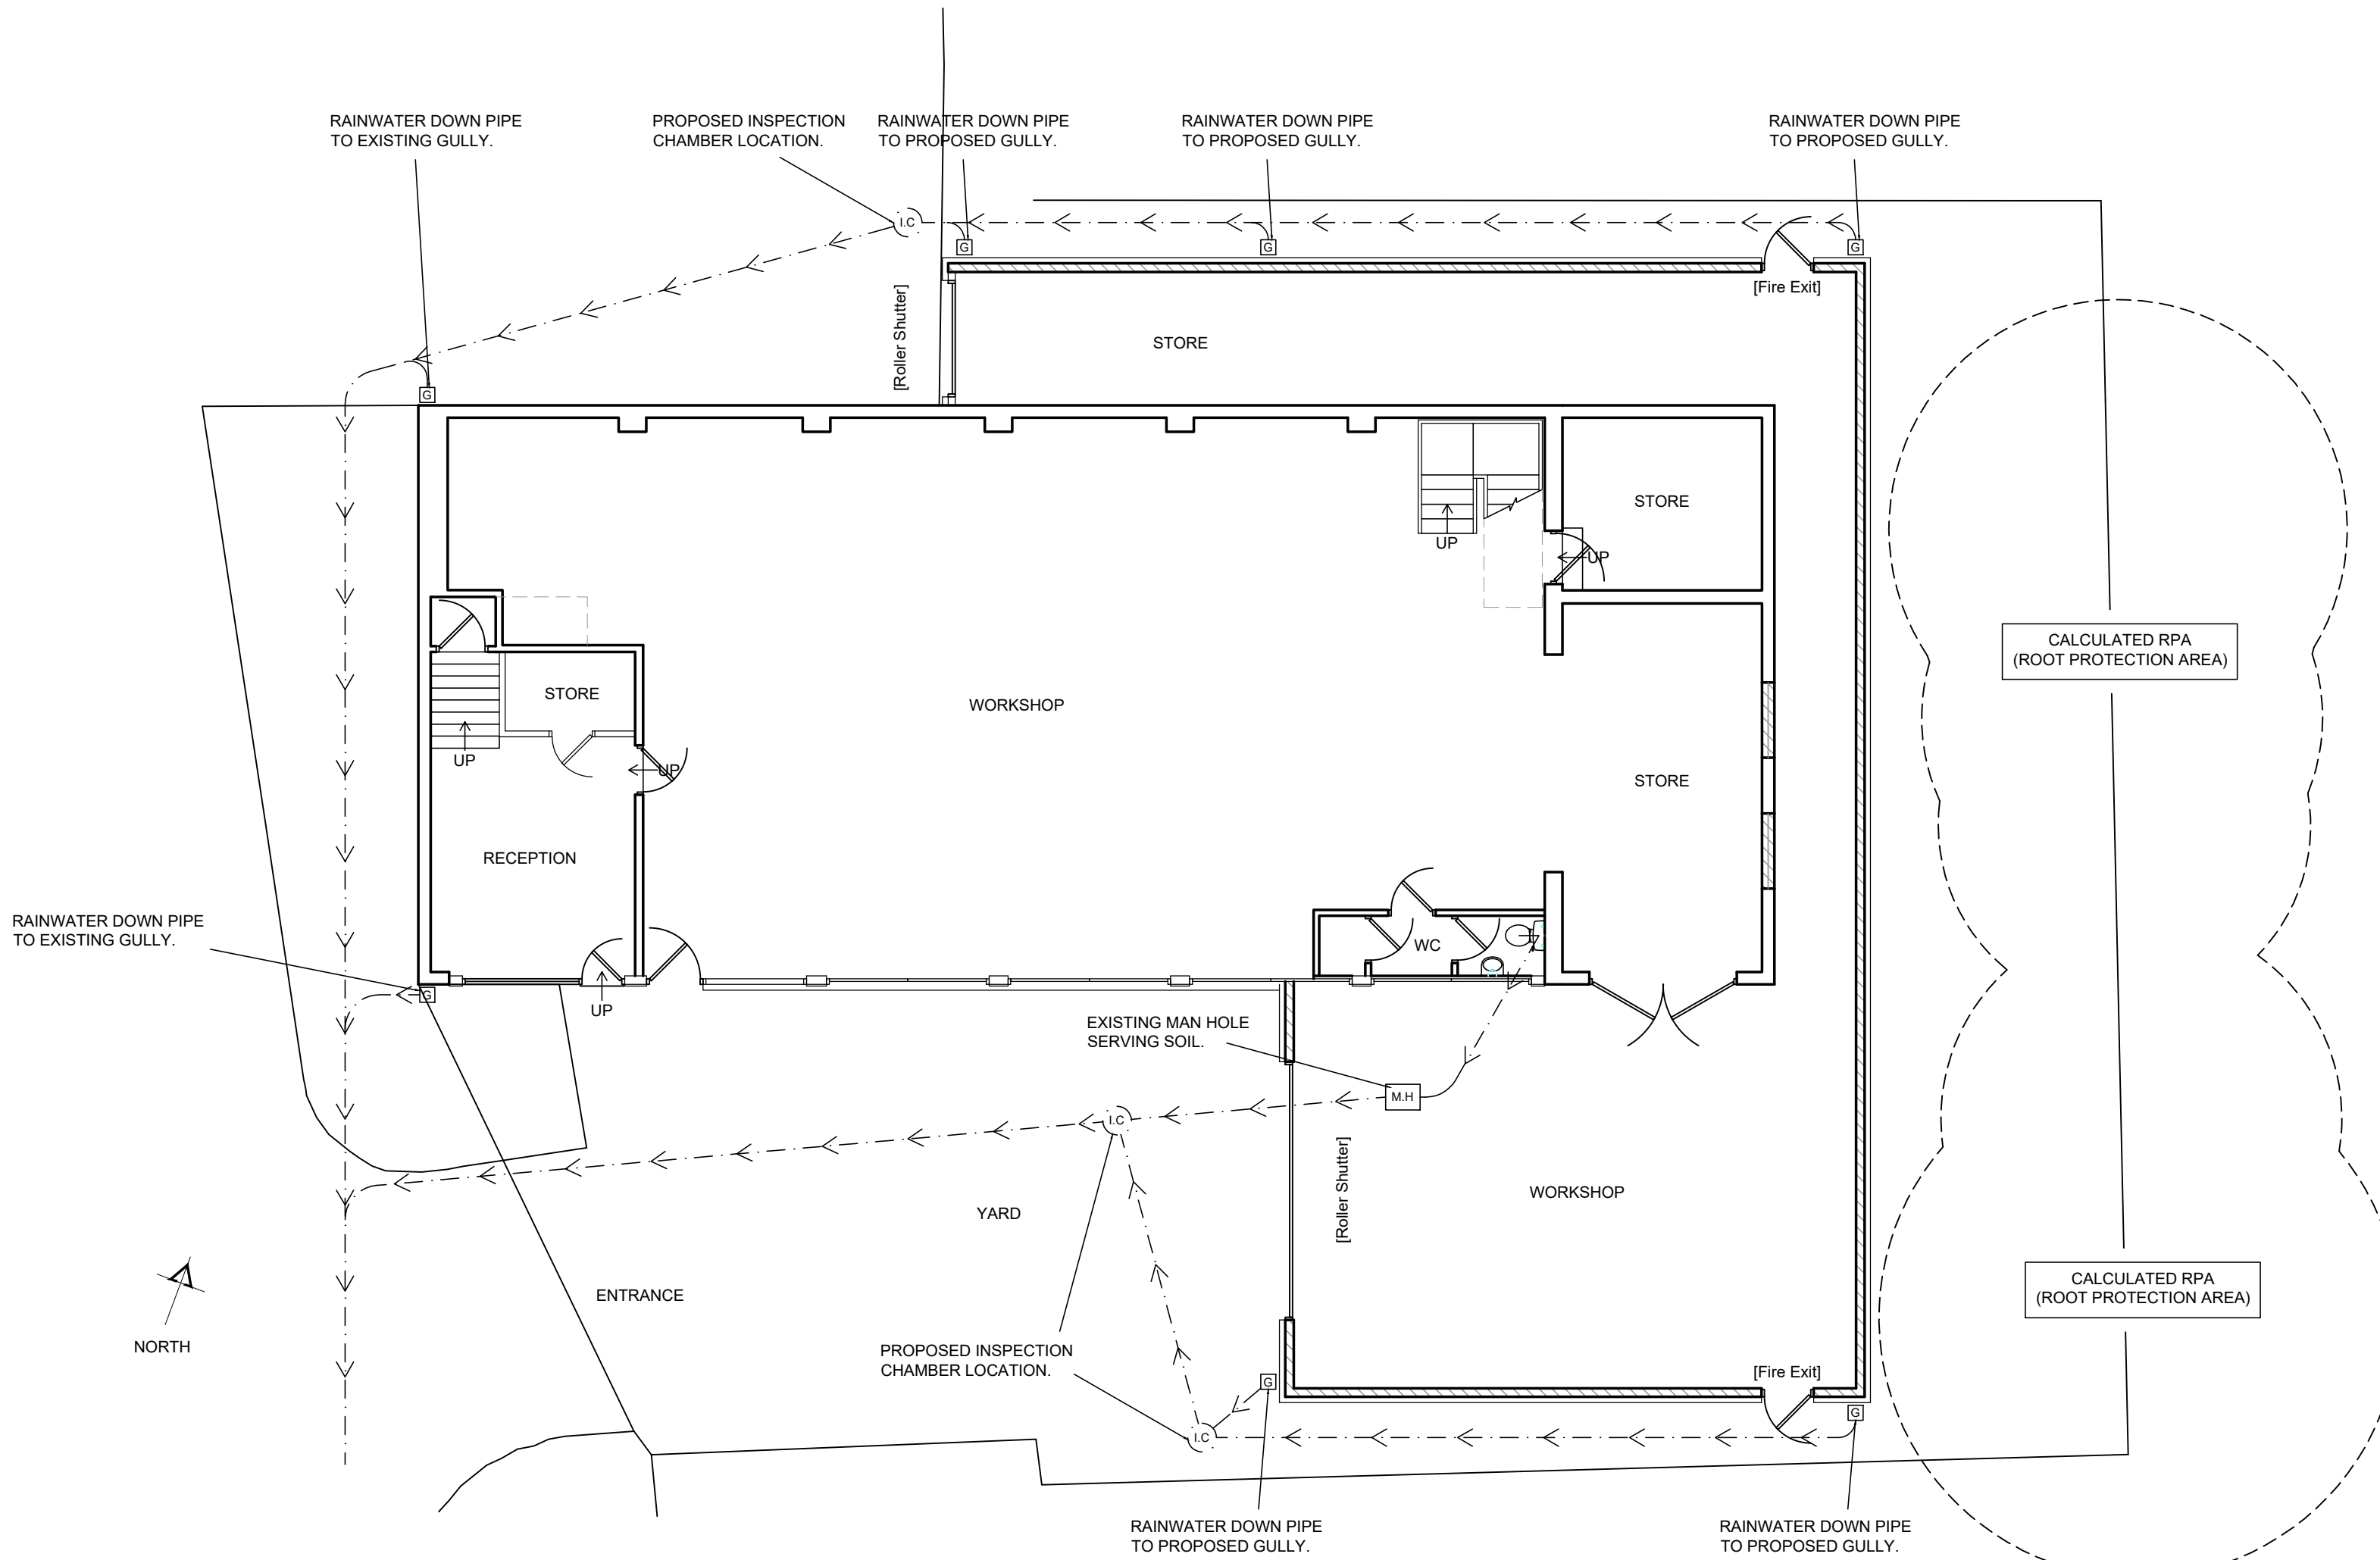

PROPOSED GROUND FLOOR
& SITE LAYOUT @ 1 : 100

EXISTING COMBINED WASTE WATER SYSTEM (RETAINED)

A&D
ARCHITECTURE
& DESIGN

GREATER MANCHESTER
CHESHIRE & LANCASHIRE

DESIGN CONCEPTS & INCEPTION
PLANNING DRAWINGS / APPLICATIONS
BUILDING REGULATIONS
CONSTRUCTION DETAILING
DOMESTIC HOUSE EXTENSIONS
NEW BUILD PROPERTIES
LIGHT / INTERMEDIATE COMMERCIAL
LIGHT INDUSTRIAL

TEL: 07891 552 703

ARCHITECTURE & INTERIOR DESIGN			
CLIENT	JAMES THORPE & SON LTD		
PROJECT	8 WEST CROFT INDUSTRIAL ESTATE, MANCHESTER OLD ROAD, MIDDLETON, M24 4GJ		
TITLE	EXISTING & PROPOSED DRAINAGE LAYOUTS		
SHEET/SCALE	A1 @ 1:100	DATE	19.06.2023
JOB NO.	230303	DWG NO.	05
DRAWN	DJC	CHECKED	DJC