



 


PUTTSTARS ROCHDALE
PLANNING PACK
(Revision A)

 

NEW DIGITALLY PRINTED FLEXBOX WITH PVC FACE.
FITTED TO EXISTING FRAMEWORK.
INTERNAL LEDS TO ILLUMINATE TEXT ONLY.
SIZE: 4600mm x 1250mm x 220mm
CAP HEIGHT - 385mm Over 'P'
HEIGHT FROM GROUND: 4000mm
COLOURS: PURPLE/YELLOW FADE WITH WHITE TEXT
ILLUMINATION: INTERNAL LED
LUMINANCE: 600cdm2

[illegible]

PROPOSED

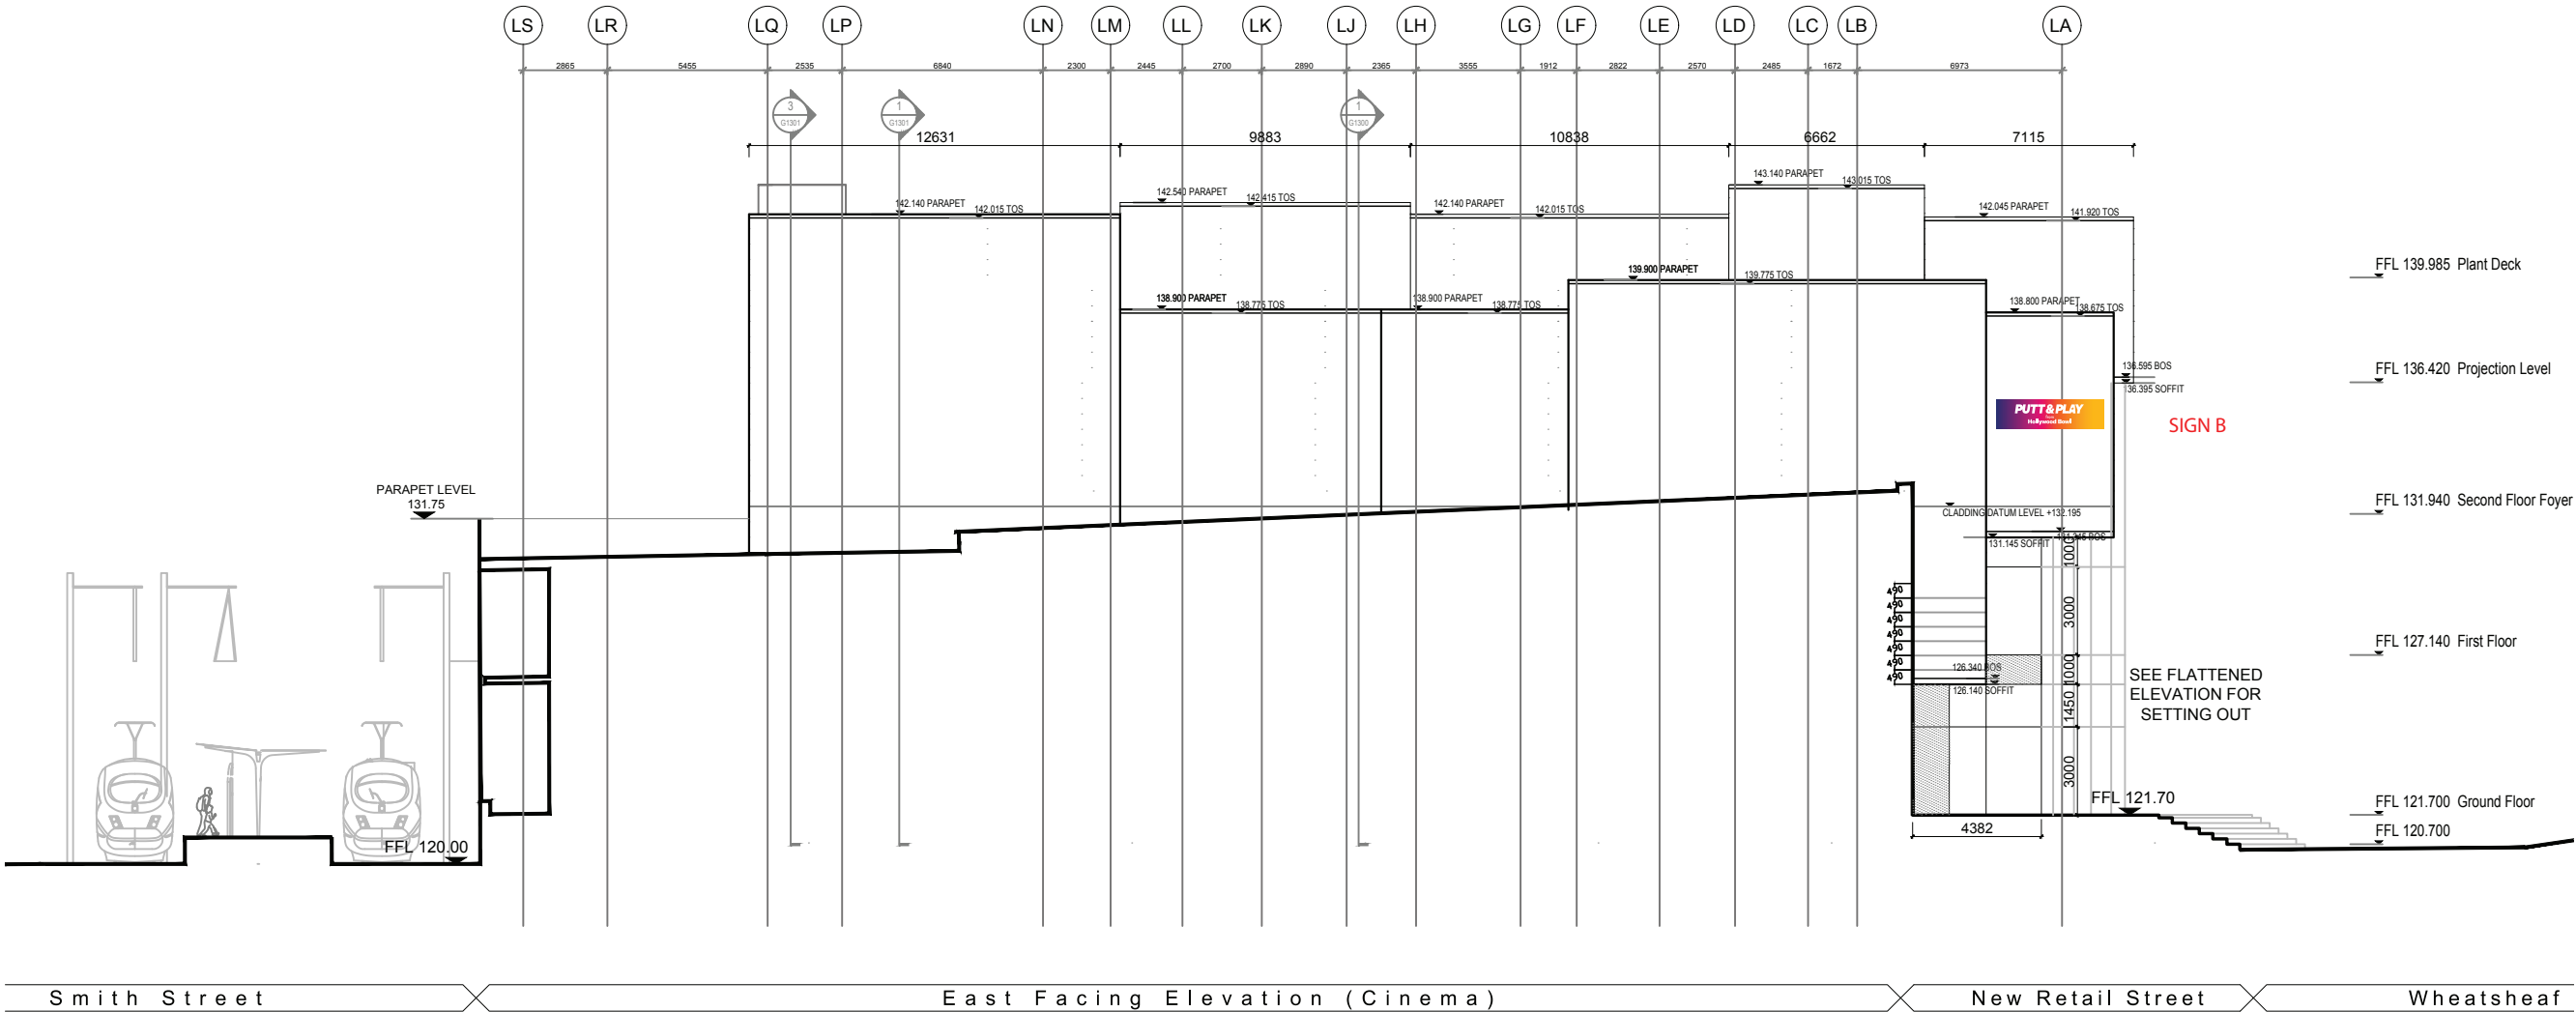

EAST ELEVATION


SIGN B.

EXISTING LETTERS TO BE REMOVED.

NEW DIGITALLY PRINTED FLEXBOX WITH PVC FACE.
FITTED TO EXISTING FRAMEWORK.
INTERNAL LEDS TO ILLUMINATE TEXT ONLY.
SIZE: 3680mm x 1000mm x 220mm
CAP HEIGHT - 307mm Over 'P'
HEIGHT FROM GROUND: 13000mm
COLOURS: PURPLE/YELLOW FADE WITH WHITE TEXT
ILLUMINATION: INTERNAL LED
LUMINANCE: 600cdm2



SCALE 1:50

 

comments

amendments

no.	revision	date
A		
B	COLOUR CHANGE	
C	REEL REMOVED	
D	FINAL	
E		
F		
G		
H		
I		
J		



client

PUTTSTARS

project

ROCHDALE

title

PLANNING PACK

job number

date

13-09-24

designer

AK

project manager

GS

scale

AS SHOWN @ A3


SCALE APPLIES TO AN ORIGINAL COPY ON A3 TEMPLATE SHEET ONLY

THIS DRAWING AND ANY ASSOCIATED DESIGN COPY, RIGHT IS RESERVED BY HUDSON SIGN SOLUTIONS AND THIS DOCUMENT IS ISSUED ON CONDITION THAT IT IS NOT COPIED, AMENDED OR DISCLOSED IN ANY WAY BY OR TO ANY UNAUTHORIZED PERSONS WITHOUT THE PRIOR CONSENT IN WRITING OF HUDSON SIGN SOLUTIONS.

ALL DIMENSIONS ARE IN THE MILLIMETERS UNLESS OTHERWISE STATED.

DIMENSIONS ON SITE AND ALL EQUIPMENT SIZES TO BE VERIFIED PRIOR TO WORK COMMENCING.

PROPOSED

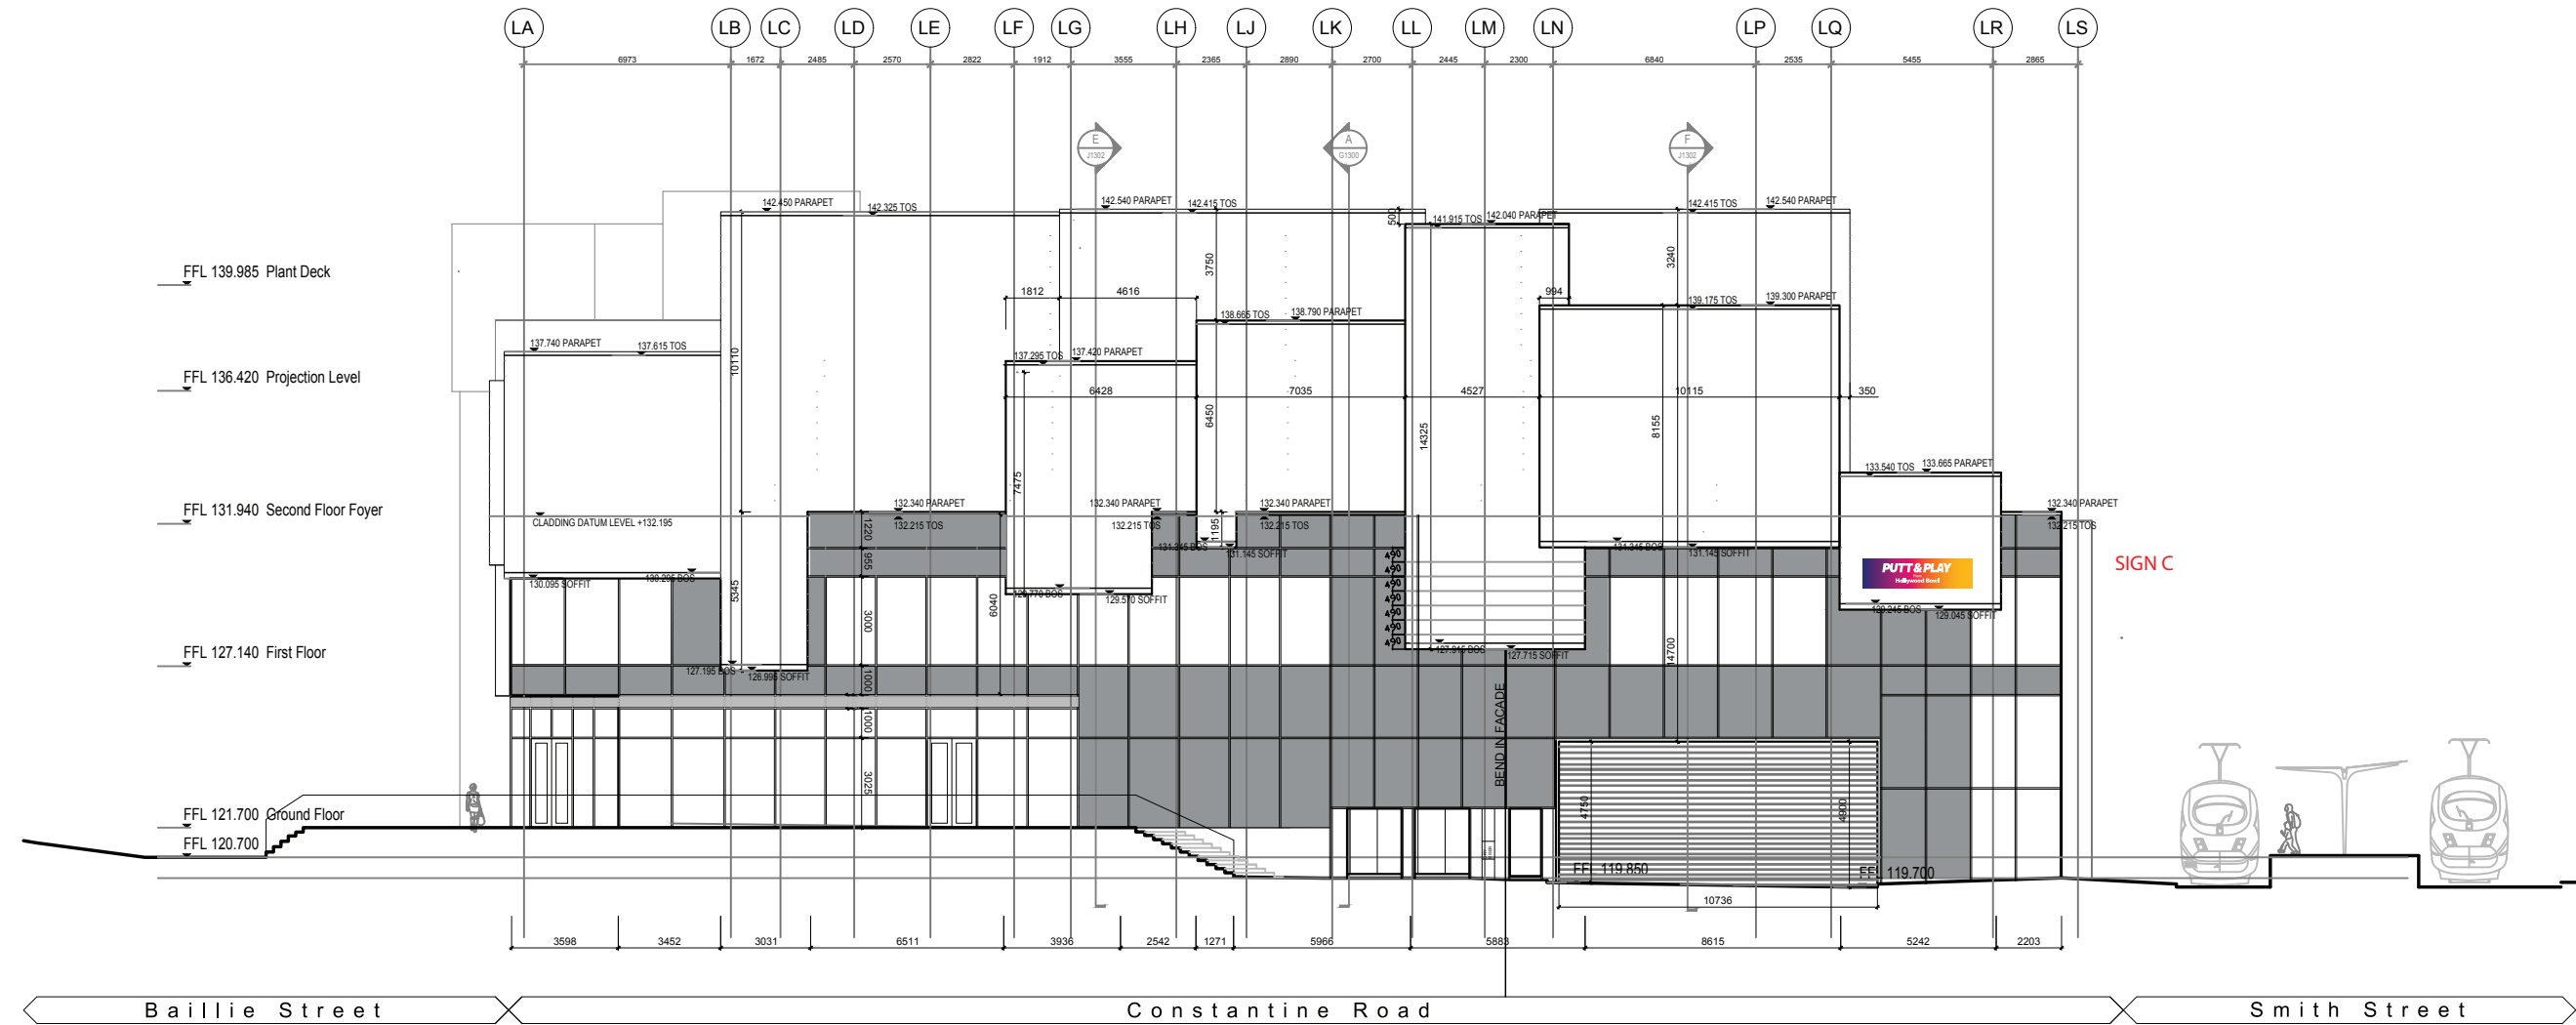

WEST ELEVATION



SIGN B.

EXISTING LETTERS TO BE REMOVED.

NEW DIGITALLY PRINTED FLEXBOX WITH PVC FACE.
FITTED TO EXISTING FRAMEWORK.
INTERNAL LEDS TO ILLUMINATE TEXT ONLY.
SIZE: 3680mm x 1000mm x 220mm
CAP HEIGHT - 307mm Over 'P'
HEIGHT FROM GROUND: 9750mm
COLOURS: PURPLE/YELLOW FADE WITH WHITE TEXT
ILLUMINATION: INTERNAL LED
LUMINANCE: 600cdm2



SCALE 1:50

  

comments

amendments

no.	revision	date
A		
B	COLOUR CHANGE	
C	REEL REMOVED	
D	FINAL	
E		
F		
G		
H		
I		
J		



client
PUTTSTARS

project
ROCHDALE

title
PLANNING PACK

job number

date
13-09-24

designer
AK

project manager
GS

scale
AS SHOWN @ A3

SCALE APPLIES TO AN ORIGINAL COPY ON A3
TEMPLATE SHEET ONLY

THIS DRAWING AND ANY ASSOCIATED DESIGN COPY
RIGHT IS RESERVED BY HUDSON SIGN SOLUTIONS
AND THIS DOCUMENT IS ISSUED ON CONDITION THAT
IT IS NOT COPIED, AMENDED OR DISCLOSED
IN ANY WAY BY OR TO ANY UNAUTHORIZED PERSONS
WITHOUT THE PRIOR CONSENT IN WRITING
OF HUDSON SIGN SOLUTIONS.

ALL DIMENSIONS ARE IN THE MILLIMETERS
UNLESS OTHERWISE STATED.
DIMENSIONS ON SITE AND ALL EQUIPMENT SIZES TO
BE VERIFIED PRIOR TO WORK COMMENCING.