



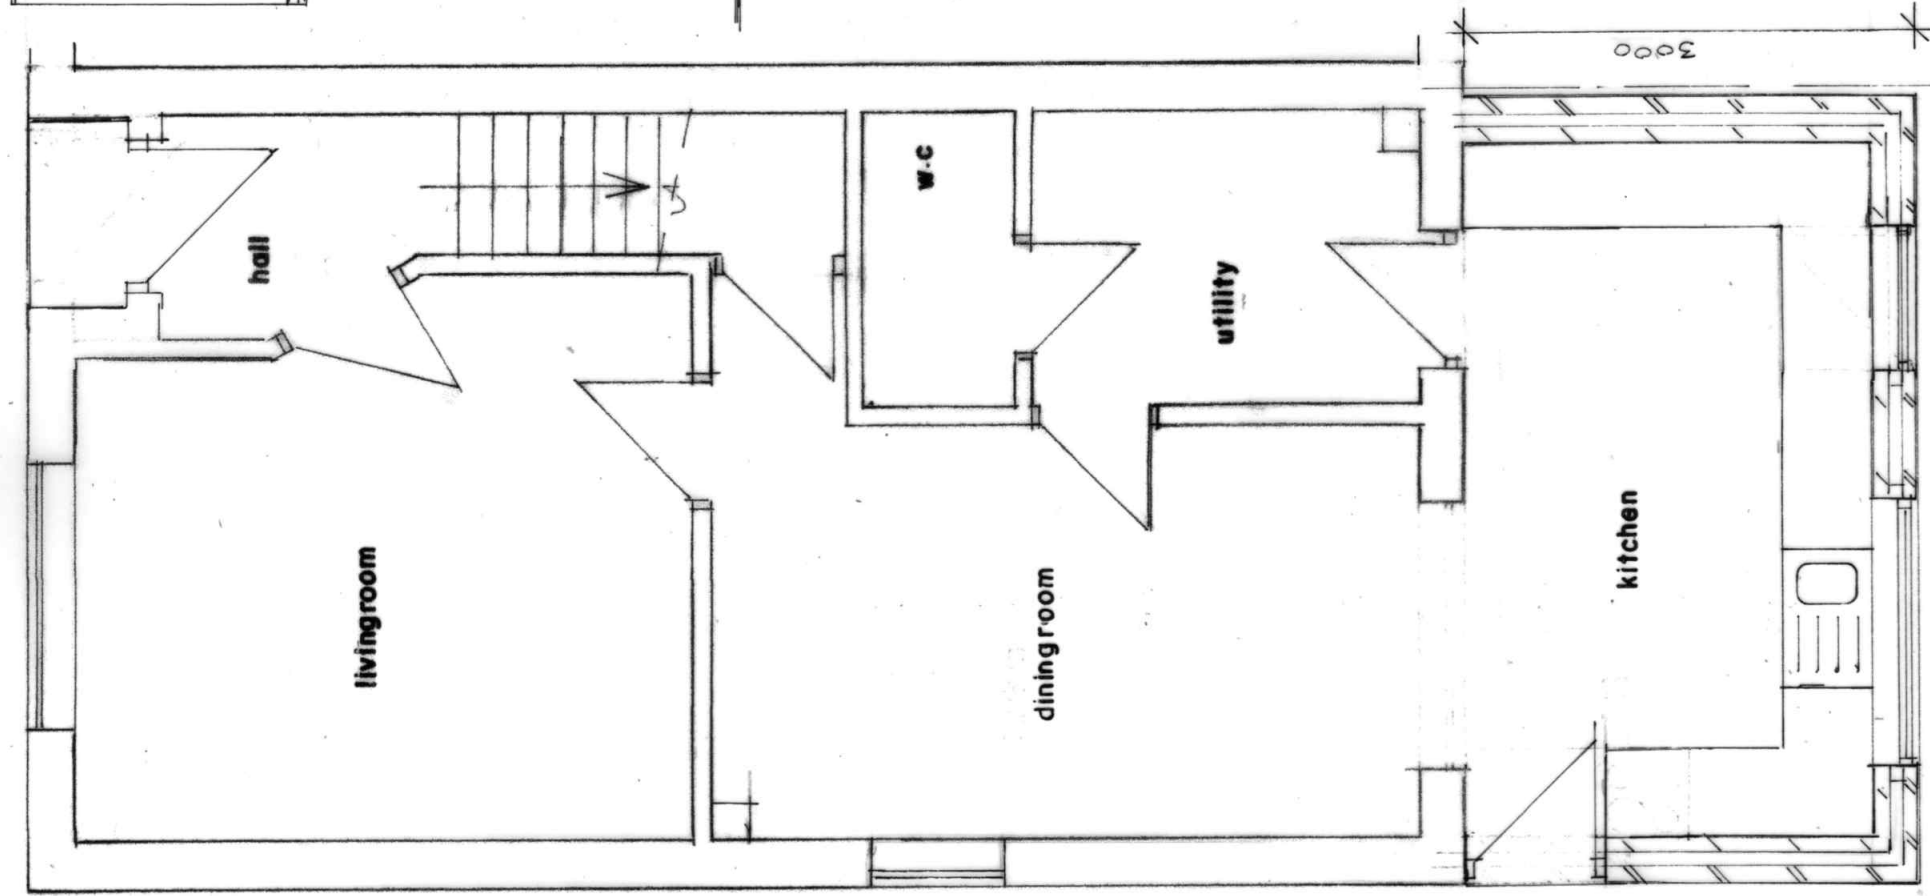


GROUND FLOOR PLAN
(PROPOSED)


SIDE ELEVATION
(PROPOSED)

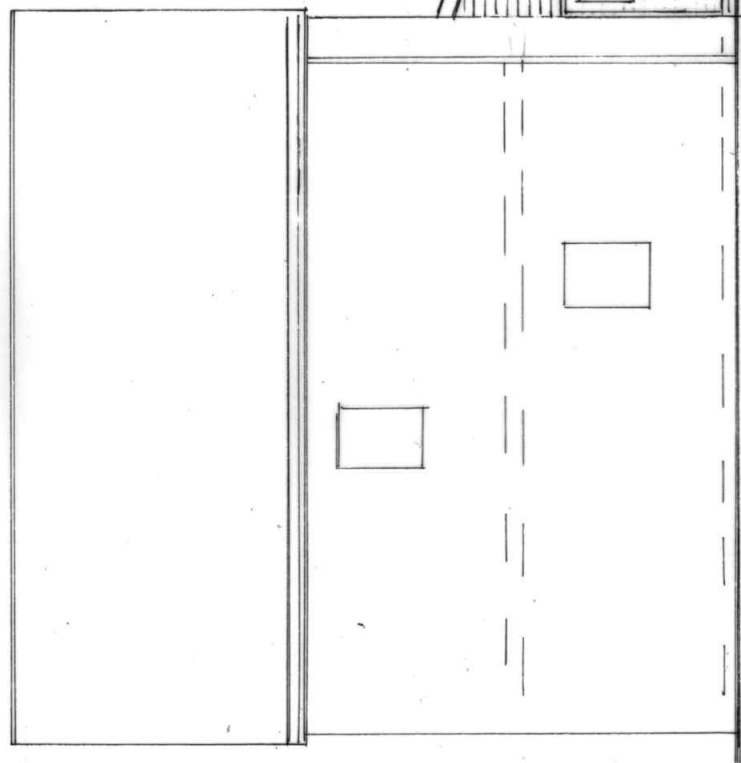


REAR ELEVATION
(PROPOSED)

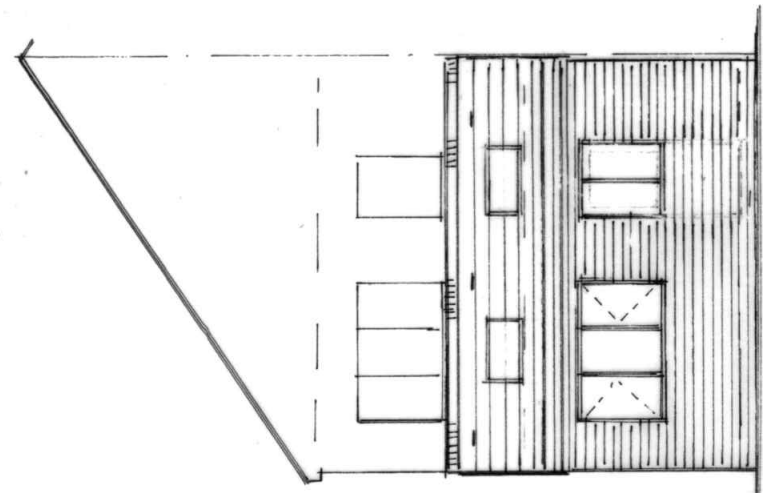

SIDE ELEVATION
(PROPOSED)

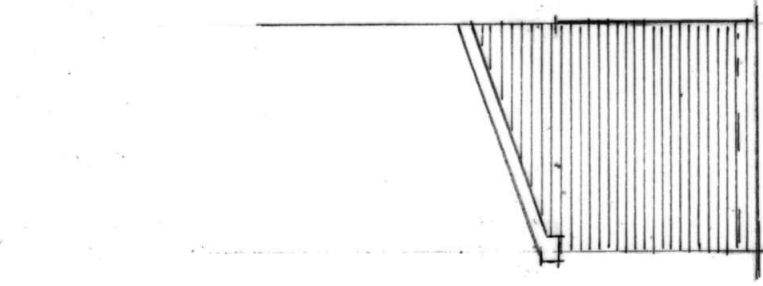

OSBOURNE STREET

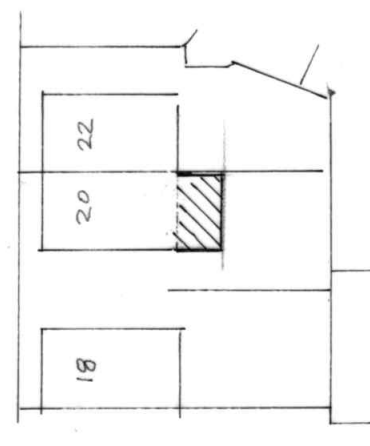

SITE PLAN SCALE 1:500
(PROPOSED)

BUILDING DESIGN SERVICES M. FAROOQ 418 Bury Road Rochdale OL11 5EU. Tel: 01706 712231 Mob: 07967605763	
PROPOSED SINGLE STOREY REAR EXTENSION AT 20 OSBOURNE STREET ROCHDALE OL11 1NW	
For: Mr & Mrs WAQAR AHMAD	A 2250/2
Plan Scale 1:50	Elevation Scale 1:100n