



SCALE 1:100



North West Facing Rear Elevation

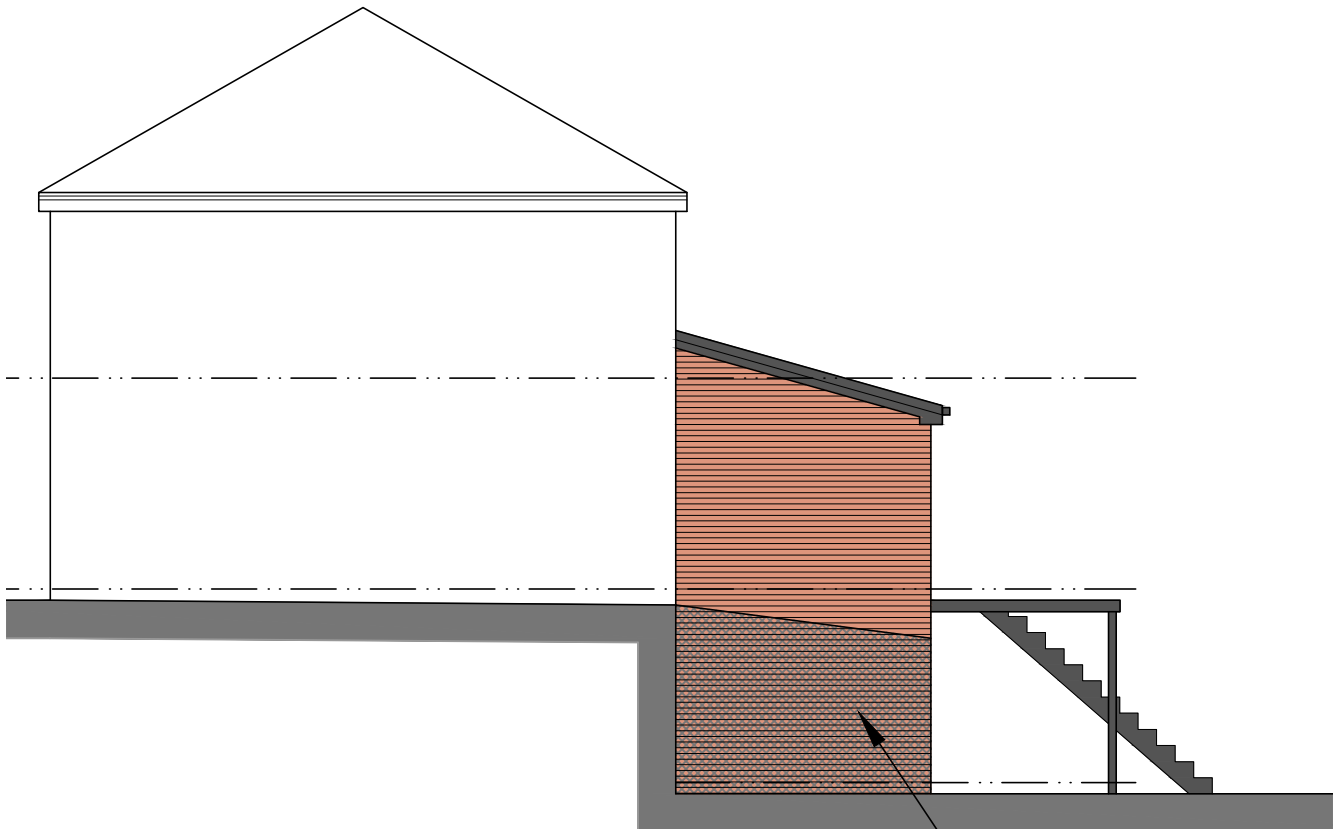

North East Facing Side Elevation

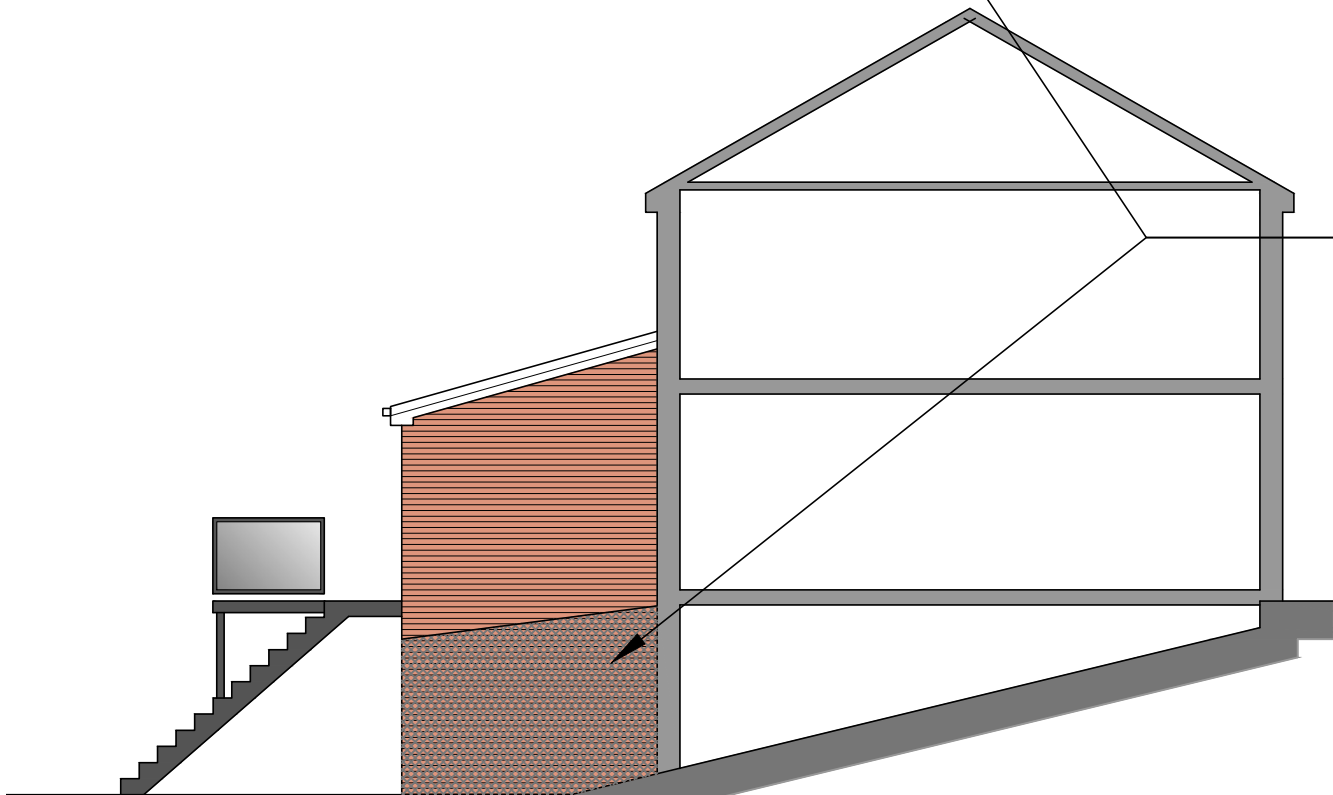

South West Facing Side Elevation

Conway Architectural Design shall have no responsibility for any use made of this document other than for that which it was prepared and issued. This drawing should not be scaled. Work to figured dimensions only. All dimensions and levels to be checked on site. No building work is to be started until all relevant approvals are in place. Any discrepancies should be reported to Conway Architectural Design. This drawing should not be reproduced without written permission from Conway Architectural Design. **Standard Building Regs Notes are to be provided by Conway Architectural Design prior to a building regs application being submitted.**

Extension Materials

Brickwork	Red multi to match existing
Roof Tiles	Terracotta to match existing
Windows	Grey Upvc
Doors	Grey Upvc
Soffit	Black Upvc
Fascia	Black Upvc
Rainwater Goods	Black Upvc

Hatched area indicates side wall of extension to be a retaining wall. Amount of structure below ground to be confirmed on site during construction. Depending on neighbouring ground levels.

Conway Architectural Design

6 Conway Close
Alkrington
Middleton
Manchester, M24 1EW
E: conway-design@outlook.com

JOB TITLE :
ADDRESS :
DRAWING TITLE :
SCALE :
DRAWN : xxx

2 Storey Rear Extension
28 Home Drive, Alkrington
Proposed Elevations
1:100 @ A3
DATE : 25.03.25