




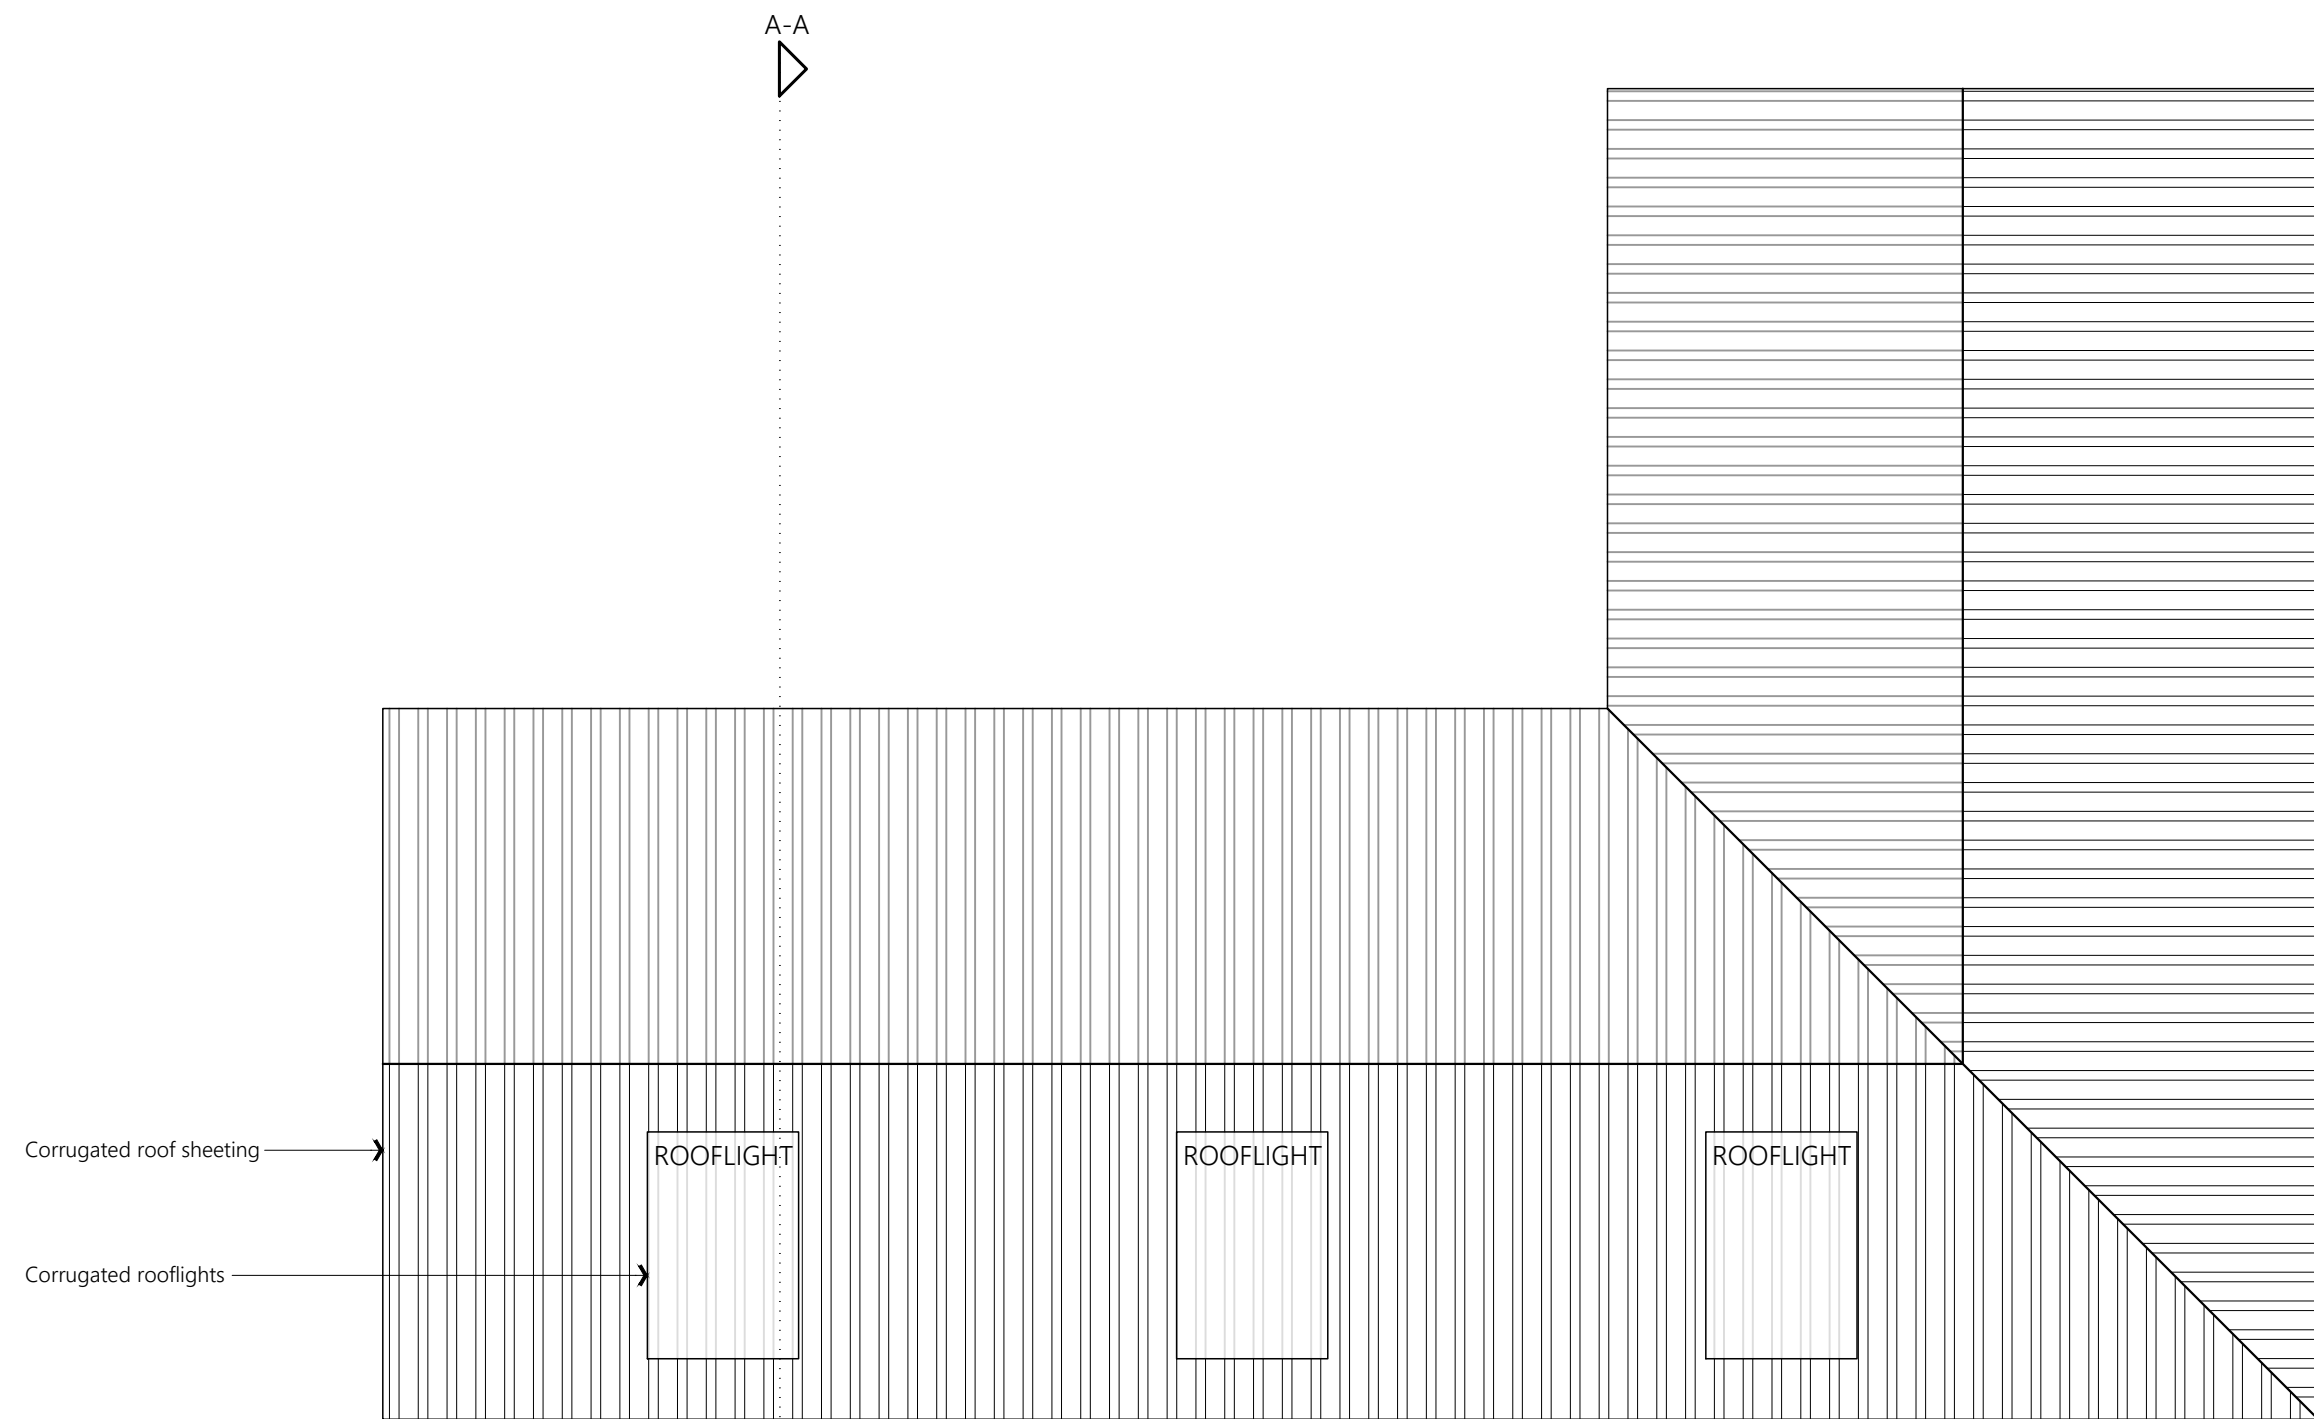


PROPOSED ROOF PLAN

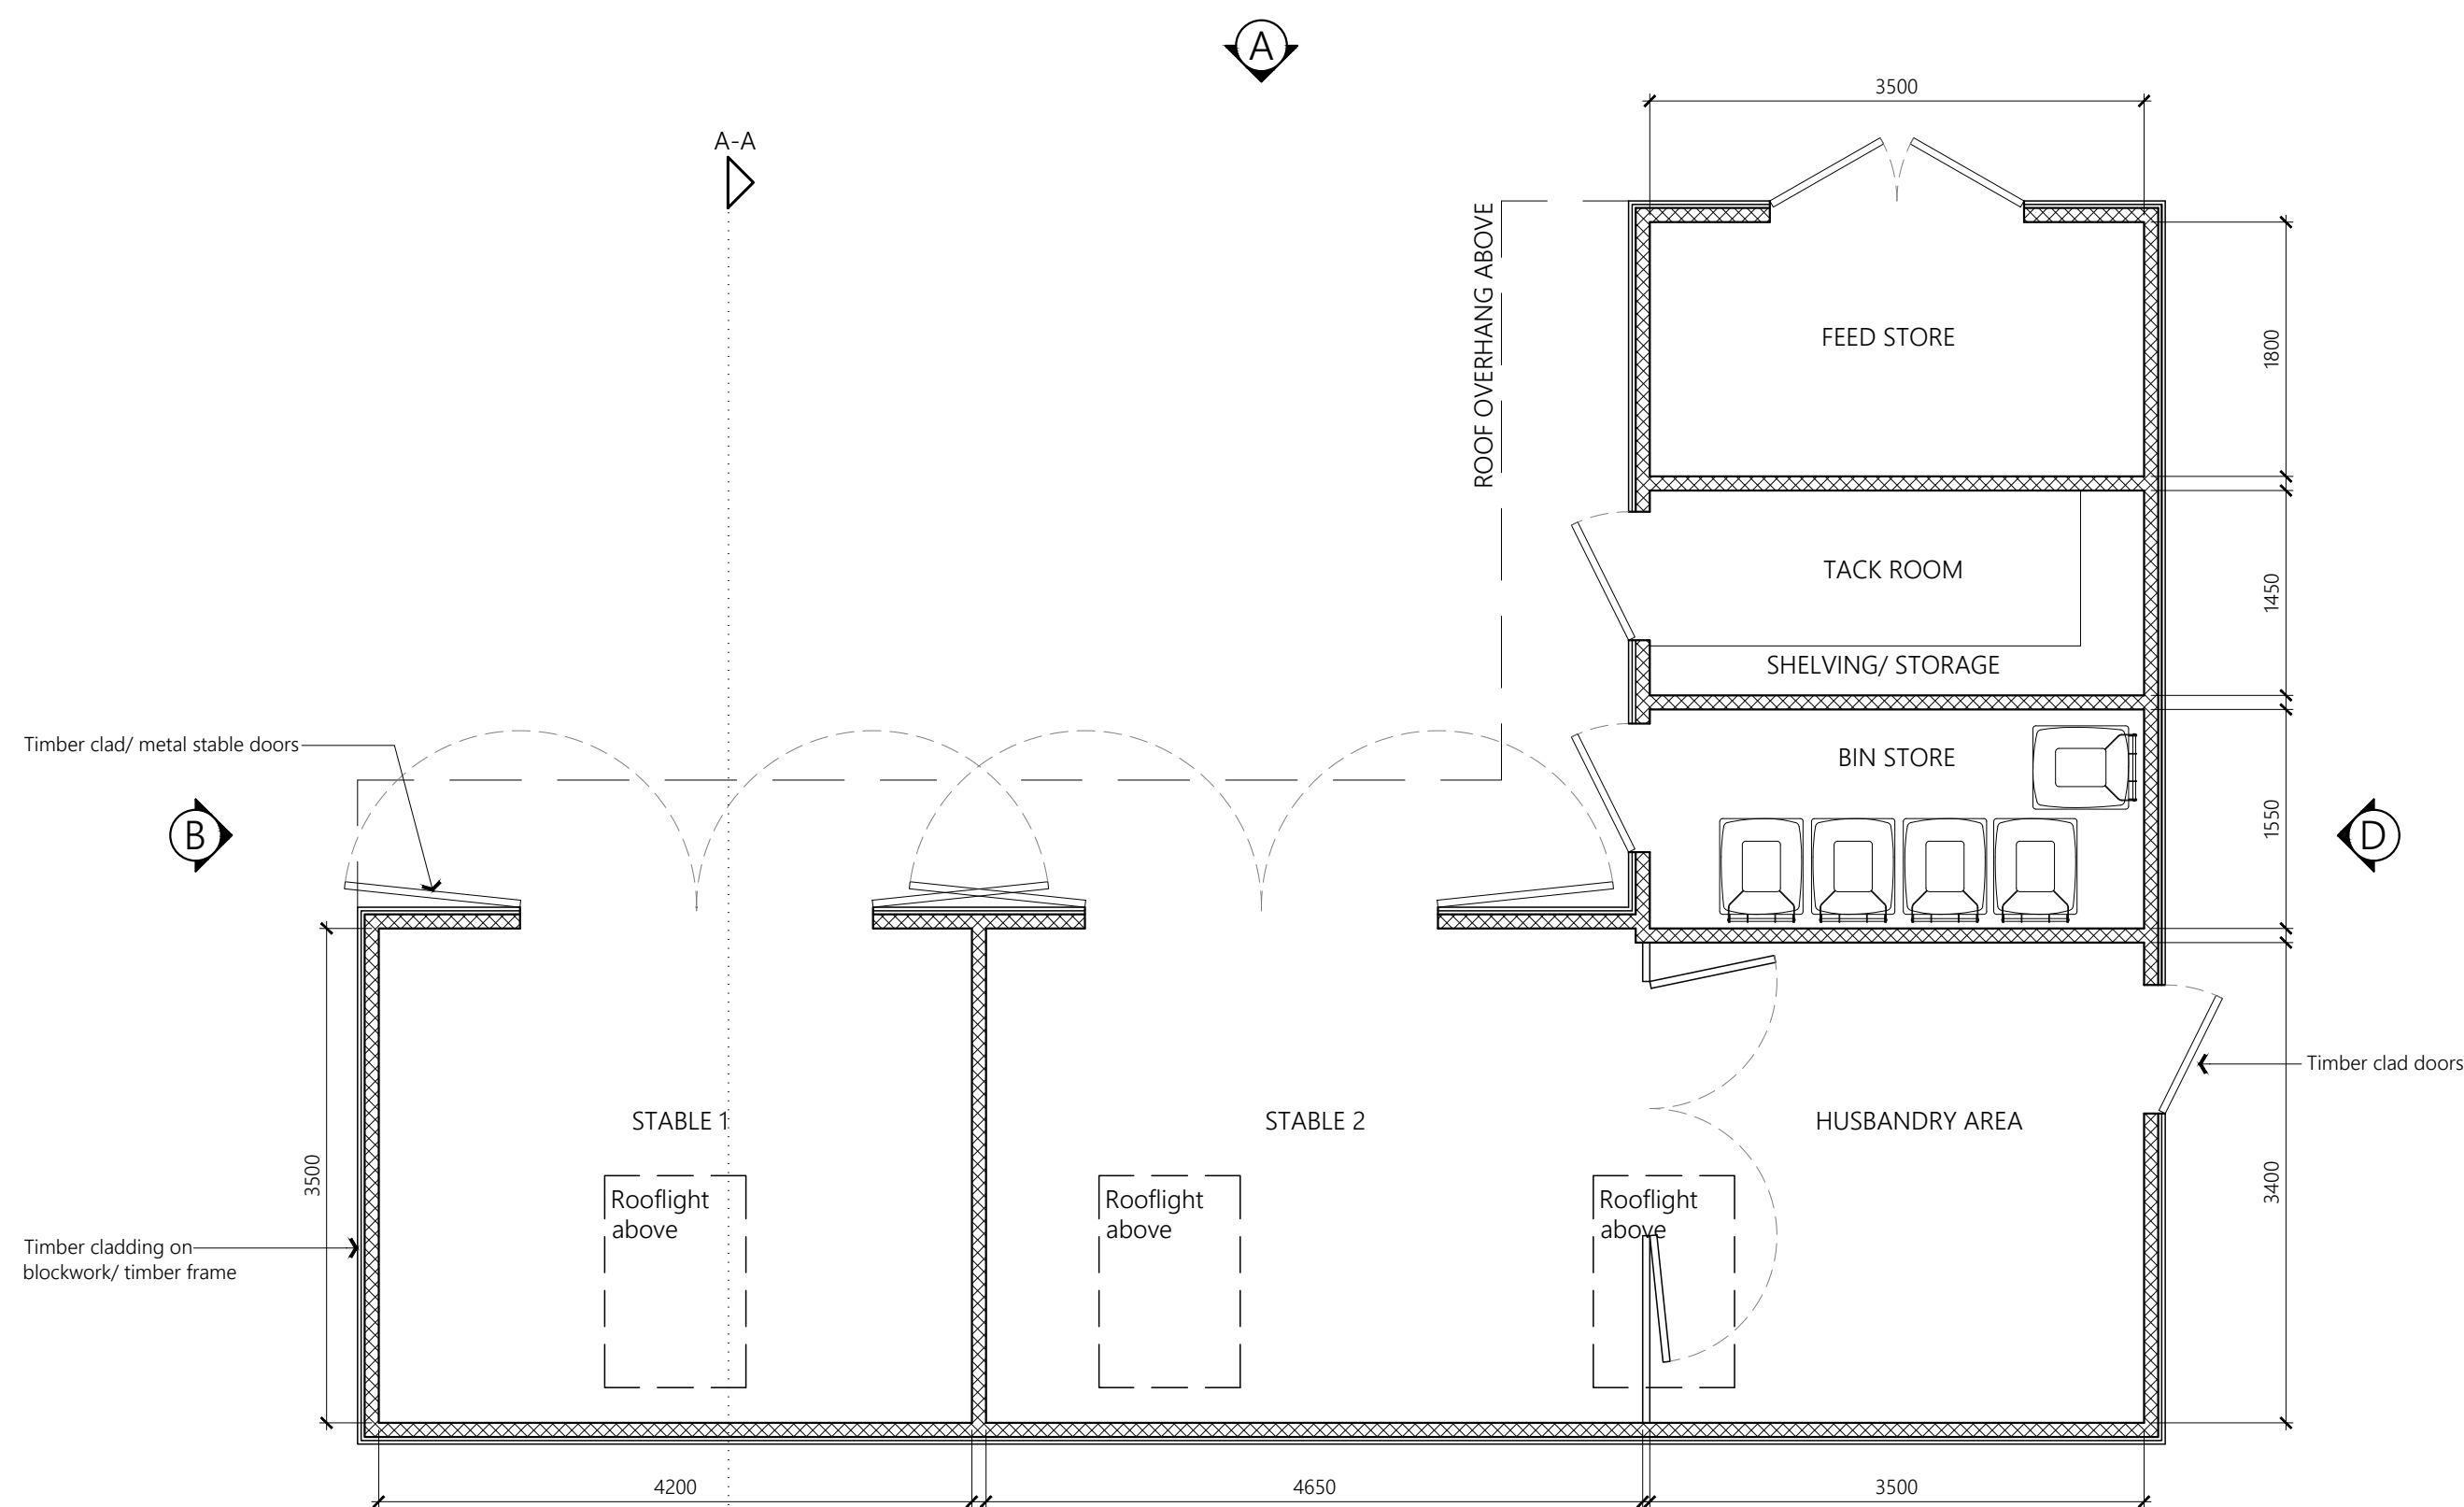


PROPOSED PLAN

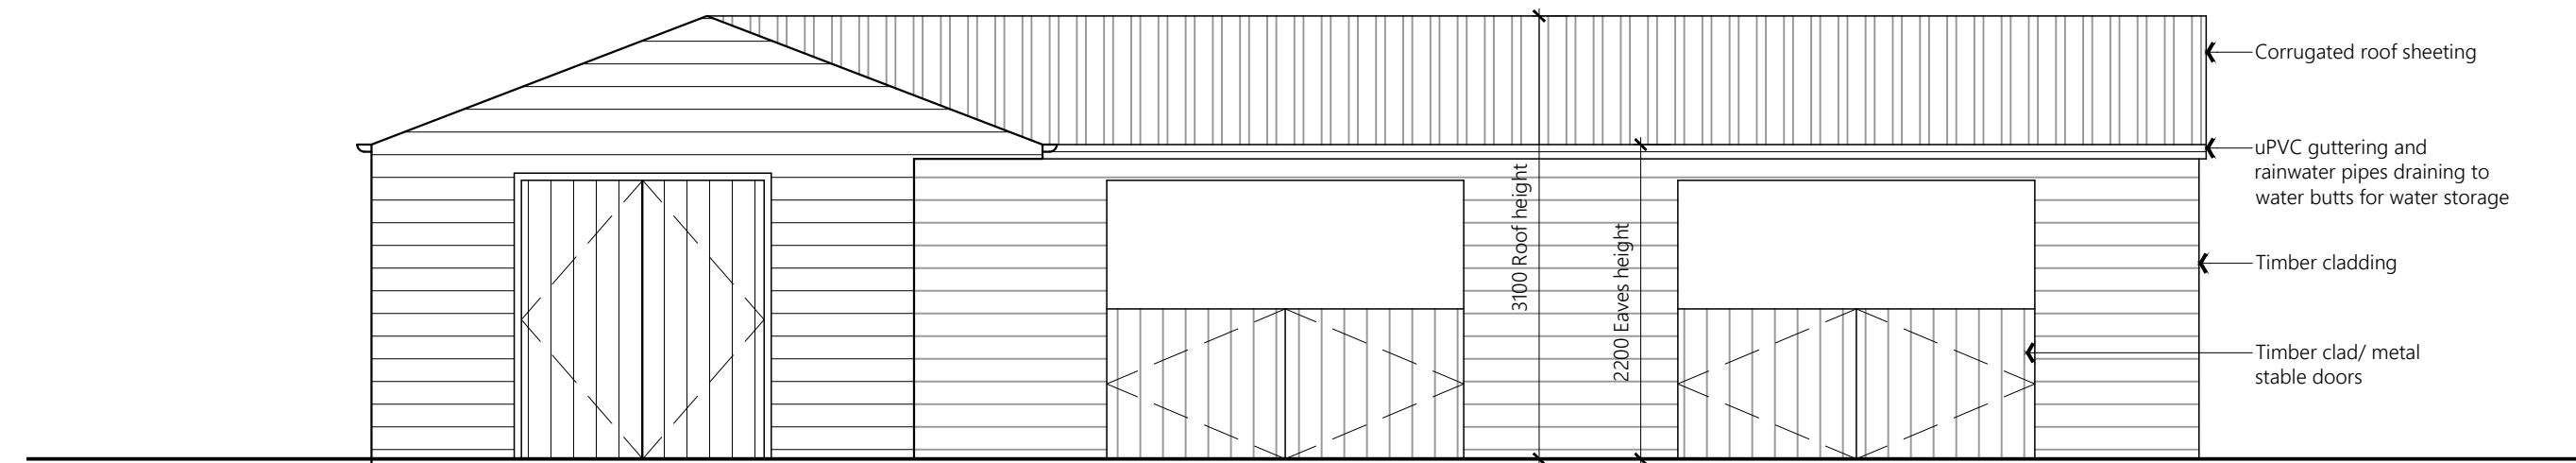


PROPOSED ELEVATION A

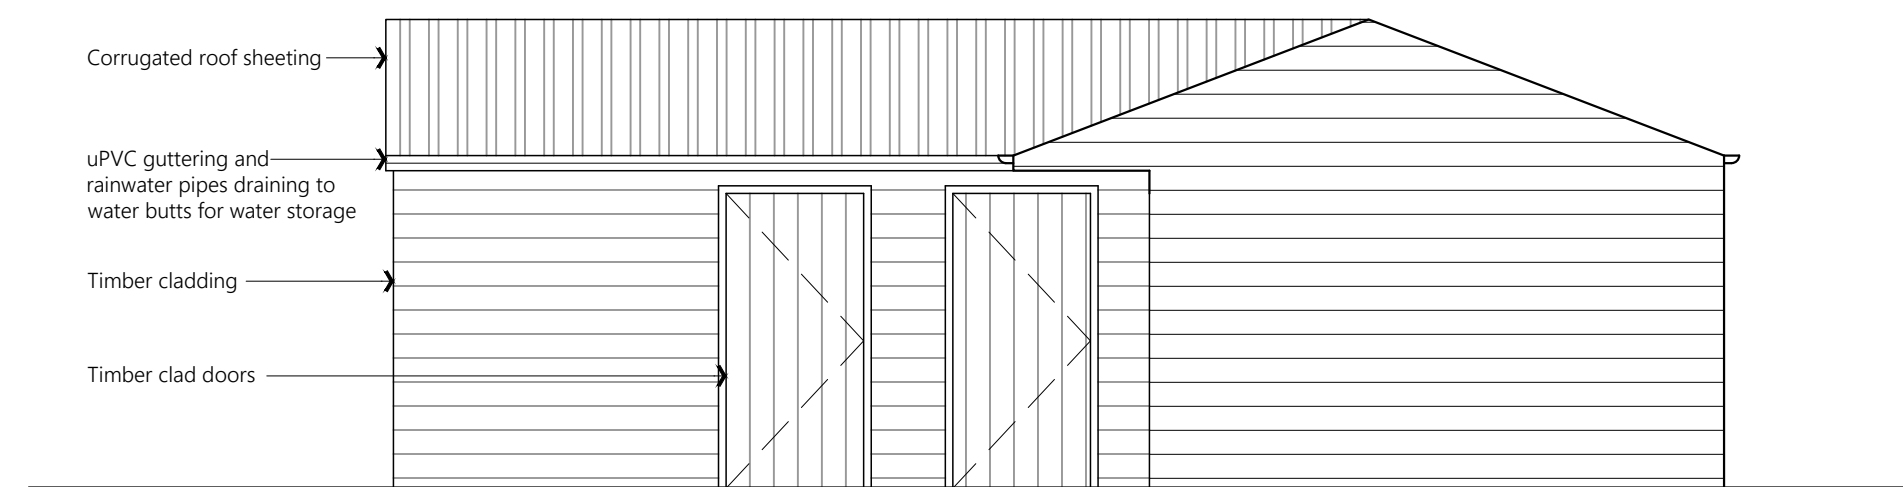


PROPOSED ELEVATION B

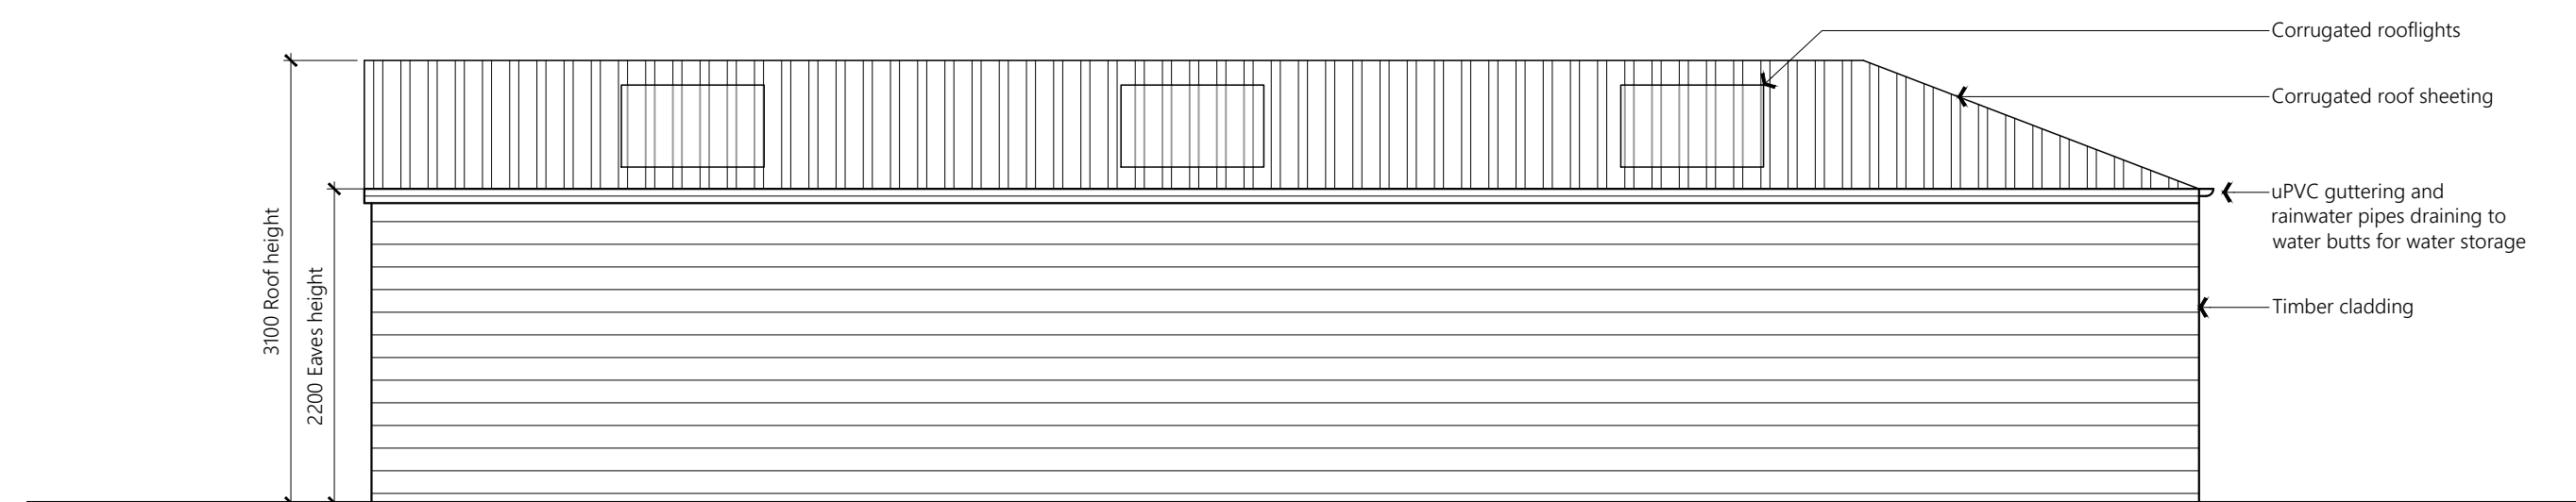


PROPOSED ELEVATION C

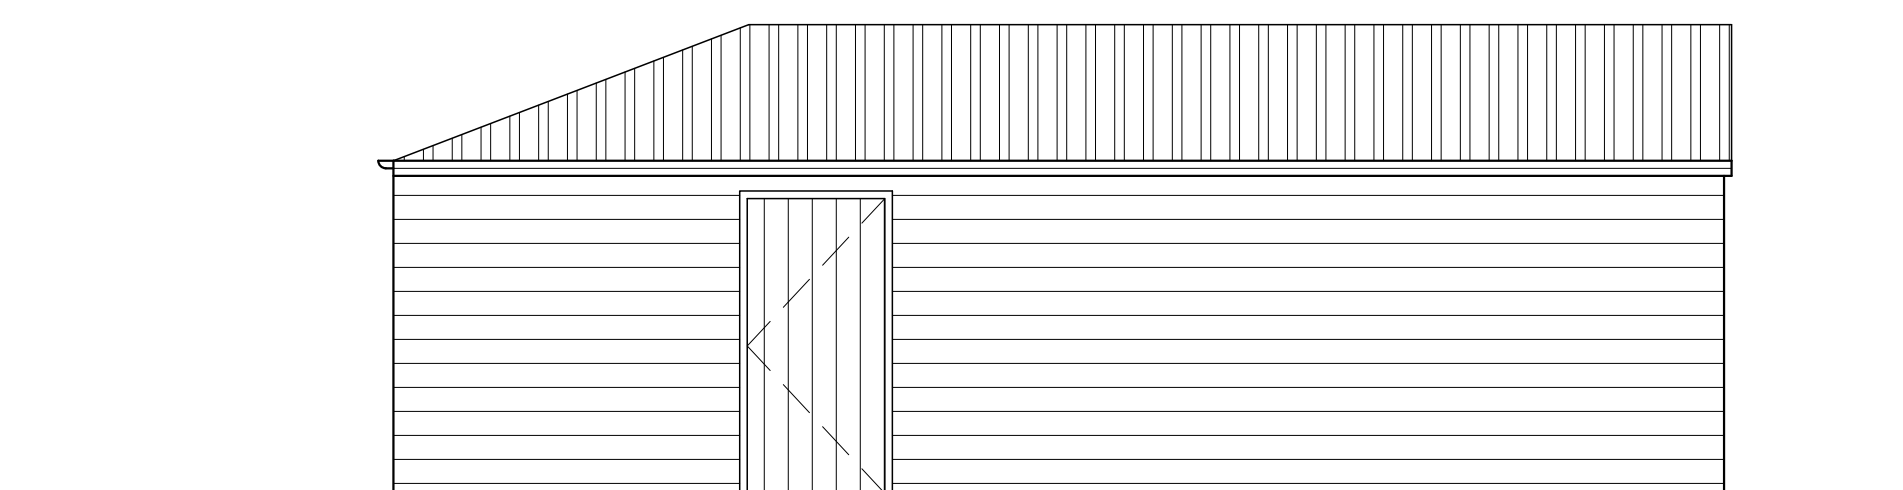

PROPOSED ELEVATION D

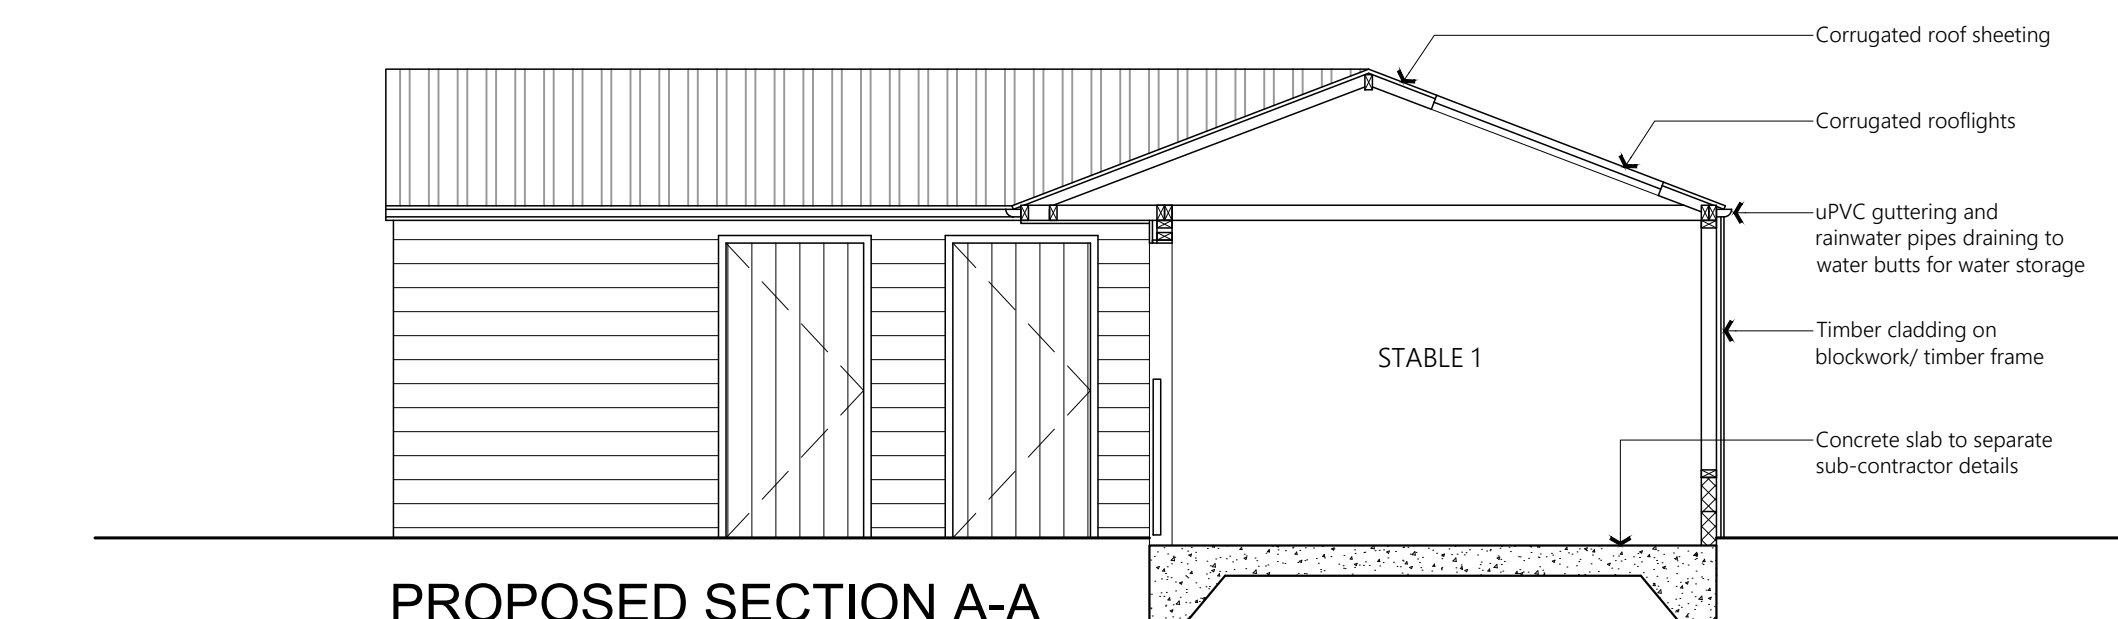

PROPOSED SECTION A-A

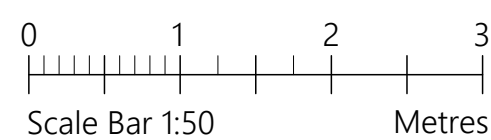

PROJECT	Calderbrook Alpacas Todmorden Road Littleborough, OL15 9LY		
CLIENT	Calderbrook Alpacas		
STATUS	Information		
DRAWING	Proposed Plans and Elevations		
DWG No.	2331-04	REV	
SCALE	1:50@A1	DATE	Sept '23
AGB CAD SERVICES		website: www.agbcad.co.uk email: info@agbcad.co.uk telephone: 07912 090 125 DO NOT SCALE FROM THIS DRAWING	