



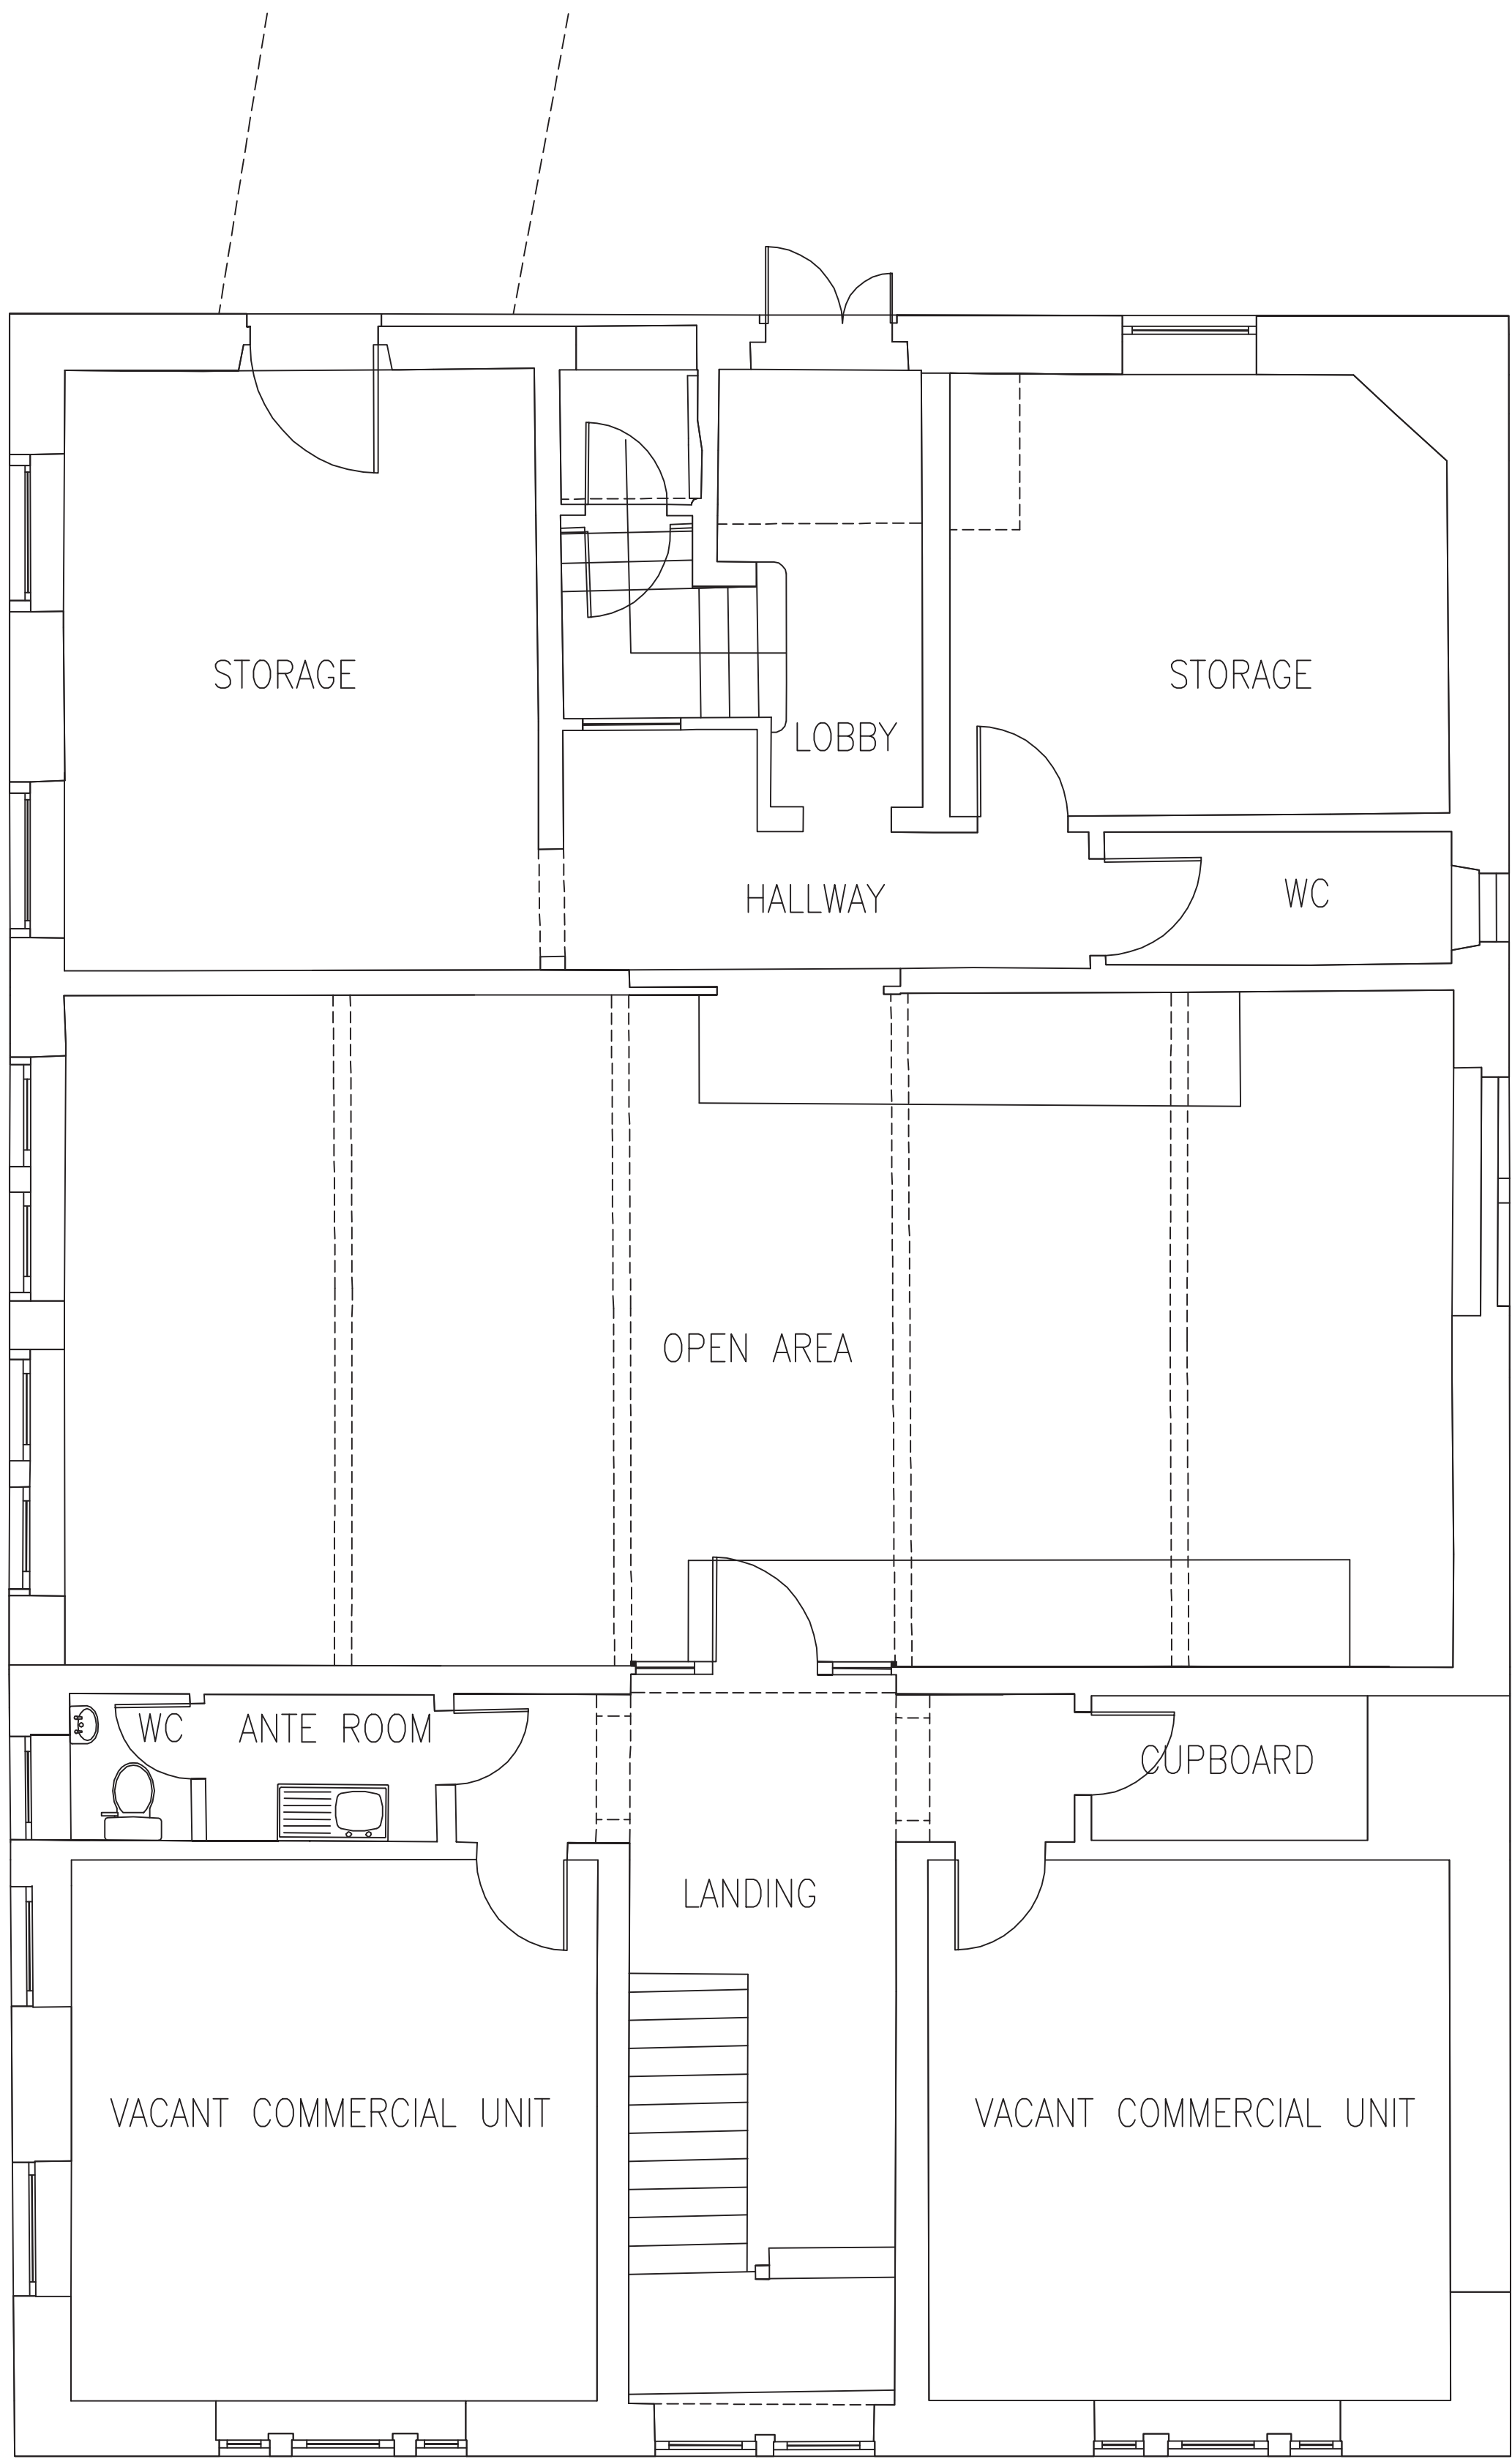

EXISTING FIRST FLOOR PLAN

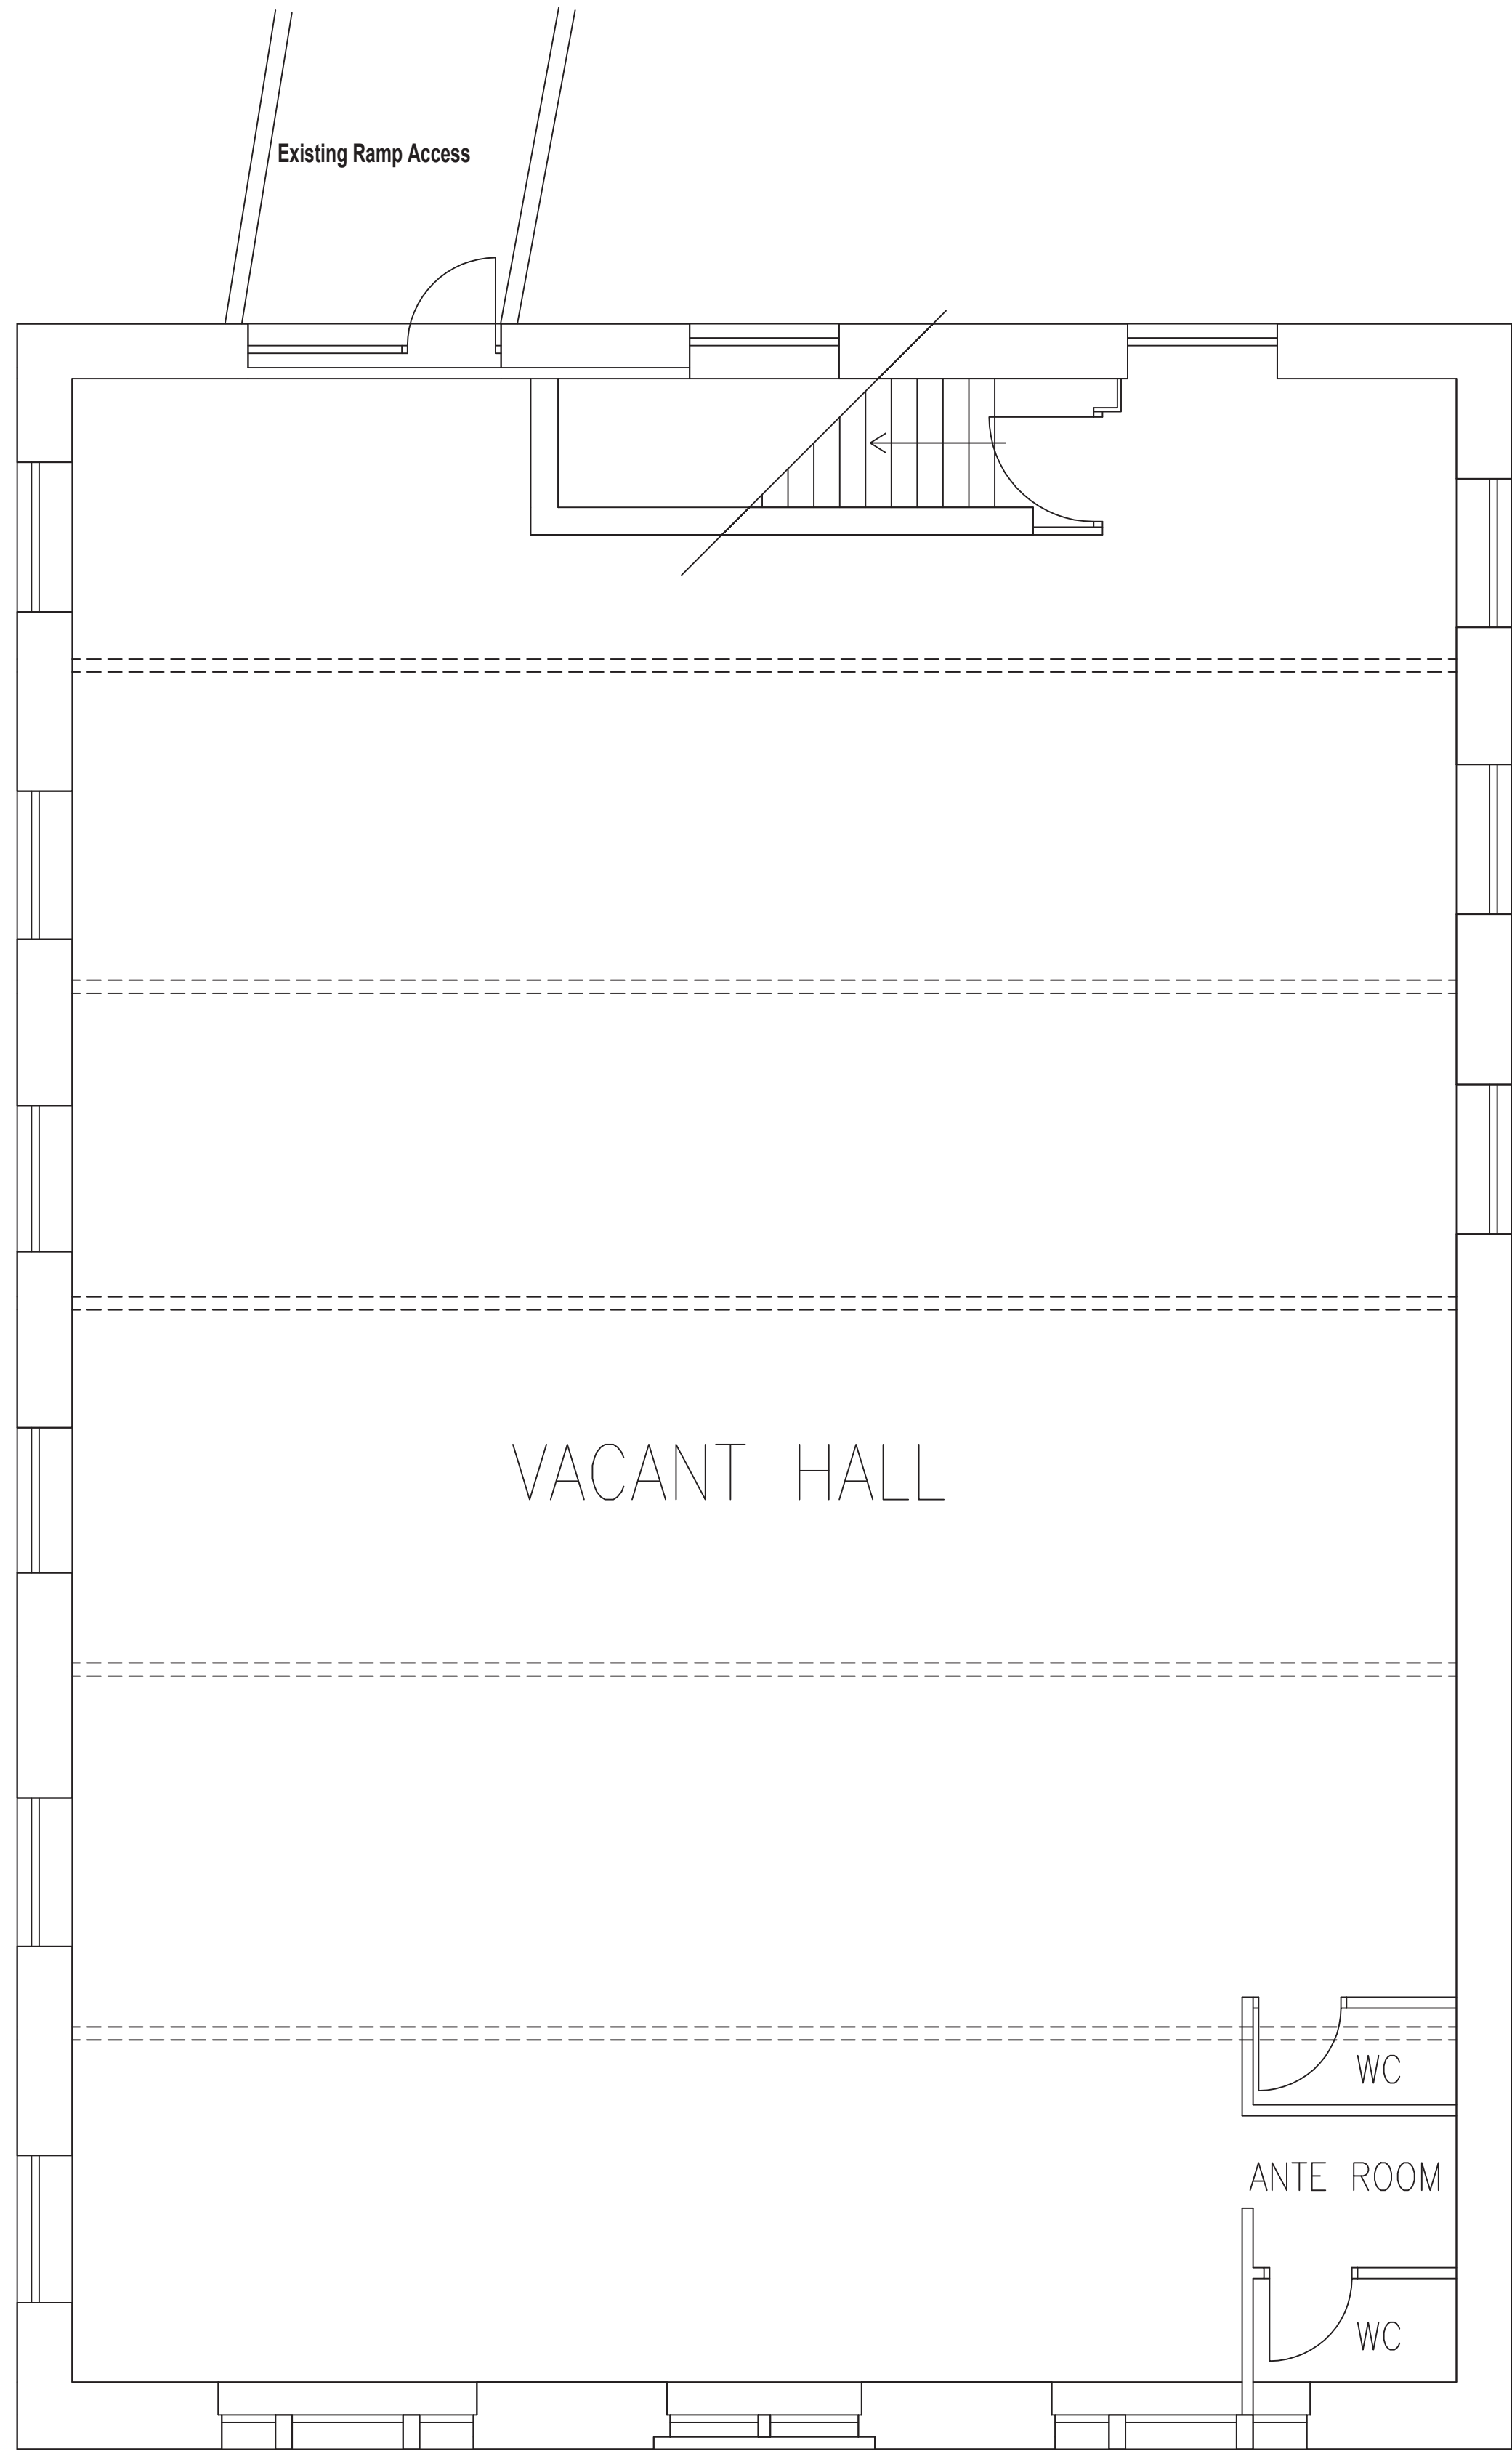

EXISTING SECOND FLOOR PLAN

GENERAL NOTES

ALL WORKMANSHIP AND MATERIALS TO COMPLY WITH BUILDING REGULATIONS, BRITISH STANDARDS AND CODES OF PRACTICE. ALL MATERIALS TO BE STORED, MIXED AND FIXED IN ACCORDANCE WITH MANUFACTURERS INSTRUCTIONS AND RECOMMENDATIONS.

ALL PROVISIONS FOR TEMPORARY MEANS OF SUPPORT AND REGULATIONS FOR HEALTH AND SAFETY AT WORK TO BE APPLIED.

ALL WORKS TO BE CARRIED OUT TO THE COMPLETE SATISFACTION OF THE LOCAL AUTHORITY BUILDING CONTROL OFFICER.

ALL WORKS TO BE CARRIED OUT IN STRICT ACCORDANCE WITH HSE GUIDANCE AND CDM REGULATIONS

DO NOT SCALE. THE CONTRACTOR MUST VERIFY ALL DIMENSIONS PRIOR TO COMMENCING SHOP DRAWINGS OR WORKS ON SITE.

MAIN CONTRACTOR IS TO BE RESPONSIBLE FOR ENSURING THE SITE IS KEPT CLEAN AND SAFE AT ALL TIMES. THE MAIN CONTRACTOR IS ALSO RESPONSIBLE FOR THE PROGRAMMING OF WORKS TO ENSURE A SAFE ENVIRONMENT IS MAINTAINED.

Rev	Date	By	Remarks
Project			
DALE STREET DEVELOPMENT PROPOSED CONVERSION – UPPER FLOORS OF EXISTING BUILDING			
Client			
HOWERIGOUT			
Drawing			
EXISTING BUILDING EXISTING FIRST AND SECOND FLOOR PLANS			
Number	23-23071 – 002		Rev
Scale	1:50	Drawn DG	Checked Date 09.23

STRUCTURAL DESIGN
& DRAUGHTING

159. NEWMARKET RD.
ASHTON-UNDER-LYNE
LANCASHIRE OL7 9JD

Telephone 0752 795 2646
e-mail davidgarforth2@sky.com