




PROPOSED FLOOR PLAN

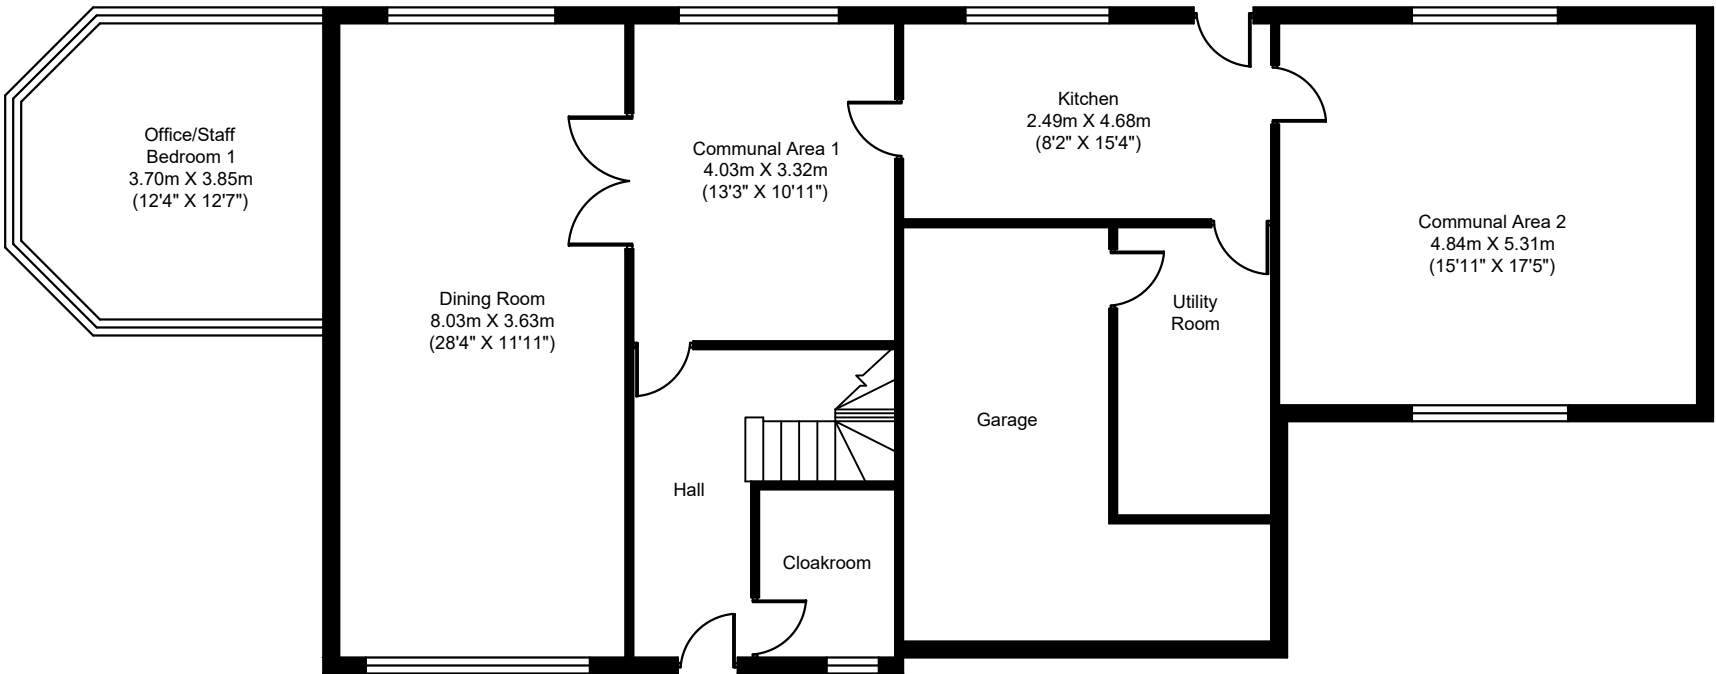


GROUND FLOOR

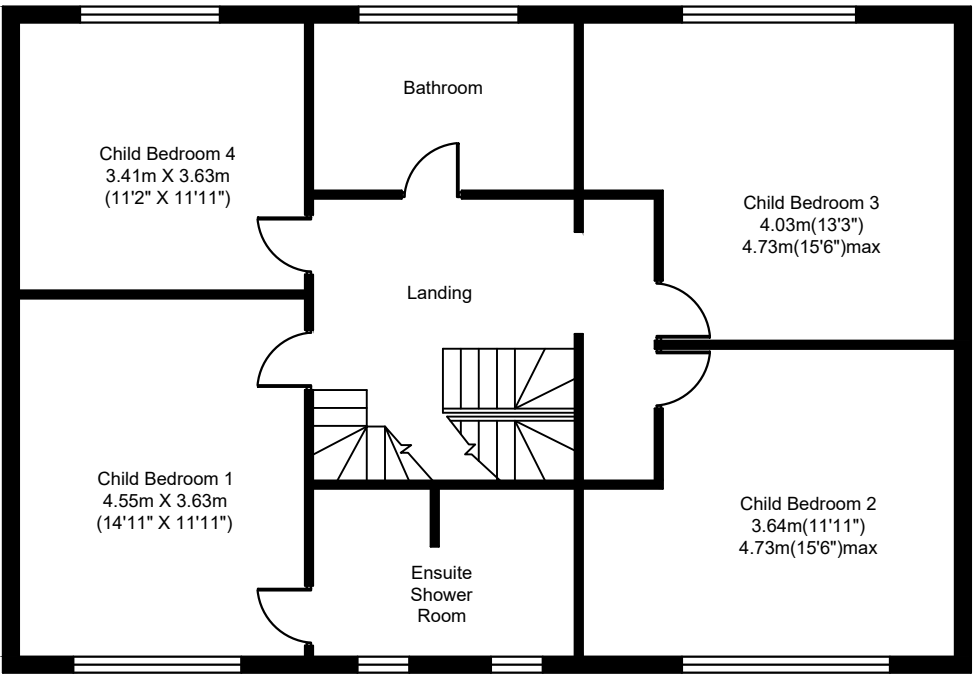

FIRST FLOOR

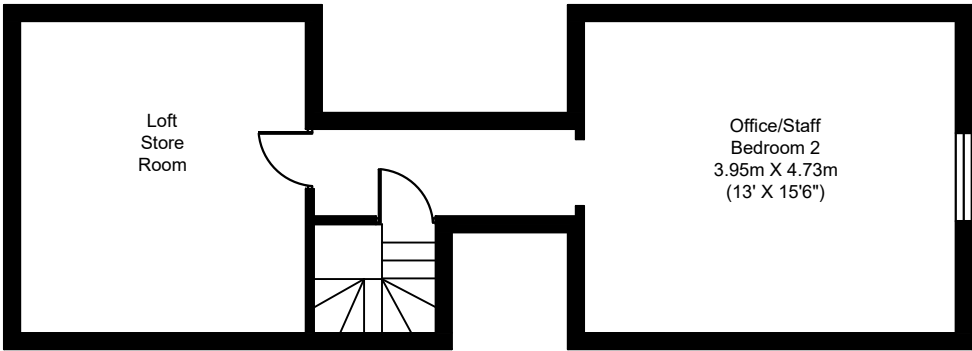

SECOND FLOOR

 

General Notes		
No.	Revision/Issue	Date
Firm Name and Address		
Project Name and Address		
17 Brooklands Court, Rochdale, OL11 4EJ		
Project		Sheet
Date 02/12/2022		A3
Scale 1/8"=1'		