




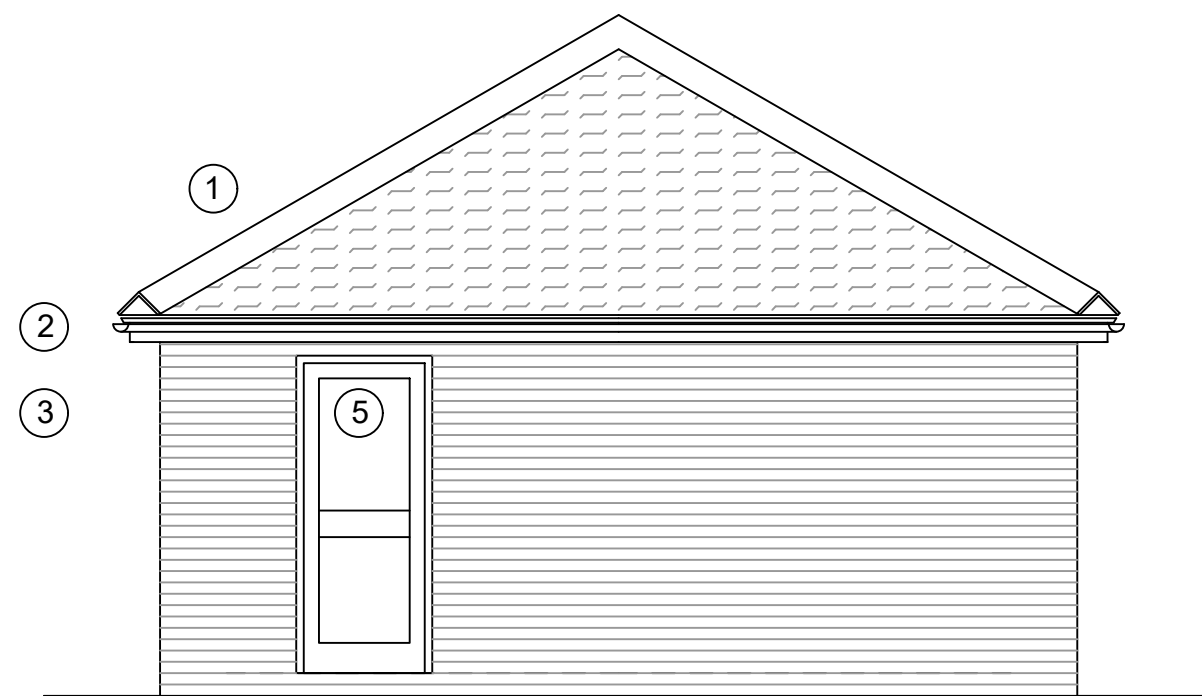


Proposed side elevation
scale 1-50

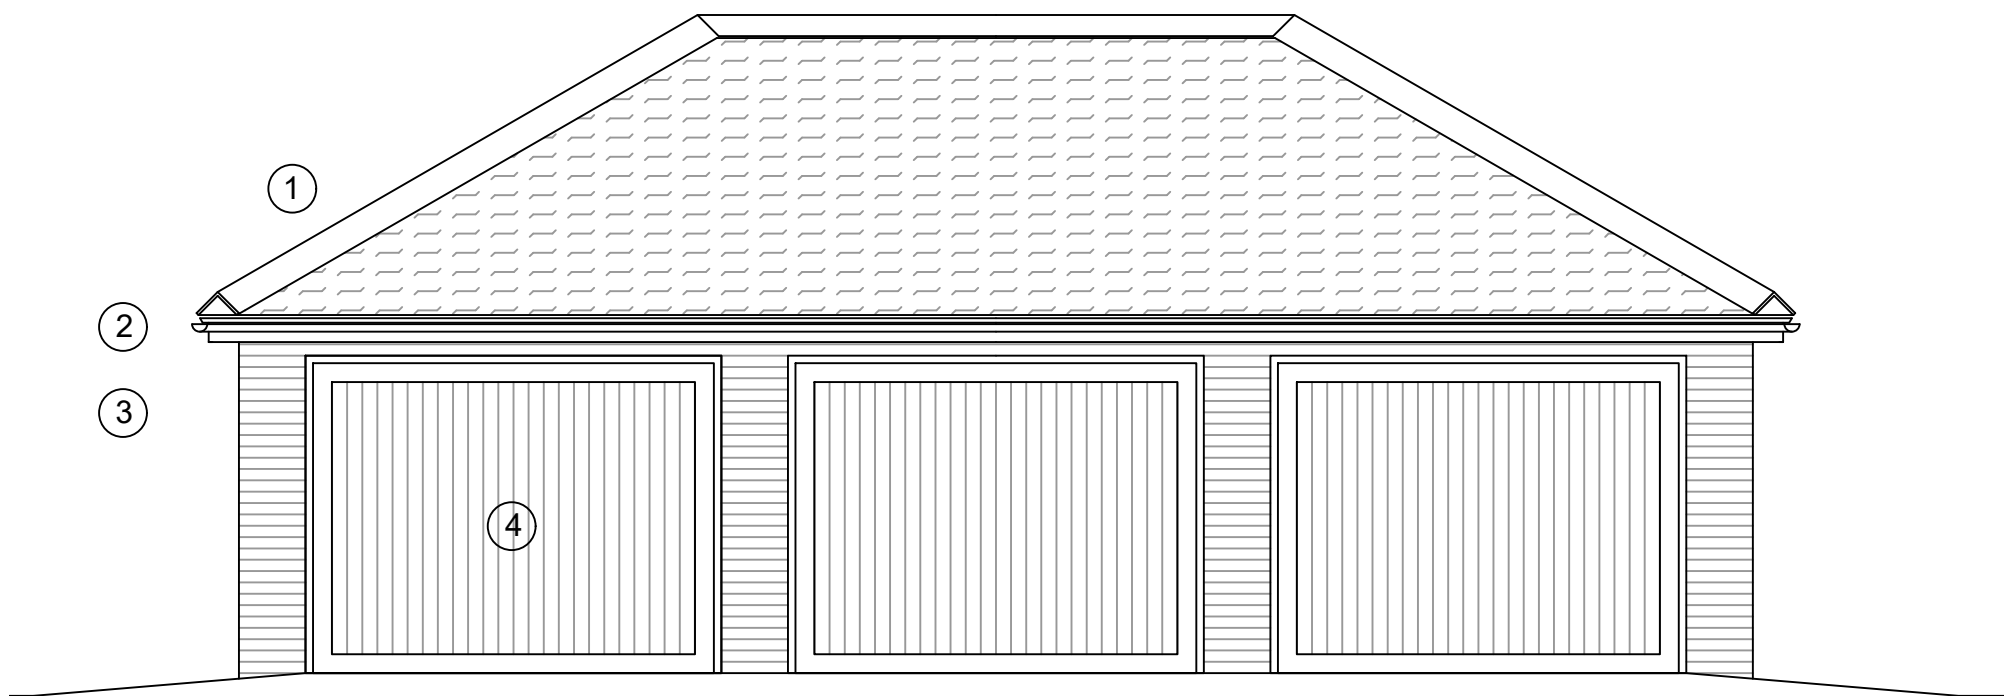


Proposed front elevation
scale 1-50

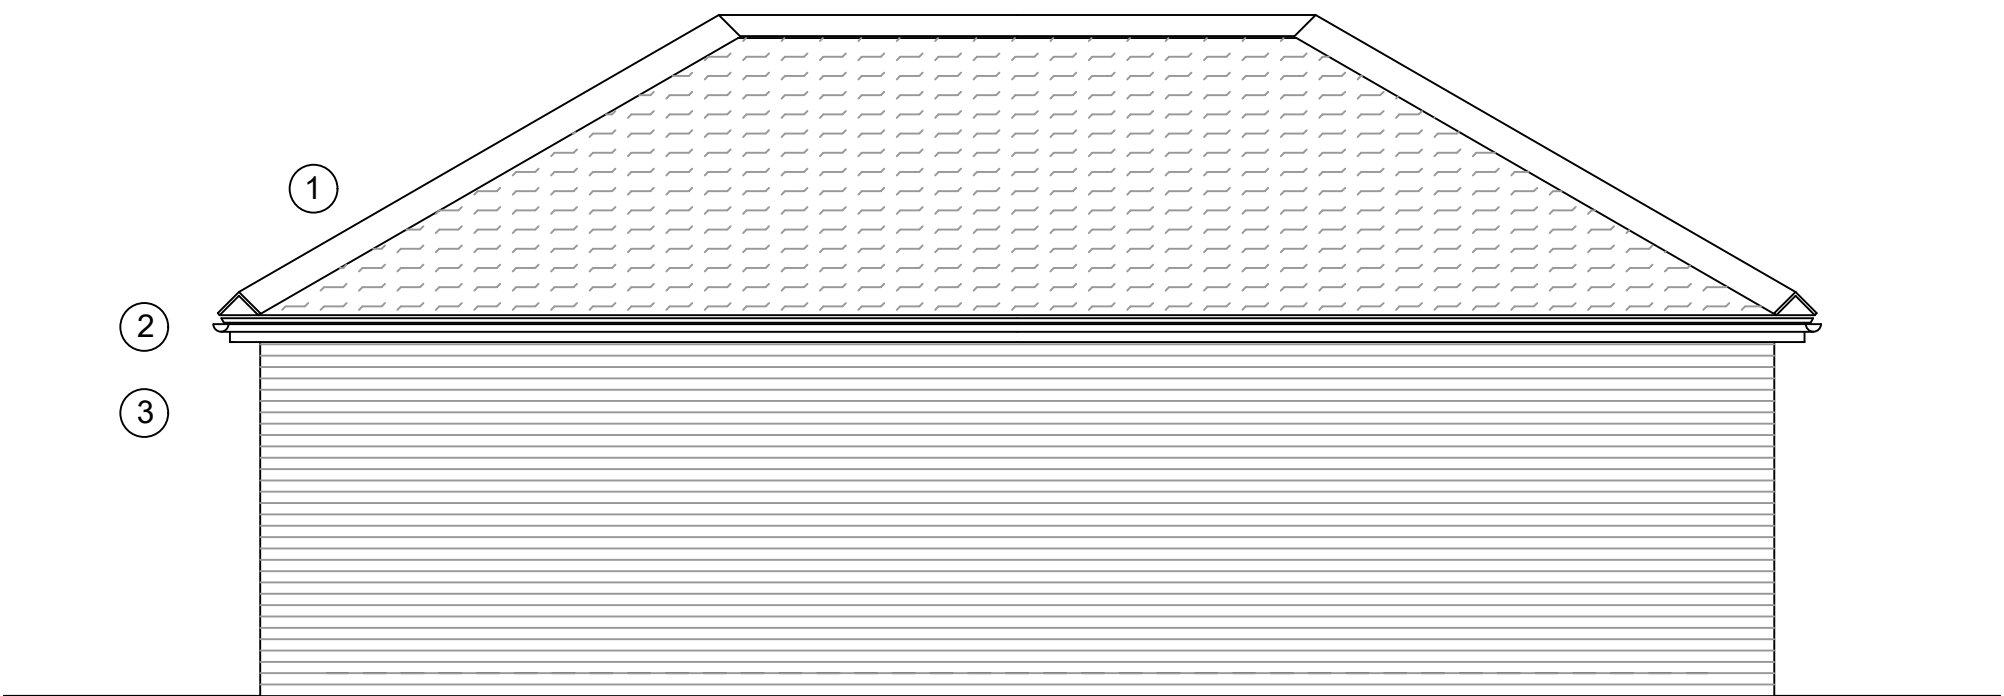


Proposed rear elevation
scale 1-50

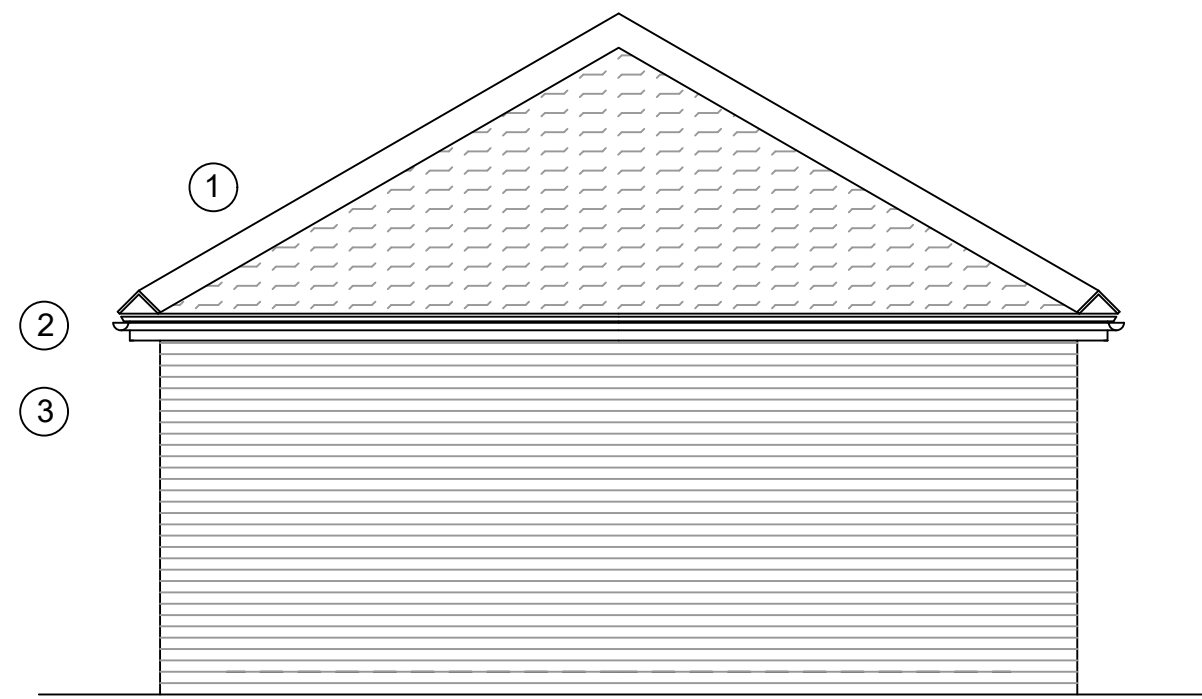

Proposed side elevation
scale 1-50

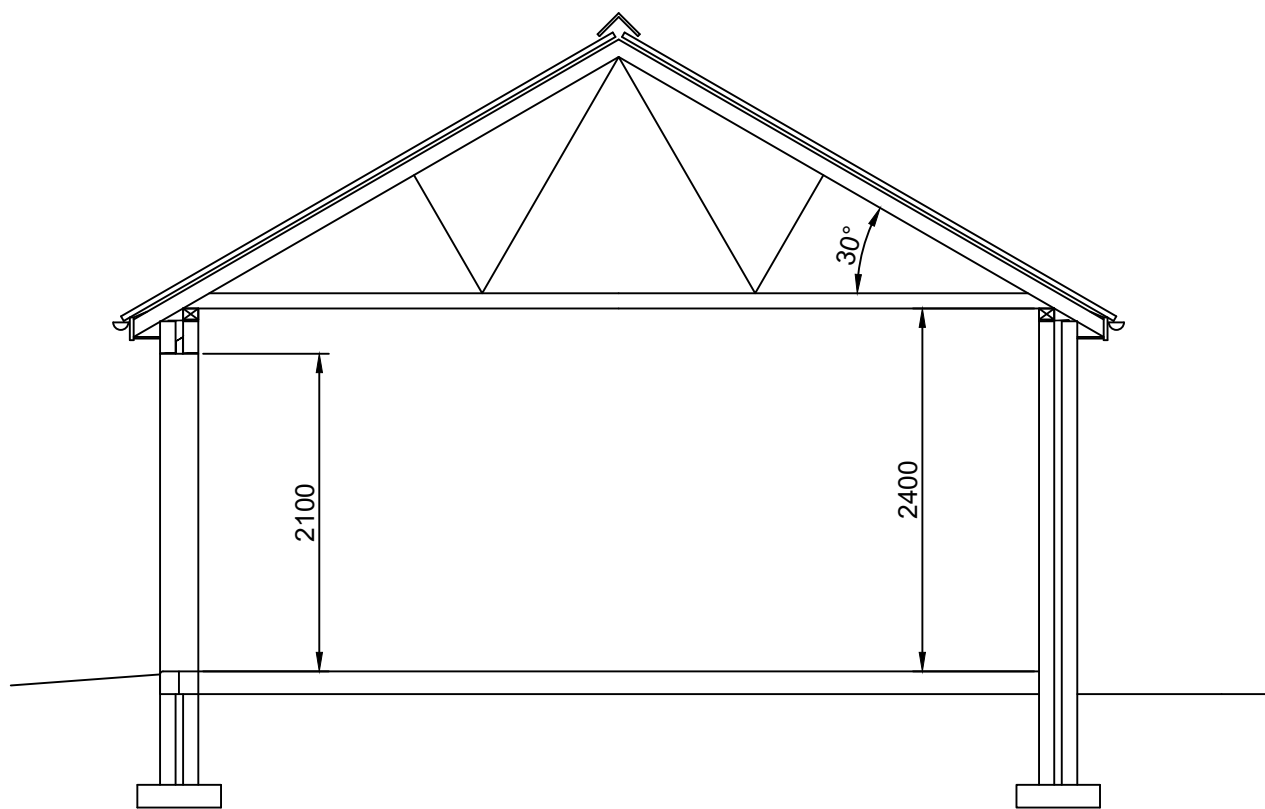


Proposed section AA
scale 1-50

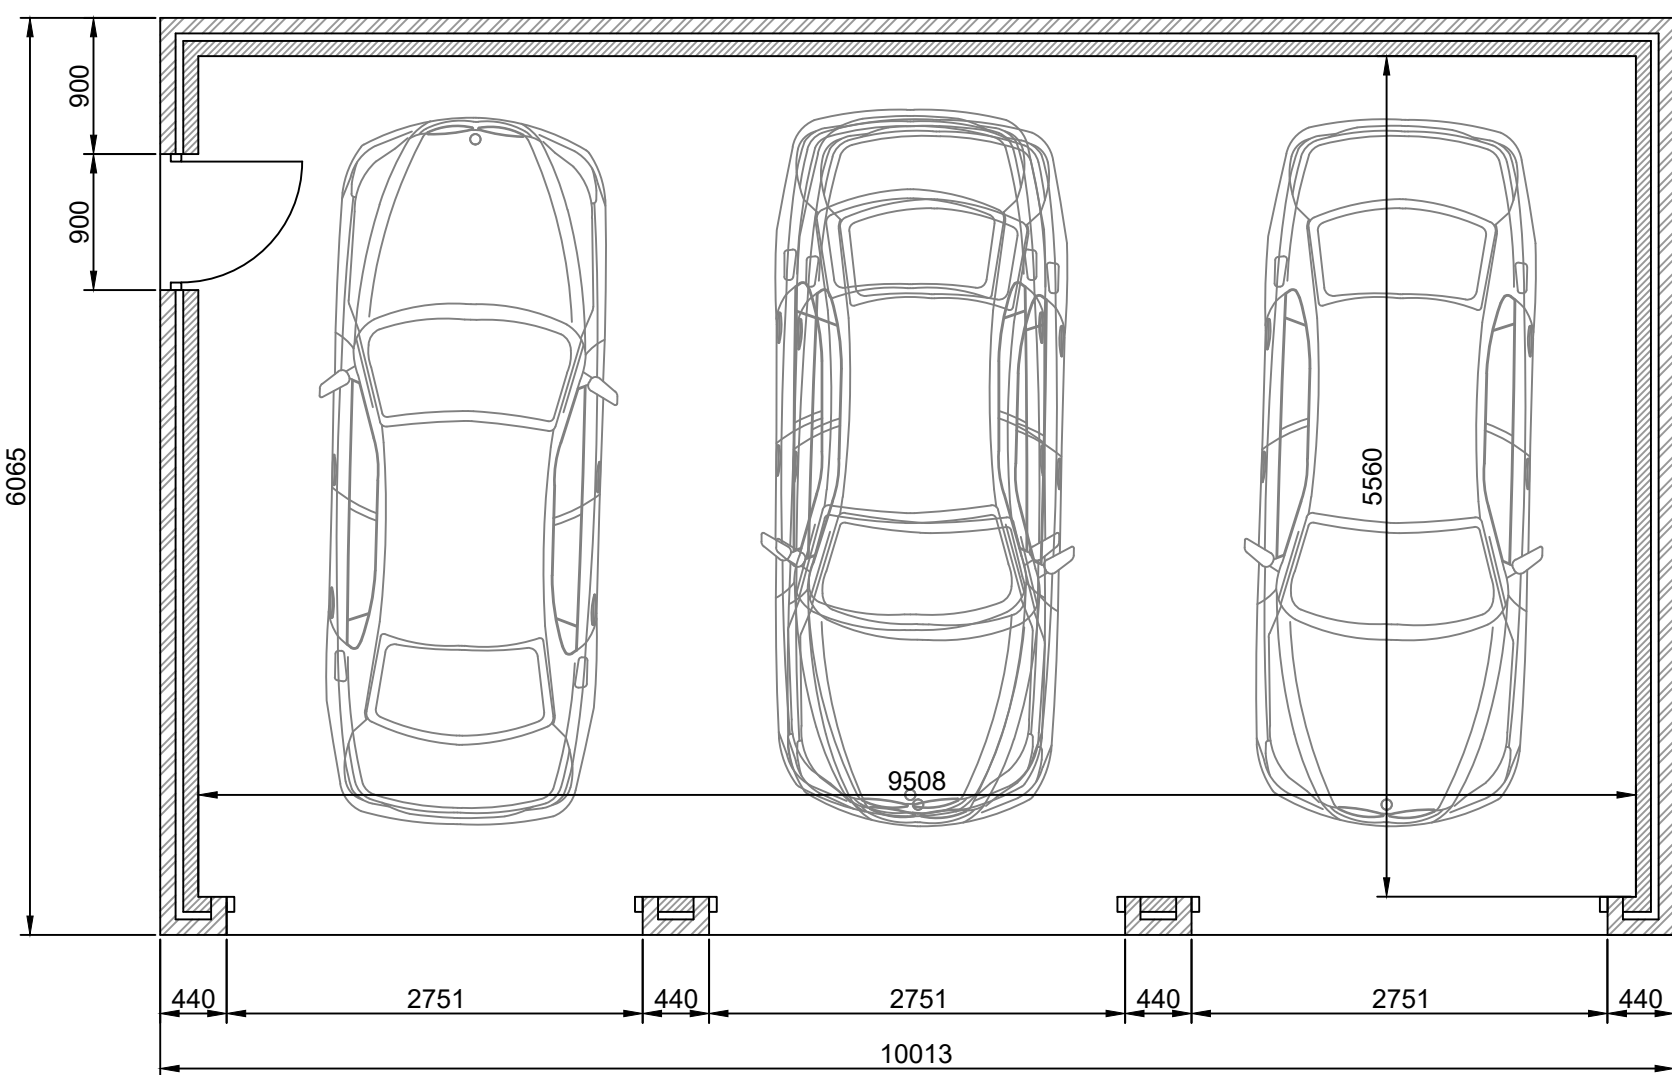

Proposed garage plan
scale 1-50

Materials palette

ref	description
1	plain clay tiles or equivalent concrete tiles to match existing house
2	pvc-u rainwater goods and rigid fascia / soffit system
3	facing brick to match existing house
4	garage doors to client's selection
5	GRP XG personnel door

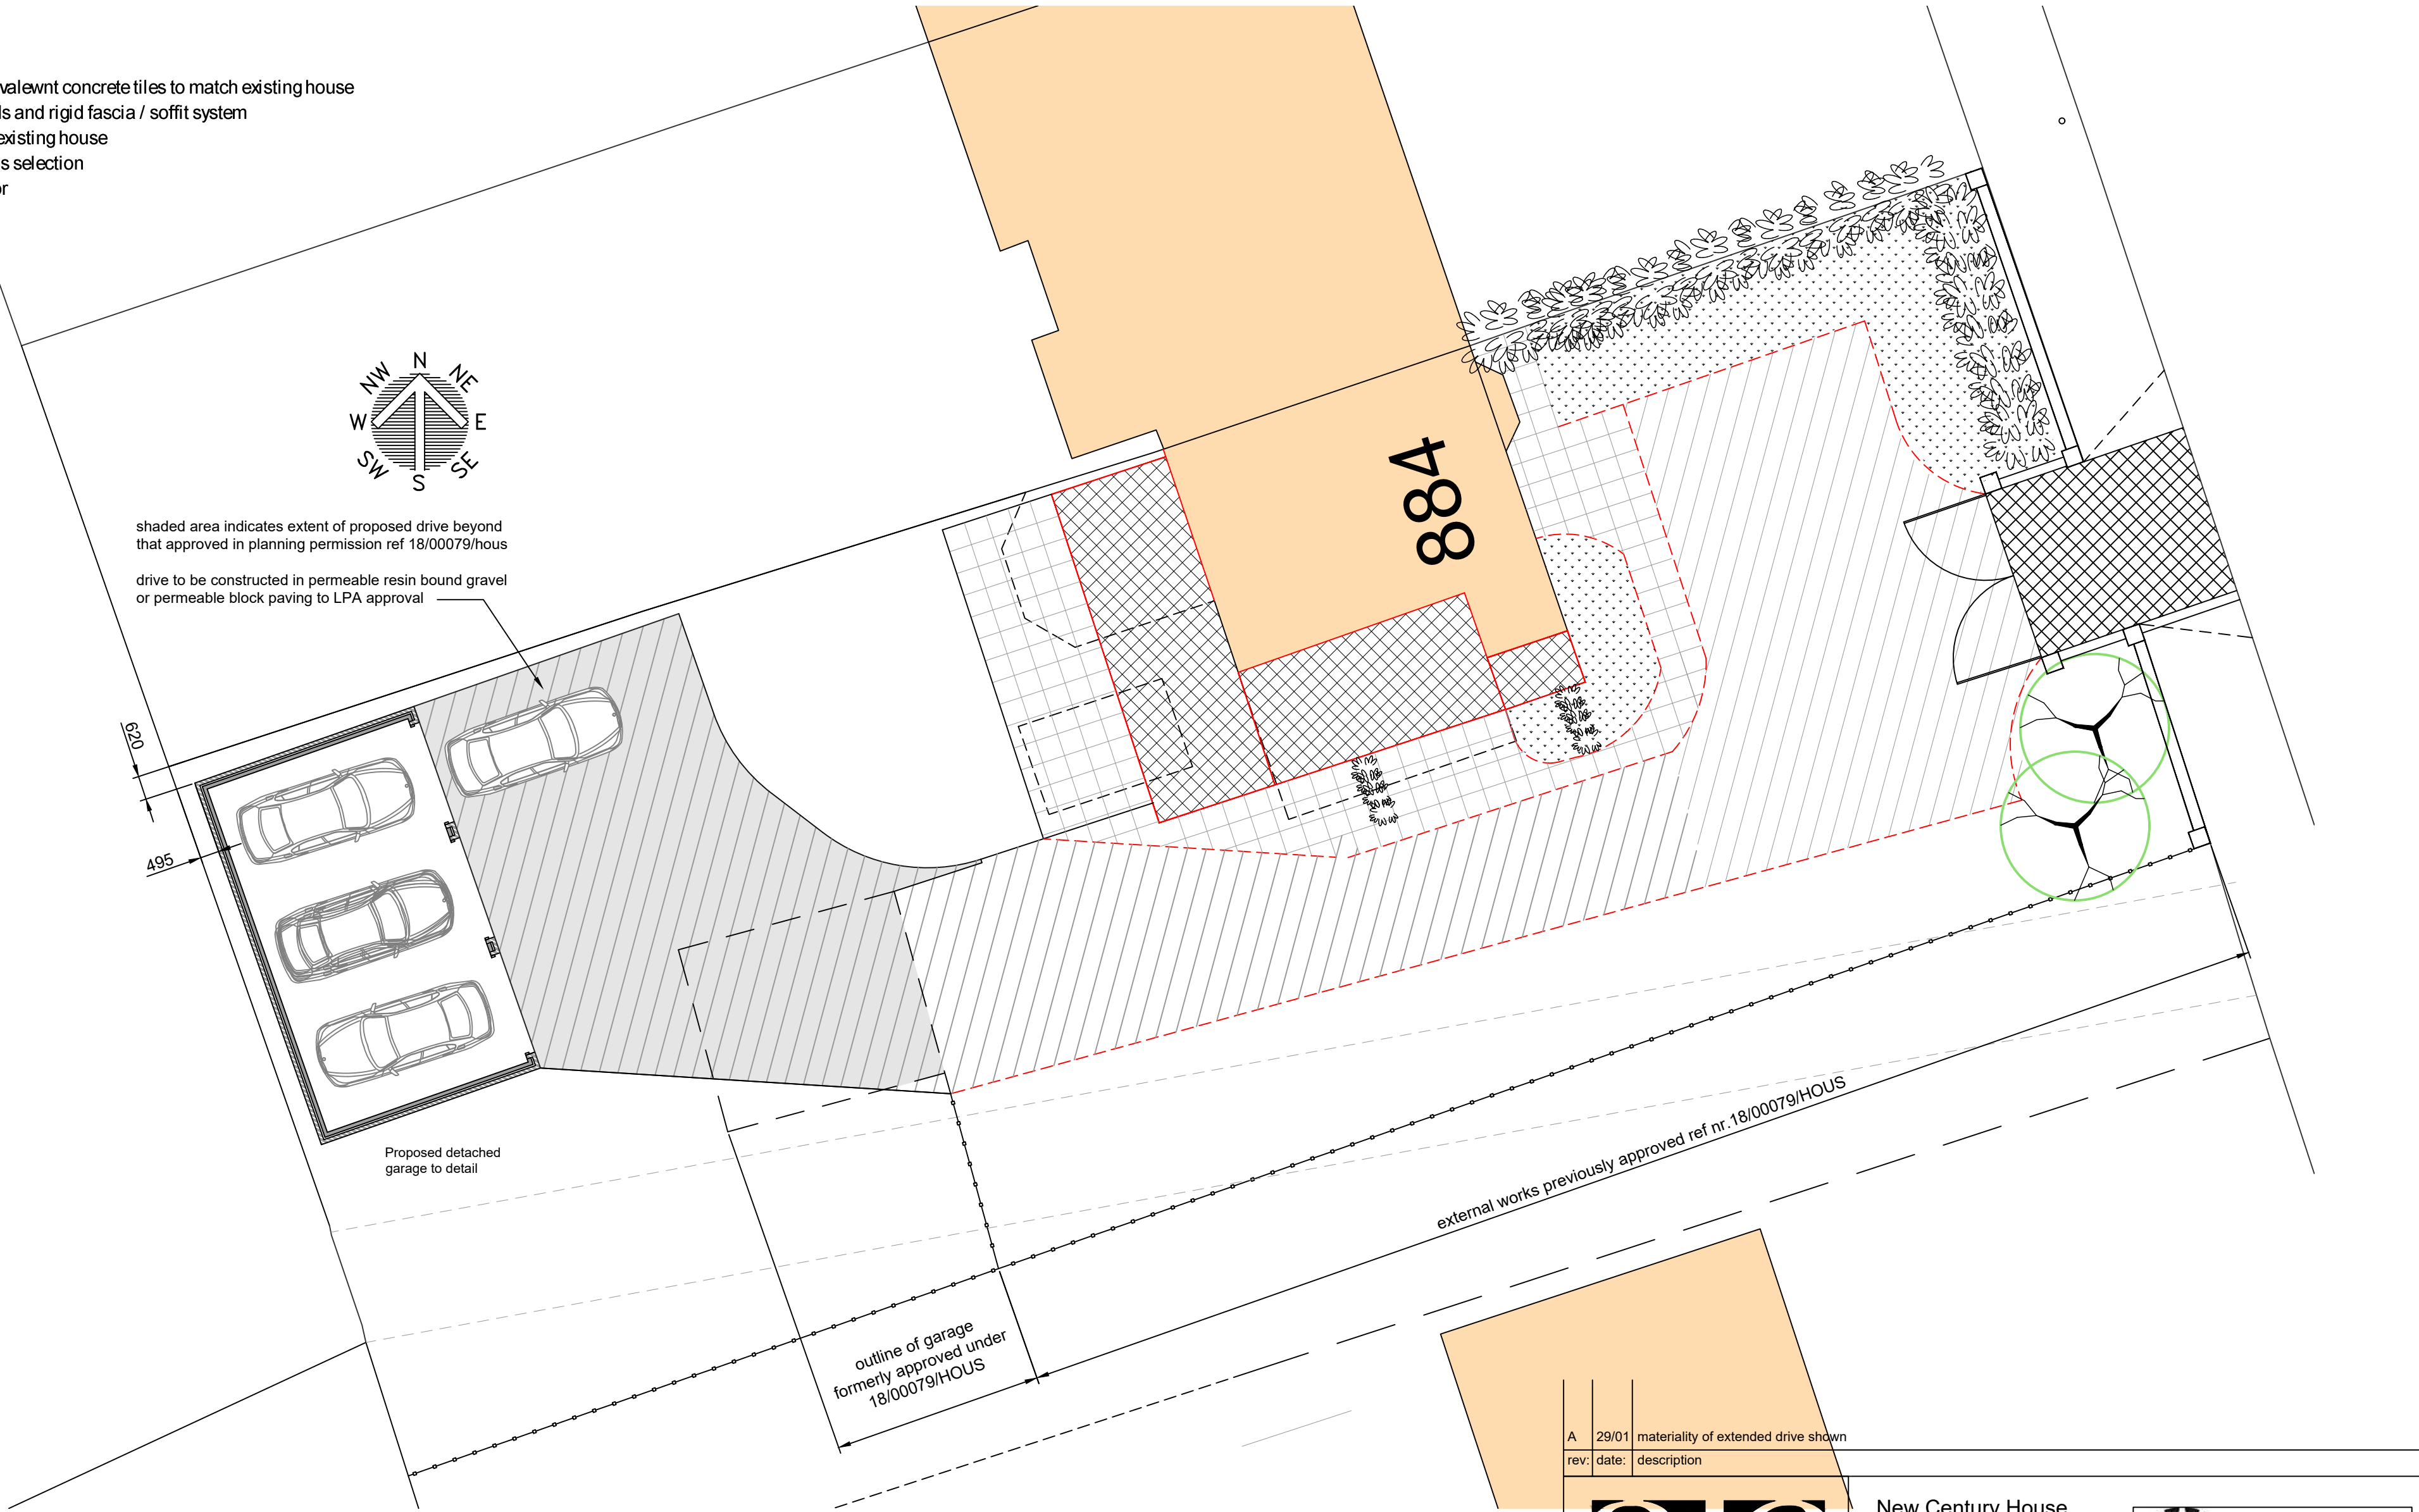

Proposed site plan
scale 1-125

A	29/01	materiality of extended drive shown
rev:	date:	description



New Century House
176 Drake Street
Rochdale
OL16 1UP
Tel: 01706 764880
Fax: 01706 764881
www.ajcockerassociates.co.uk
mail@ajcockerassociates.co.uk



Project:
29 Tyrone Drive Rochdale
EXISTING LAYOUT

Client: Kate and David

scale: as noted@A1

date: august 24

drawn: IS

Dwg. Nr. H490-001/A