


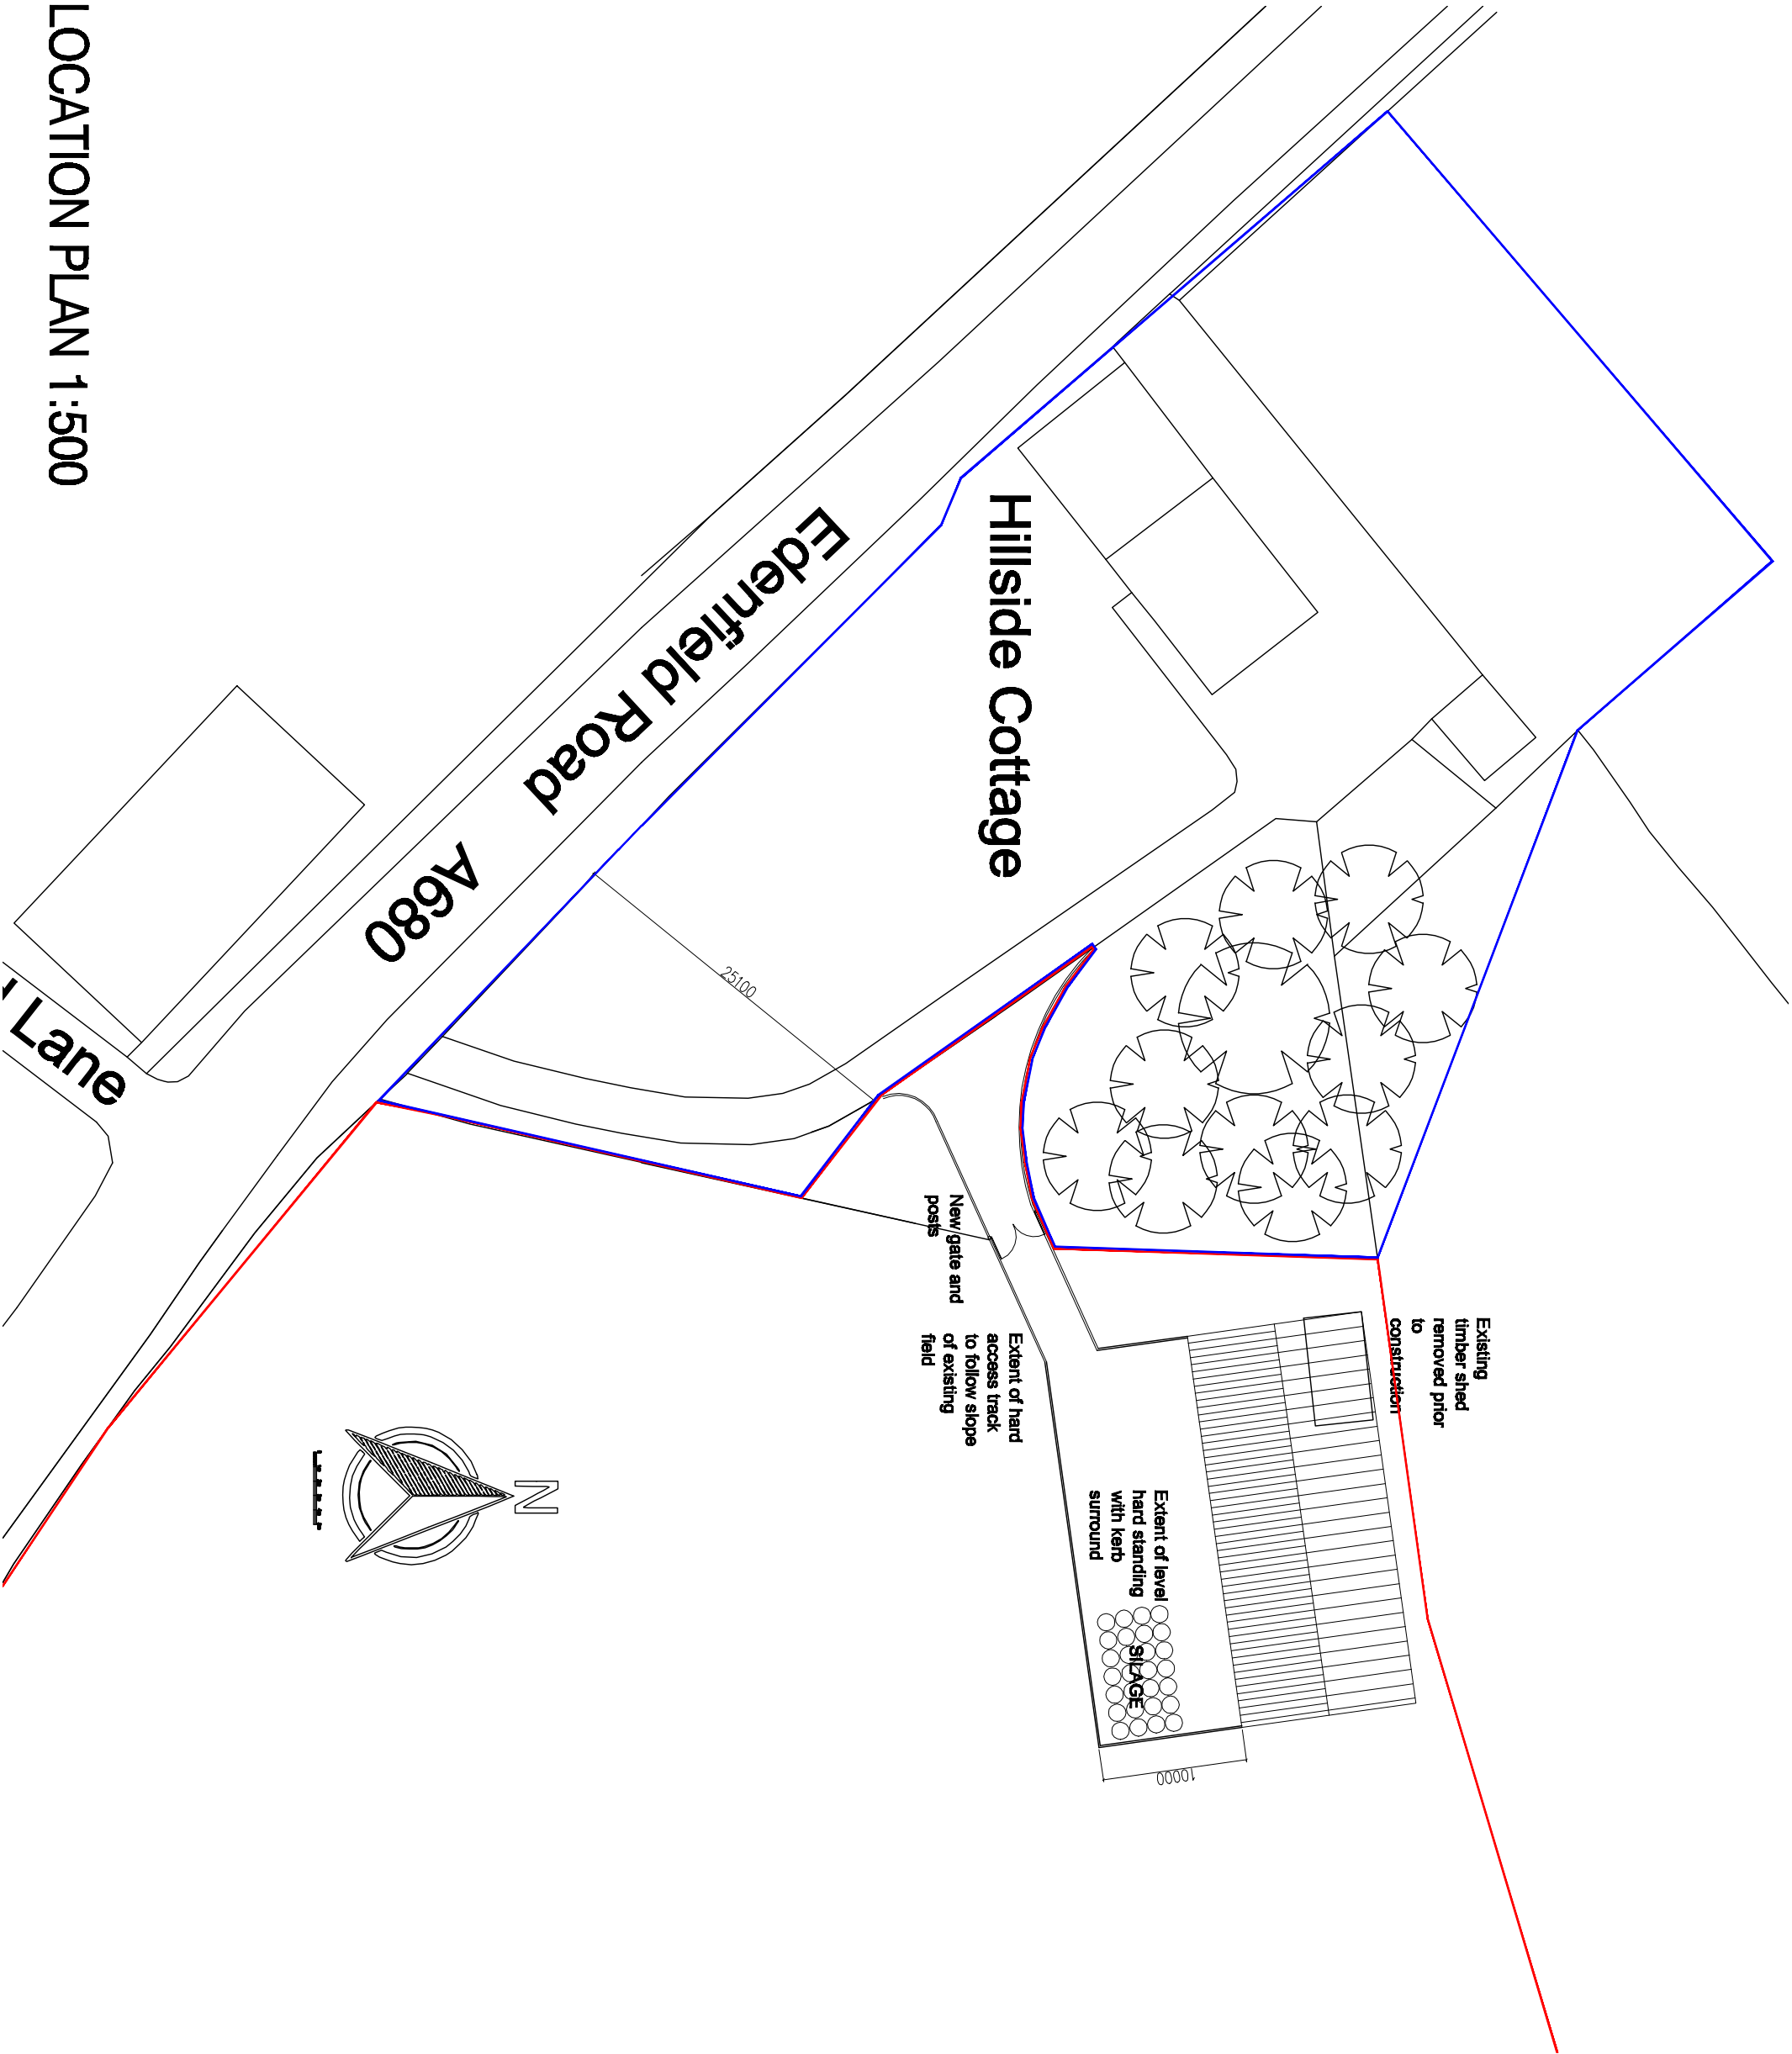

Rev A Silage added to hard standing Mar 25

client

Mr M Dawson

project

Proposed agricultural building at land adjacent to hillside cottage
Sparrow Row, Nordan, Rochdale, OL12 7TU

Drawing

Proposed site plan

drawing number

2025-001-003

revision

A

date

Drawn By

PLANZ
K Myhill

LOCATION PLAN 1:500