



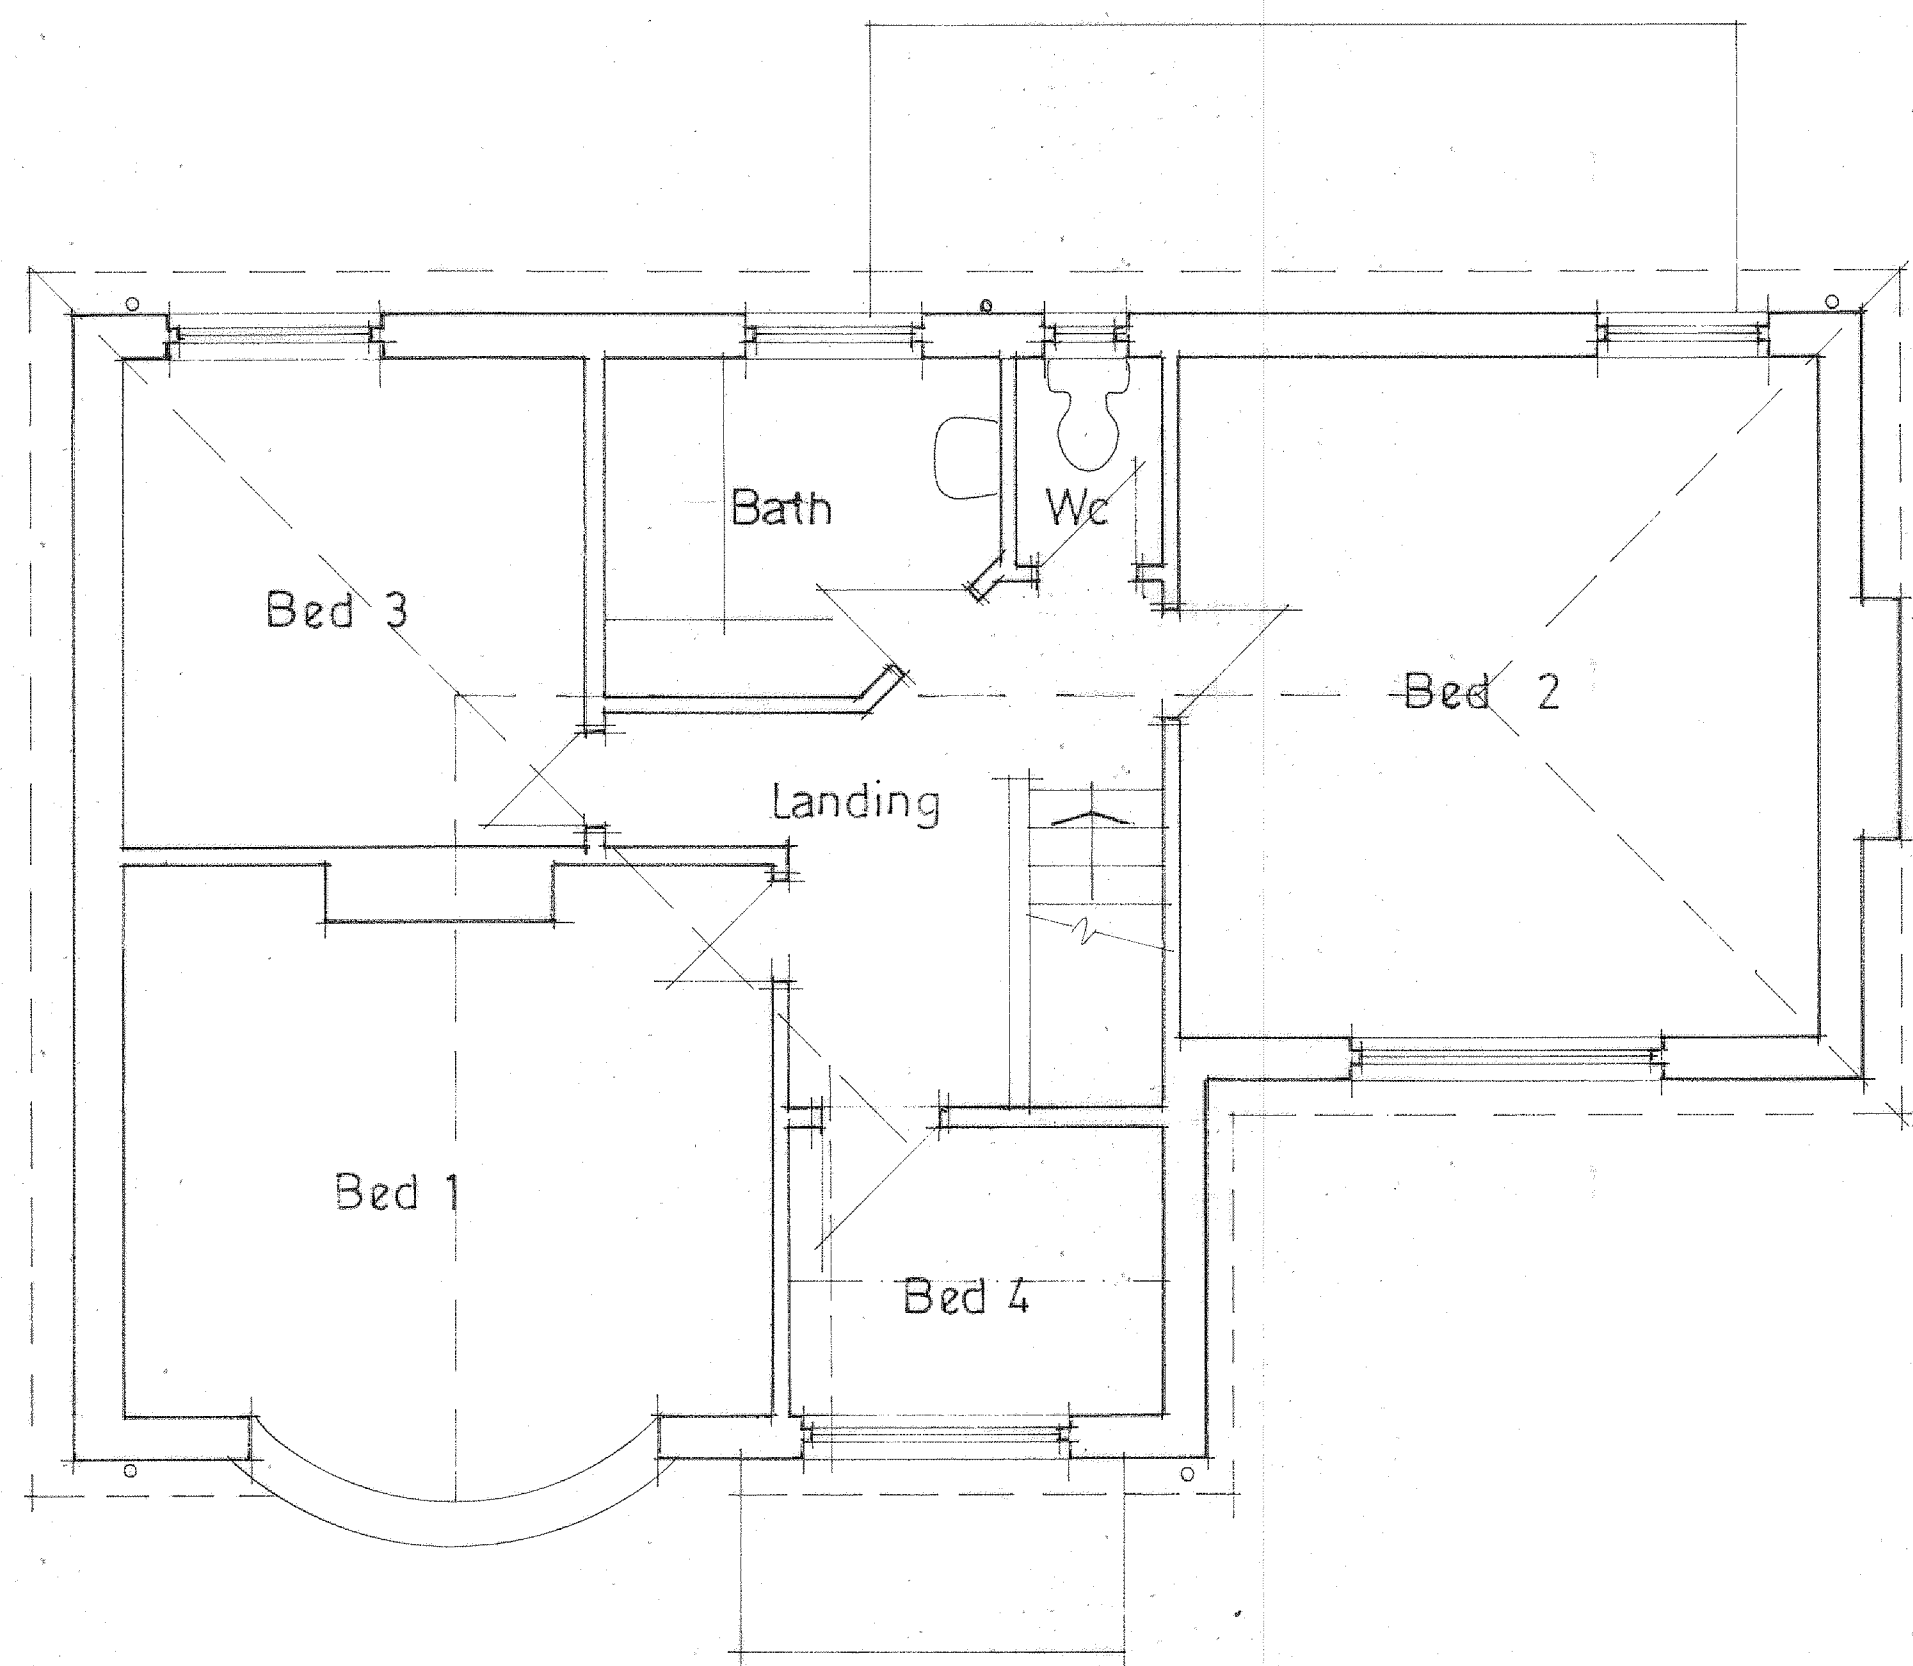

FIRST FLOOR PLAN

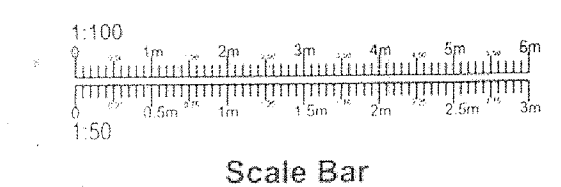

PROJECT
PROPOSED TWO STOREY
REAR EXTENSION.
DRAWING TITLE
EXISTING FIRST
FLOOR LAYOUT.
CLIENT
MR. A. A. CHOUDARY,
MRS. A. KOUSAR.
ADDRESS
9, BURY AND ROCHDALE OLD RD,
BURY. BL9 7TT.
SCALE 1:50@A1
DATE JAN 2023.
DRAWING No
FO 01235805/2.