



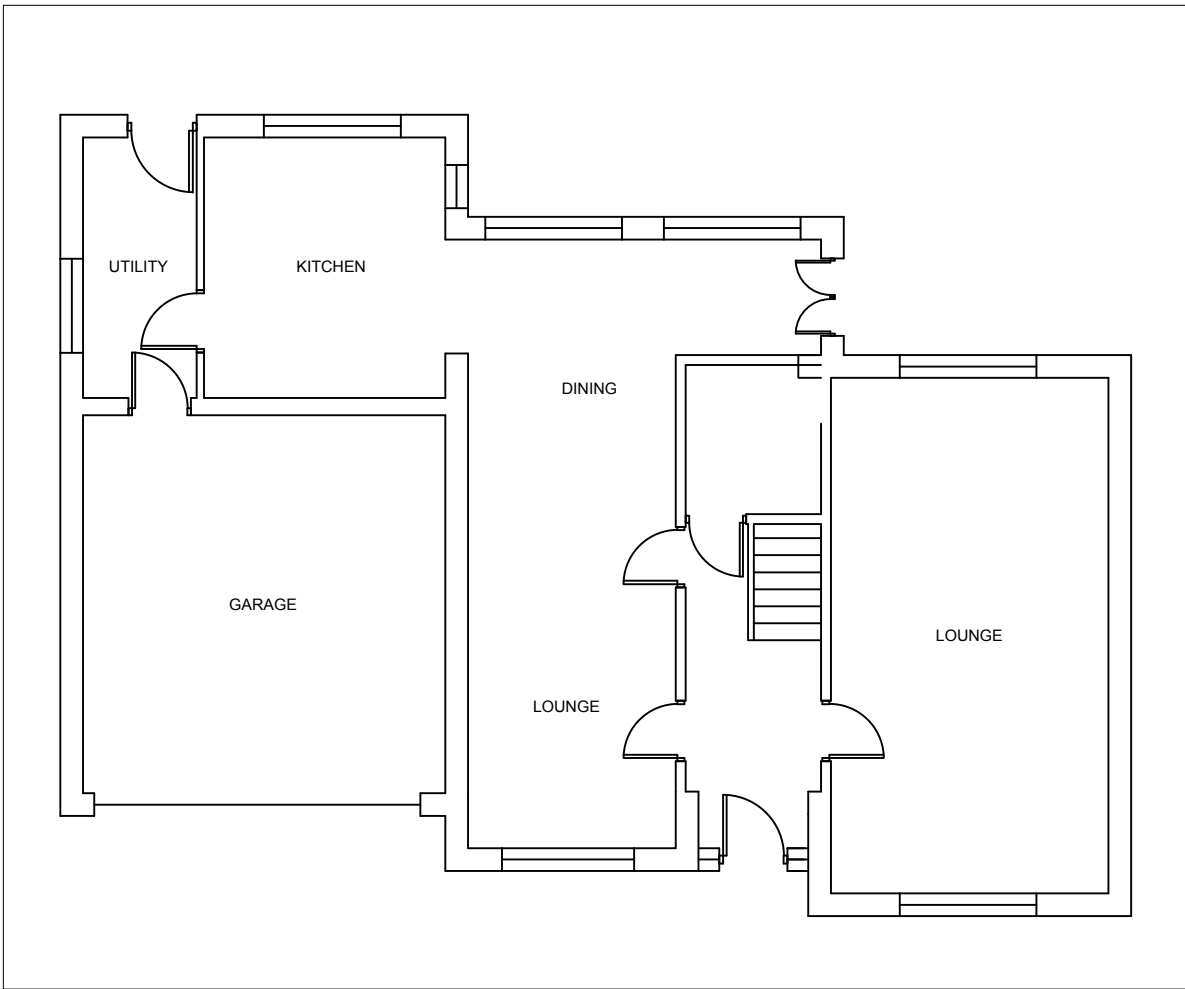

EXISTING GROUND FLOOR PLAN
SCALE 1:100

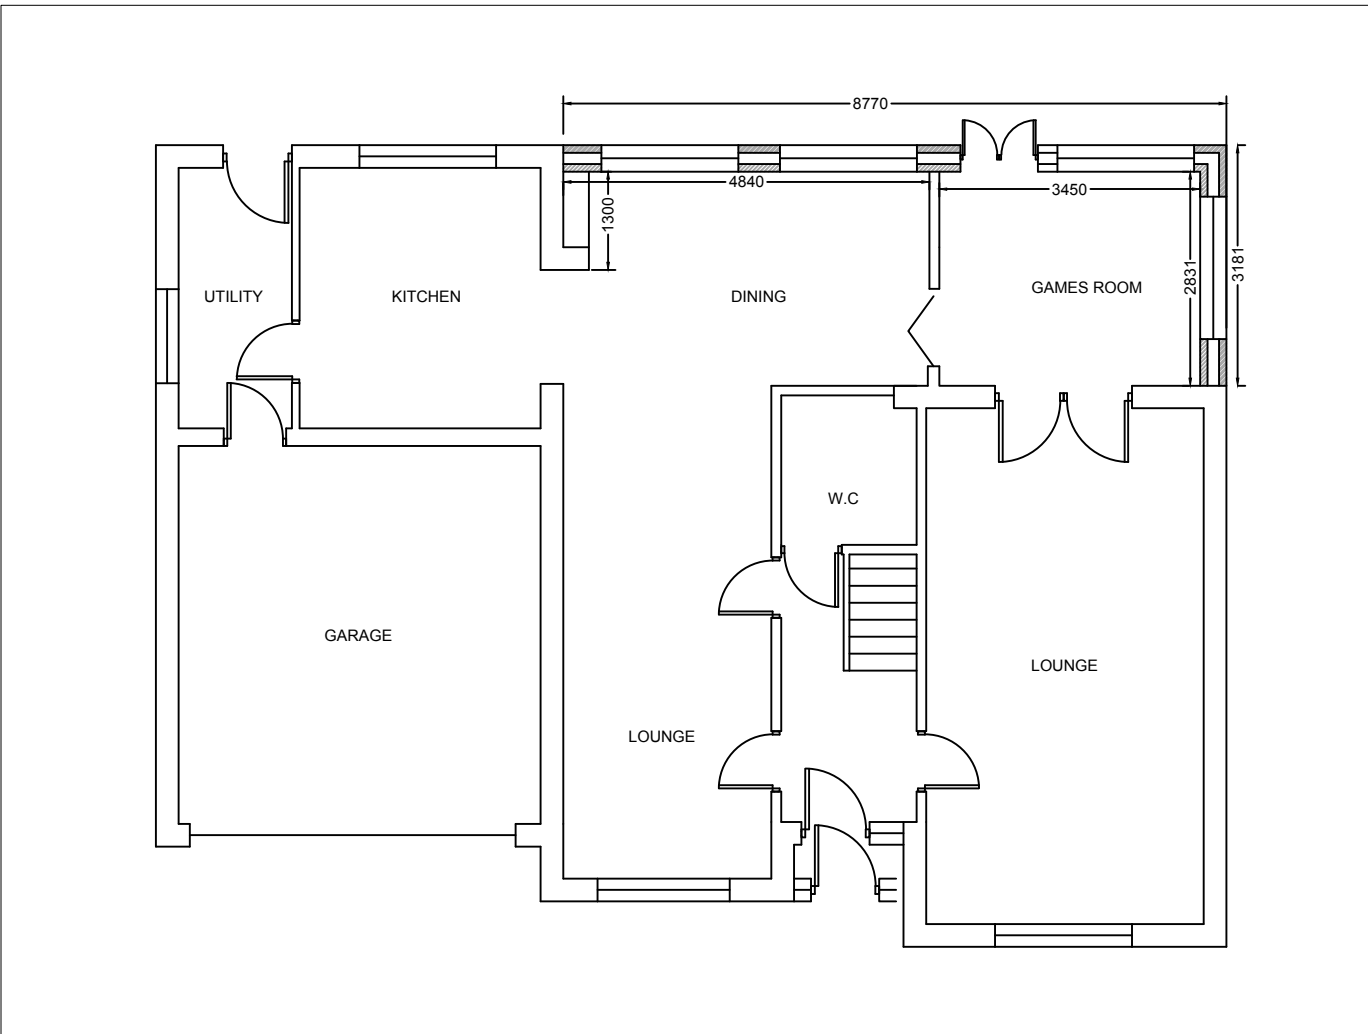


PROPOSED GROUND FLOOR PLAN
SCALE 1:100




EXISTING REAR ELEVATION
SCALE 1:100




PROPOSED REAR ELEVATION
SCALE 1:100

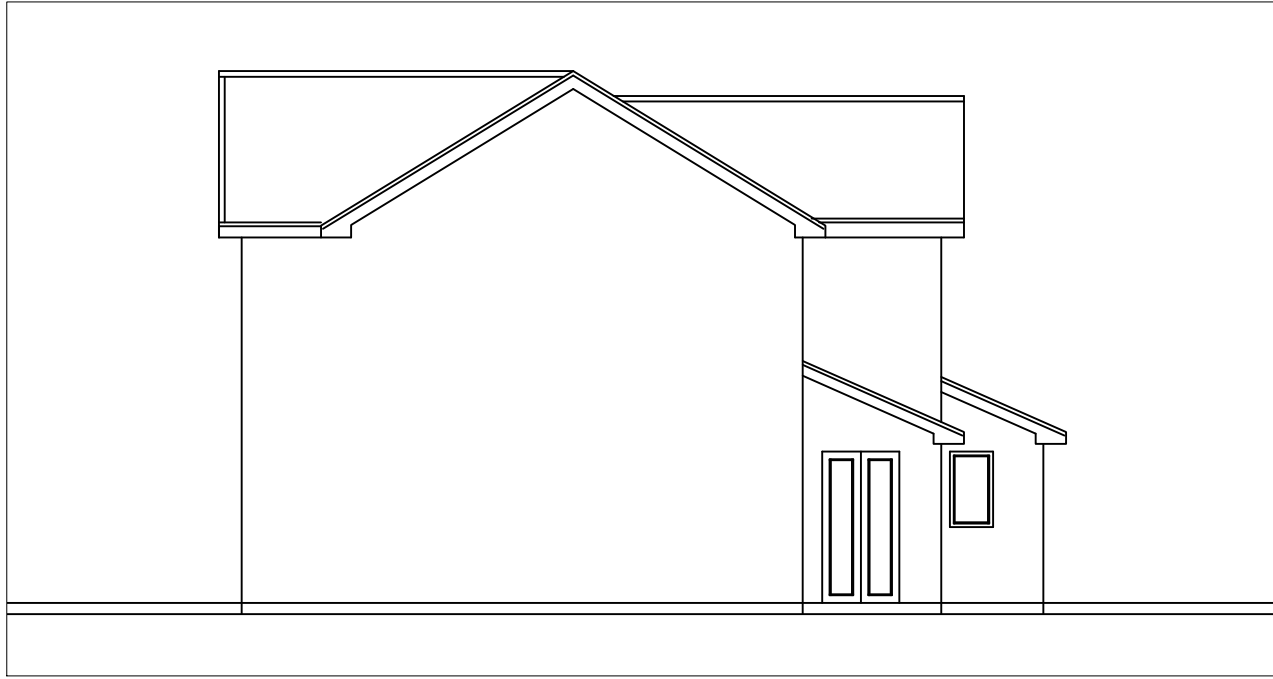


EXISTING SIDE ELEVATION
SCALE 1:100

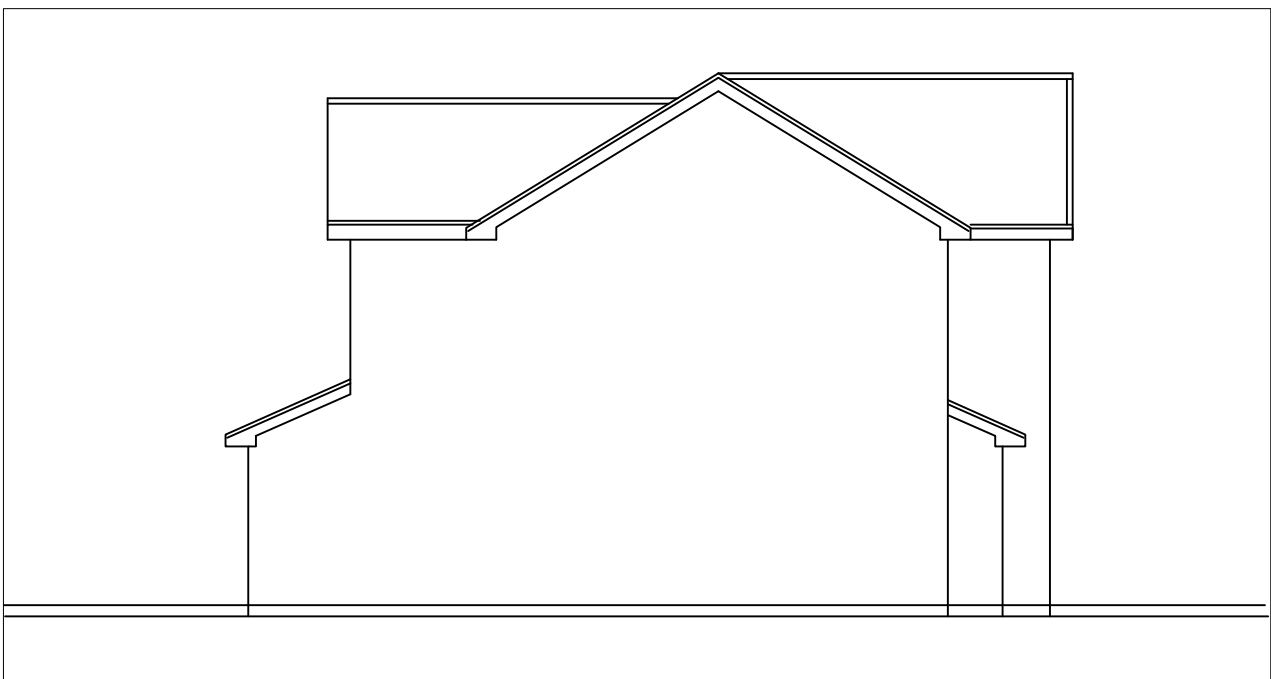

EXISTING SIDE ELEVATION
SCALE 1:100

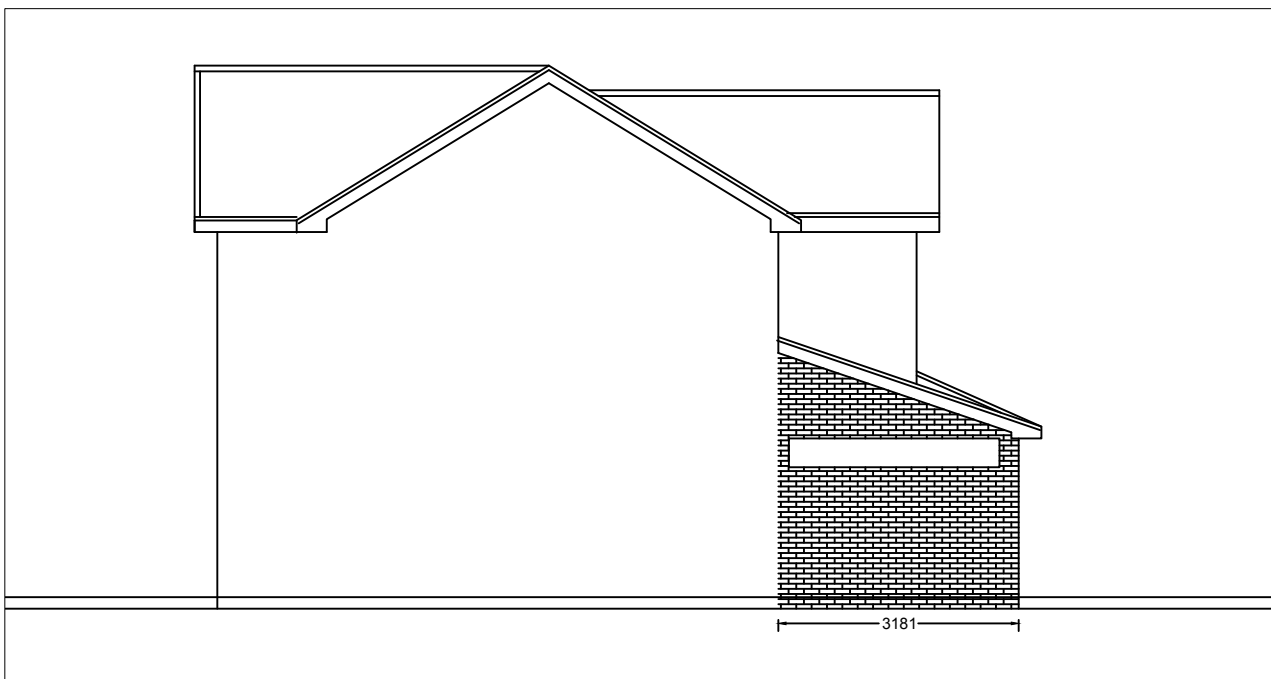

PROPOSED SIDE ELEVATION
SCALE 1:100

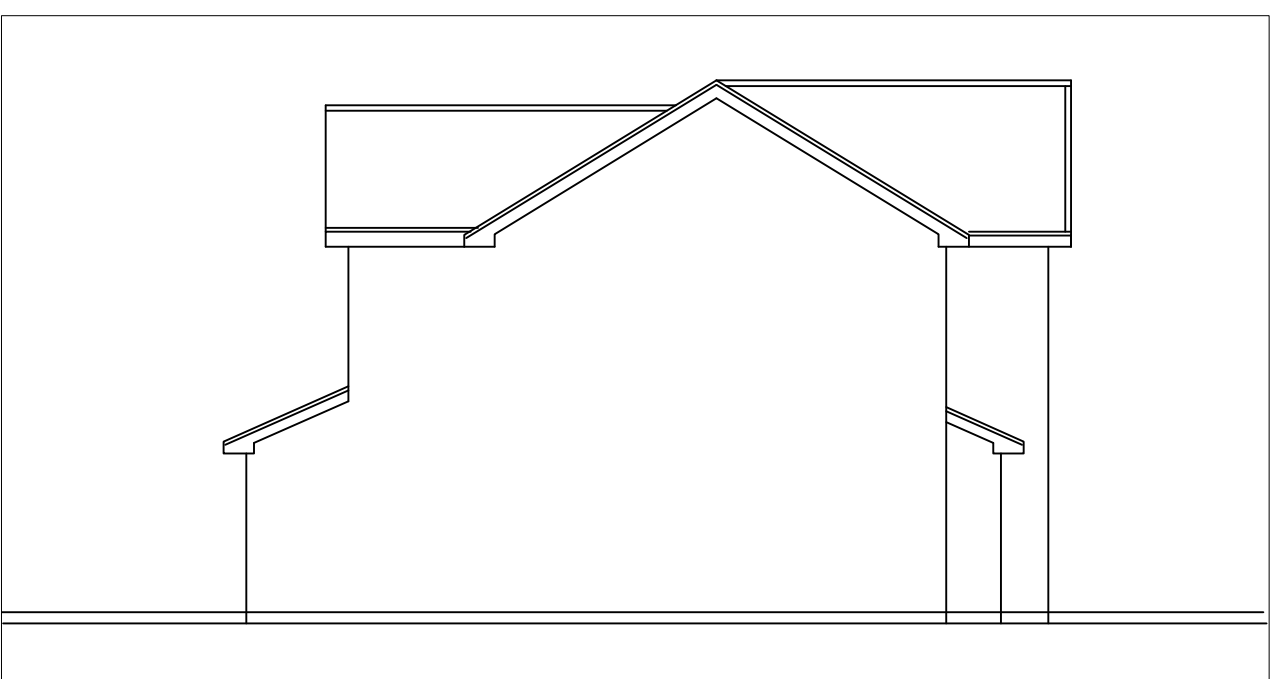

PROPOSED SIDE ELEVATION
SCALE 1:100

This drawing is the copyright of the ARCHITECTURAL CONSULTANT and no reproduction is allowed without prior permission. All Drawings must be checked and verified prior to commencement of work on site. All dimensions are in millimeters. Anyone using this drawing e.g. Contractor, Client, Supplier is to check all dimensions on site prior to carrying out work or ordering of materials. DO NOT SCALE FROM THIS DRAWING.				
DRAWING ISSUE: ☐ DRAFT PROPOSALS ☒ PLANNING APPROVAL ☐ BUILDING REGULATIONS ☐ TENDERING ☐ CONSTRUCTION	Drawing No.	Client	Scale	
	8300/001	DR. AWAN & MRS AFZAL 1 PALLOTTINE WALK ROCHDALE	See DWG @A1	
	Drawn By	Project	Revision	
	Z.S.	PROPOSED SINGLE STOREY REAR EXTENSION	A	
	Checked By	Drawing Title	Date	
Z.S.	EXISTING & PROPOSED PLANS & ELEVATIONS			
Email: zahrnuf@gmail.com Tel: 07745056733				