




A =

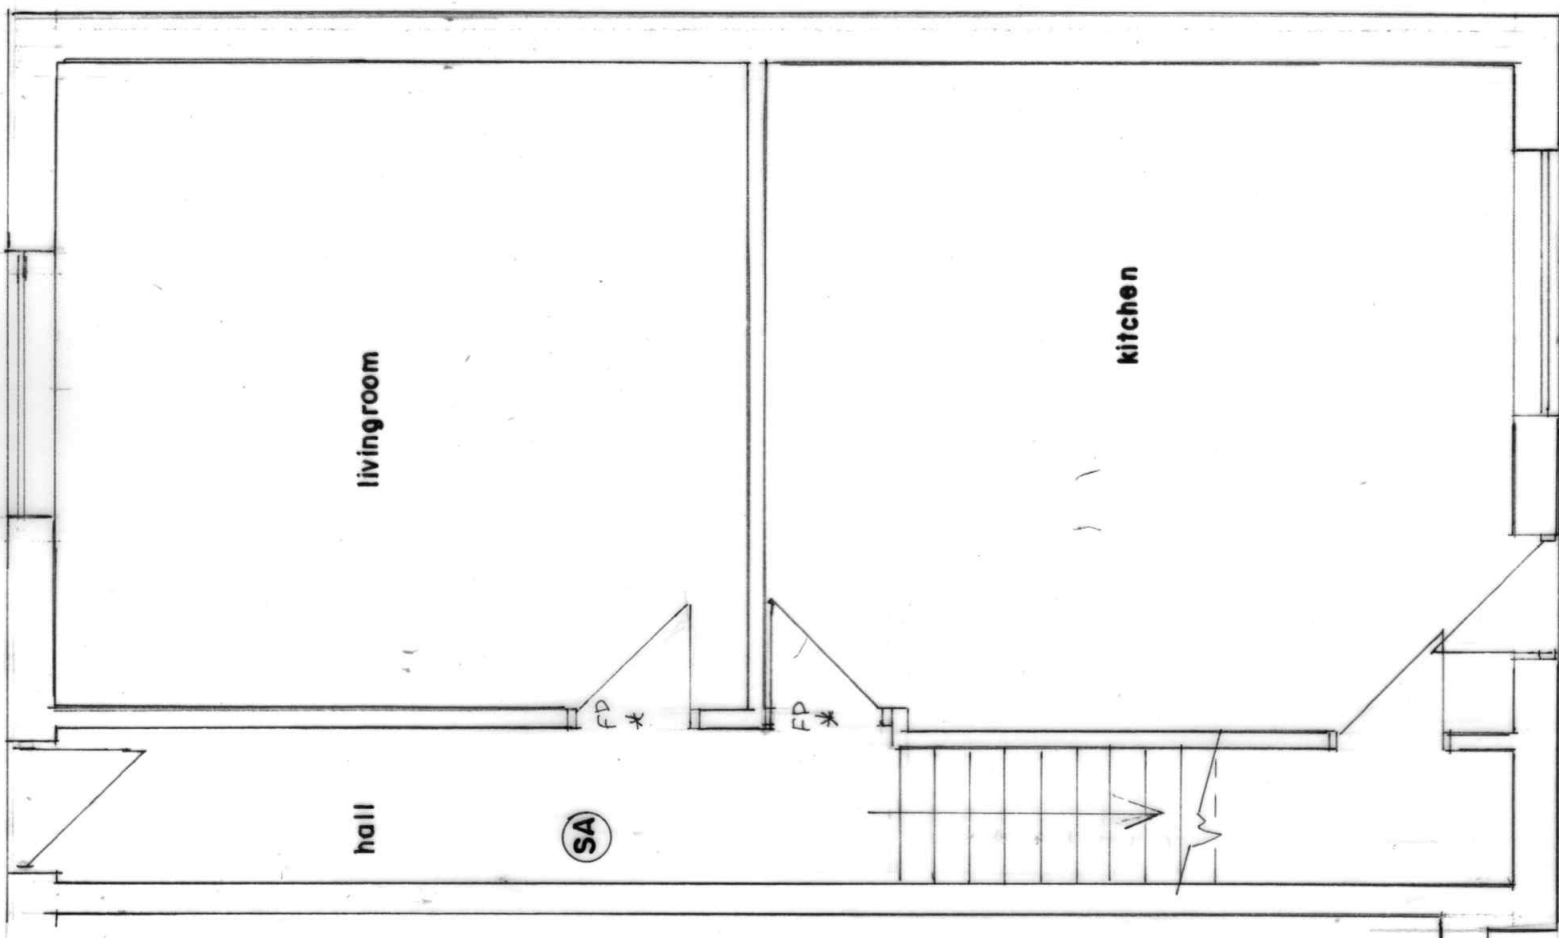

GROUND FLOOR PLAN
(PROPOSED)

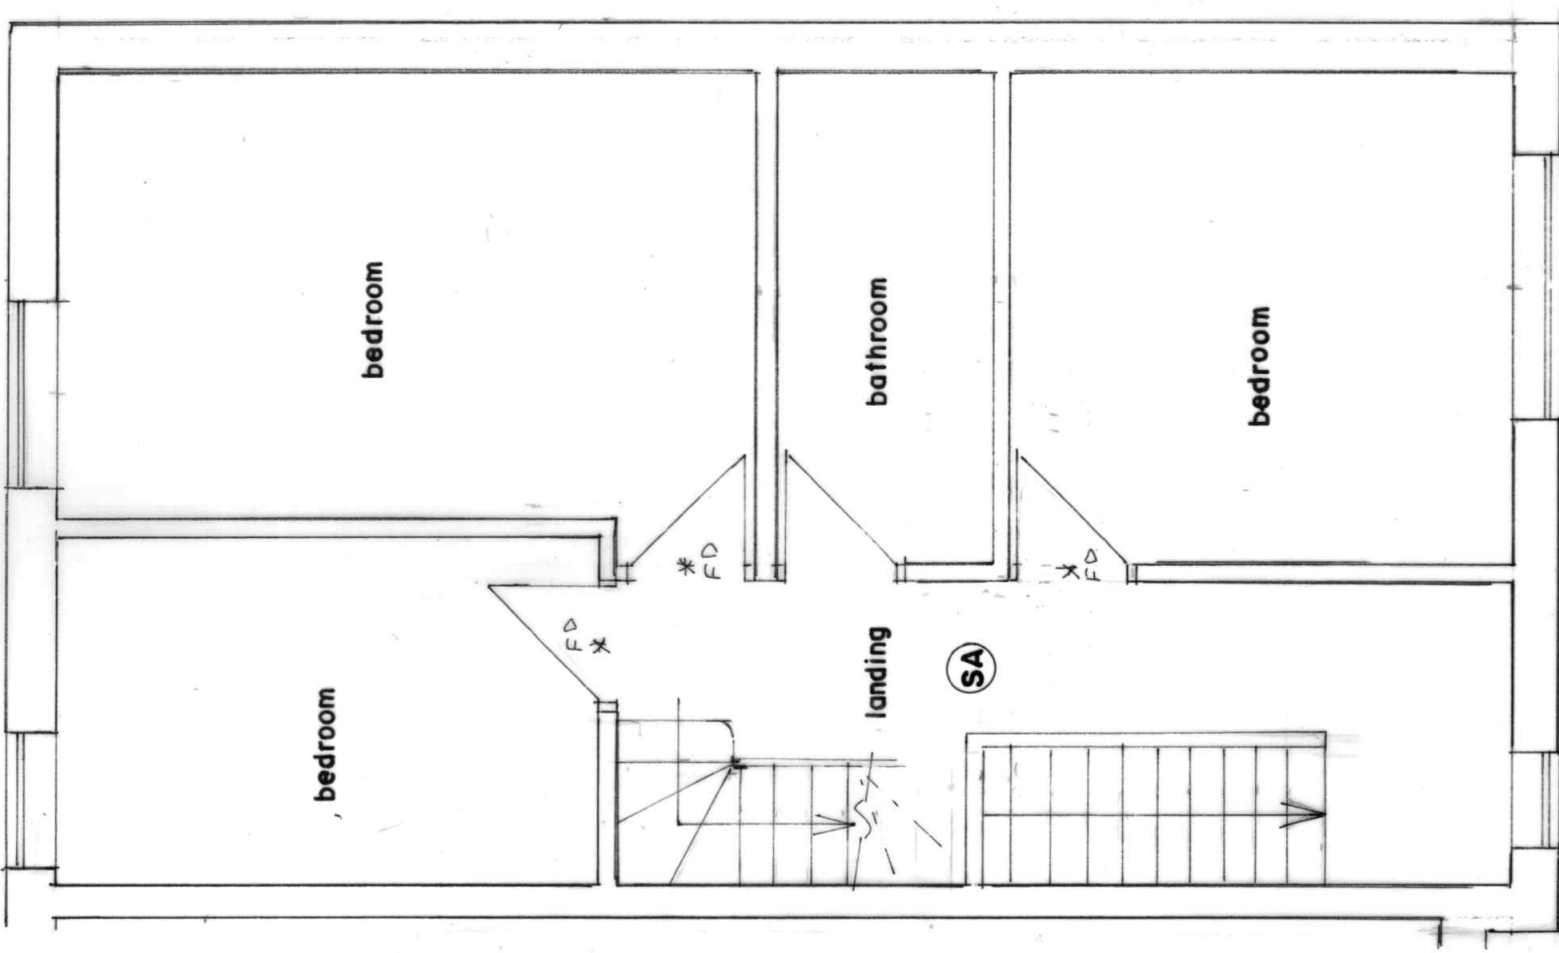

FIRST FLOOR PLAN
(PROPOSED)

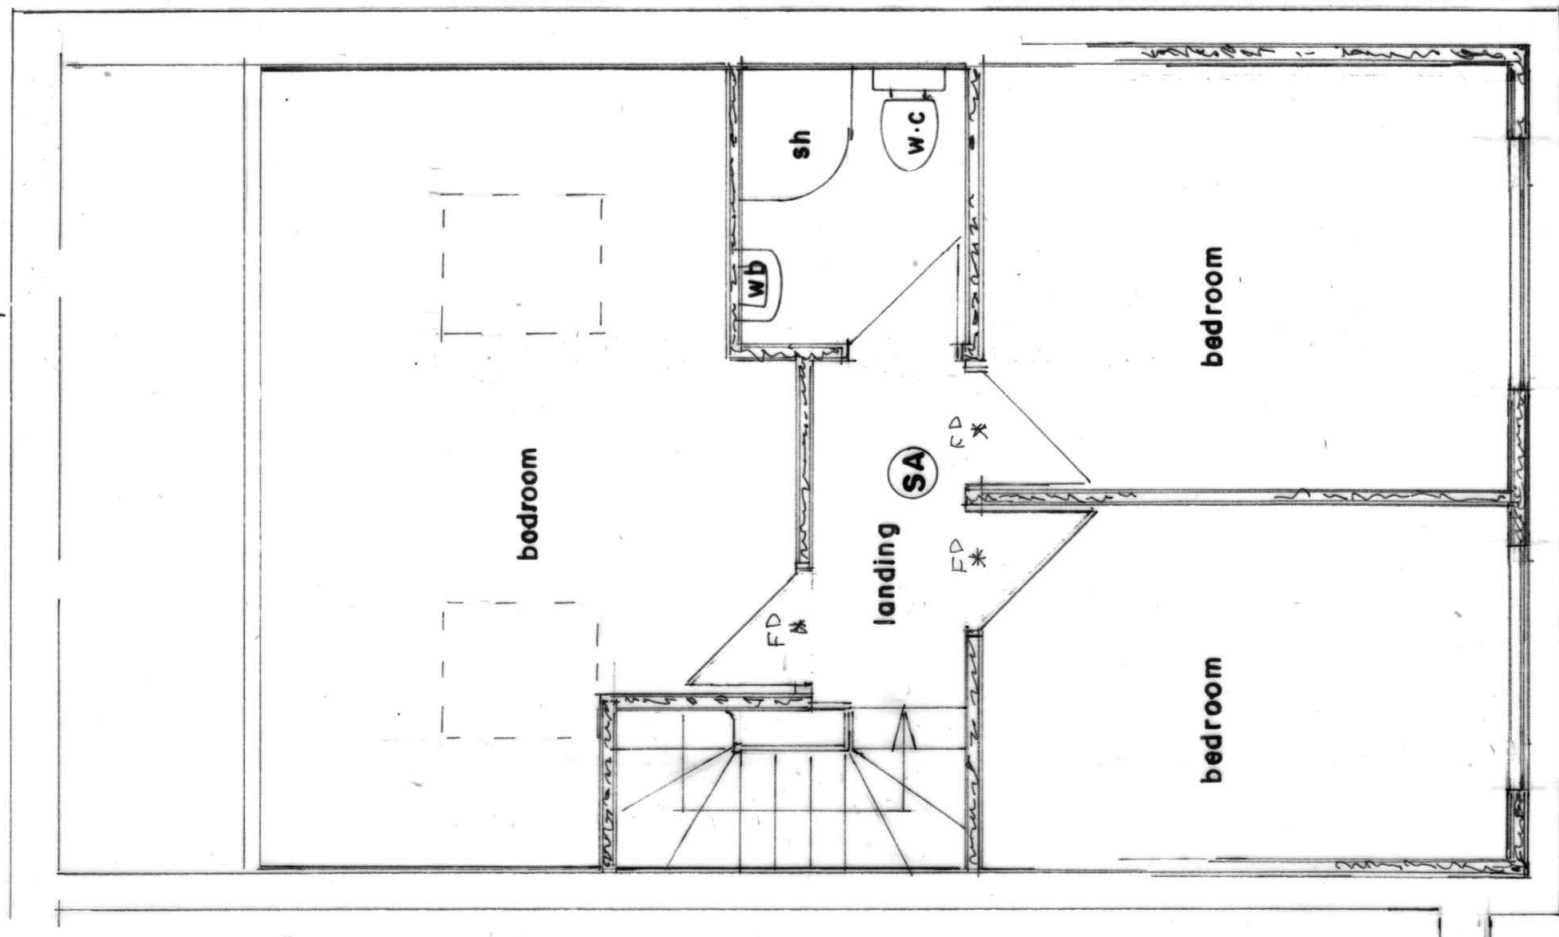

SECOND FLOOR PLAN
(PROPOSED)

BUILDING DESIGN SERVICES M. FAROOQ 418 Bury Road Rochdale OL11 5EU. Tel: 01706 712231 Mob: 07967605763	
PROPOSED REAR DORMER EXTENSION AT 17 ENTWISTLE ROAD ROCHDALE OL16 2HZ	
For: MR MOHAMMED ABDUL MUNIM	2261/2
Plan	Scale 1:50