


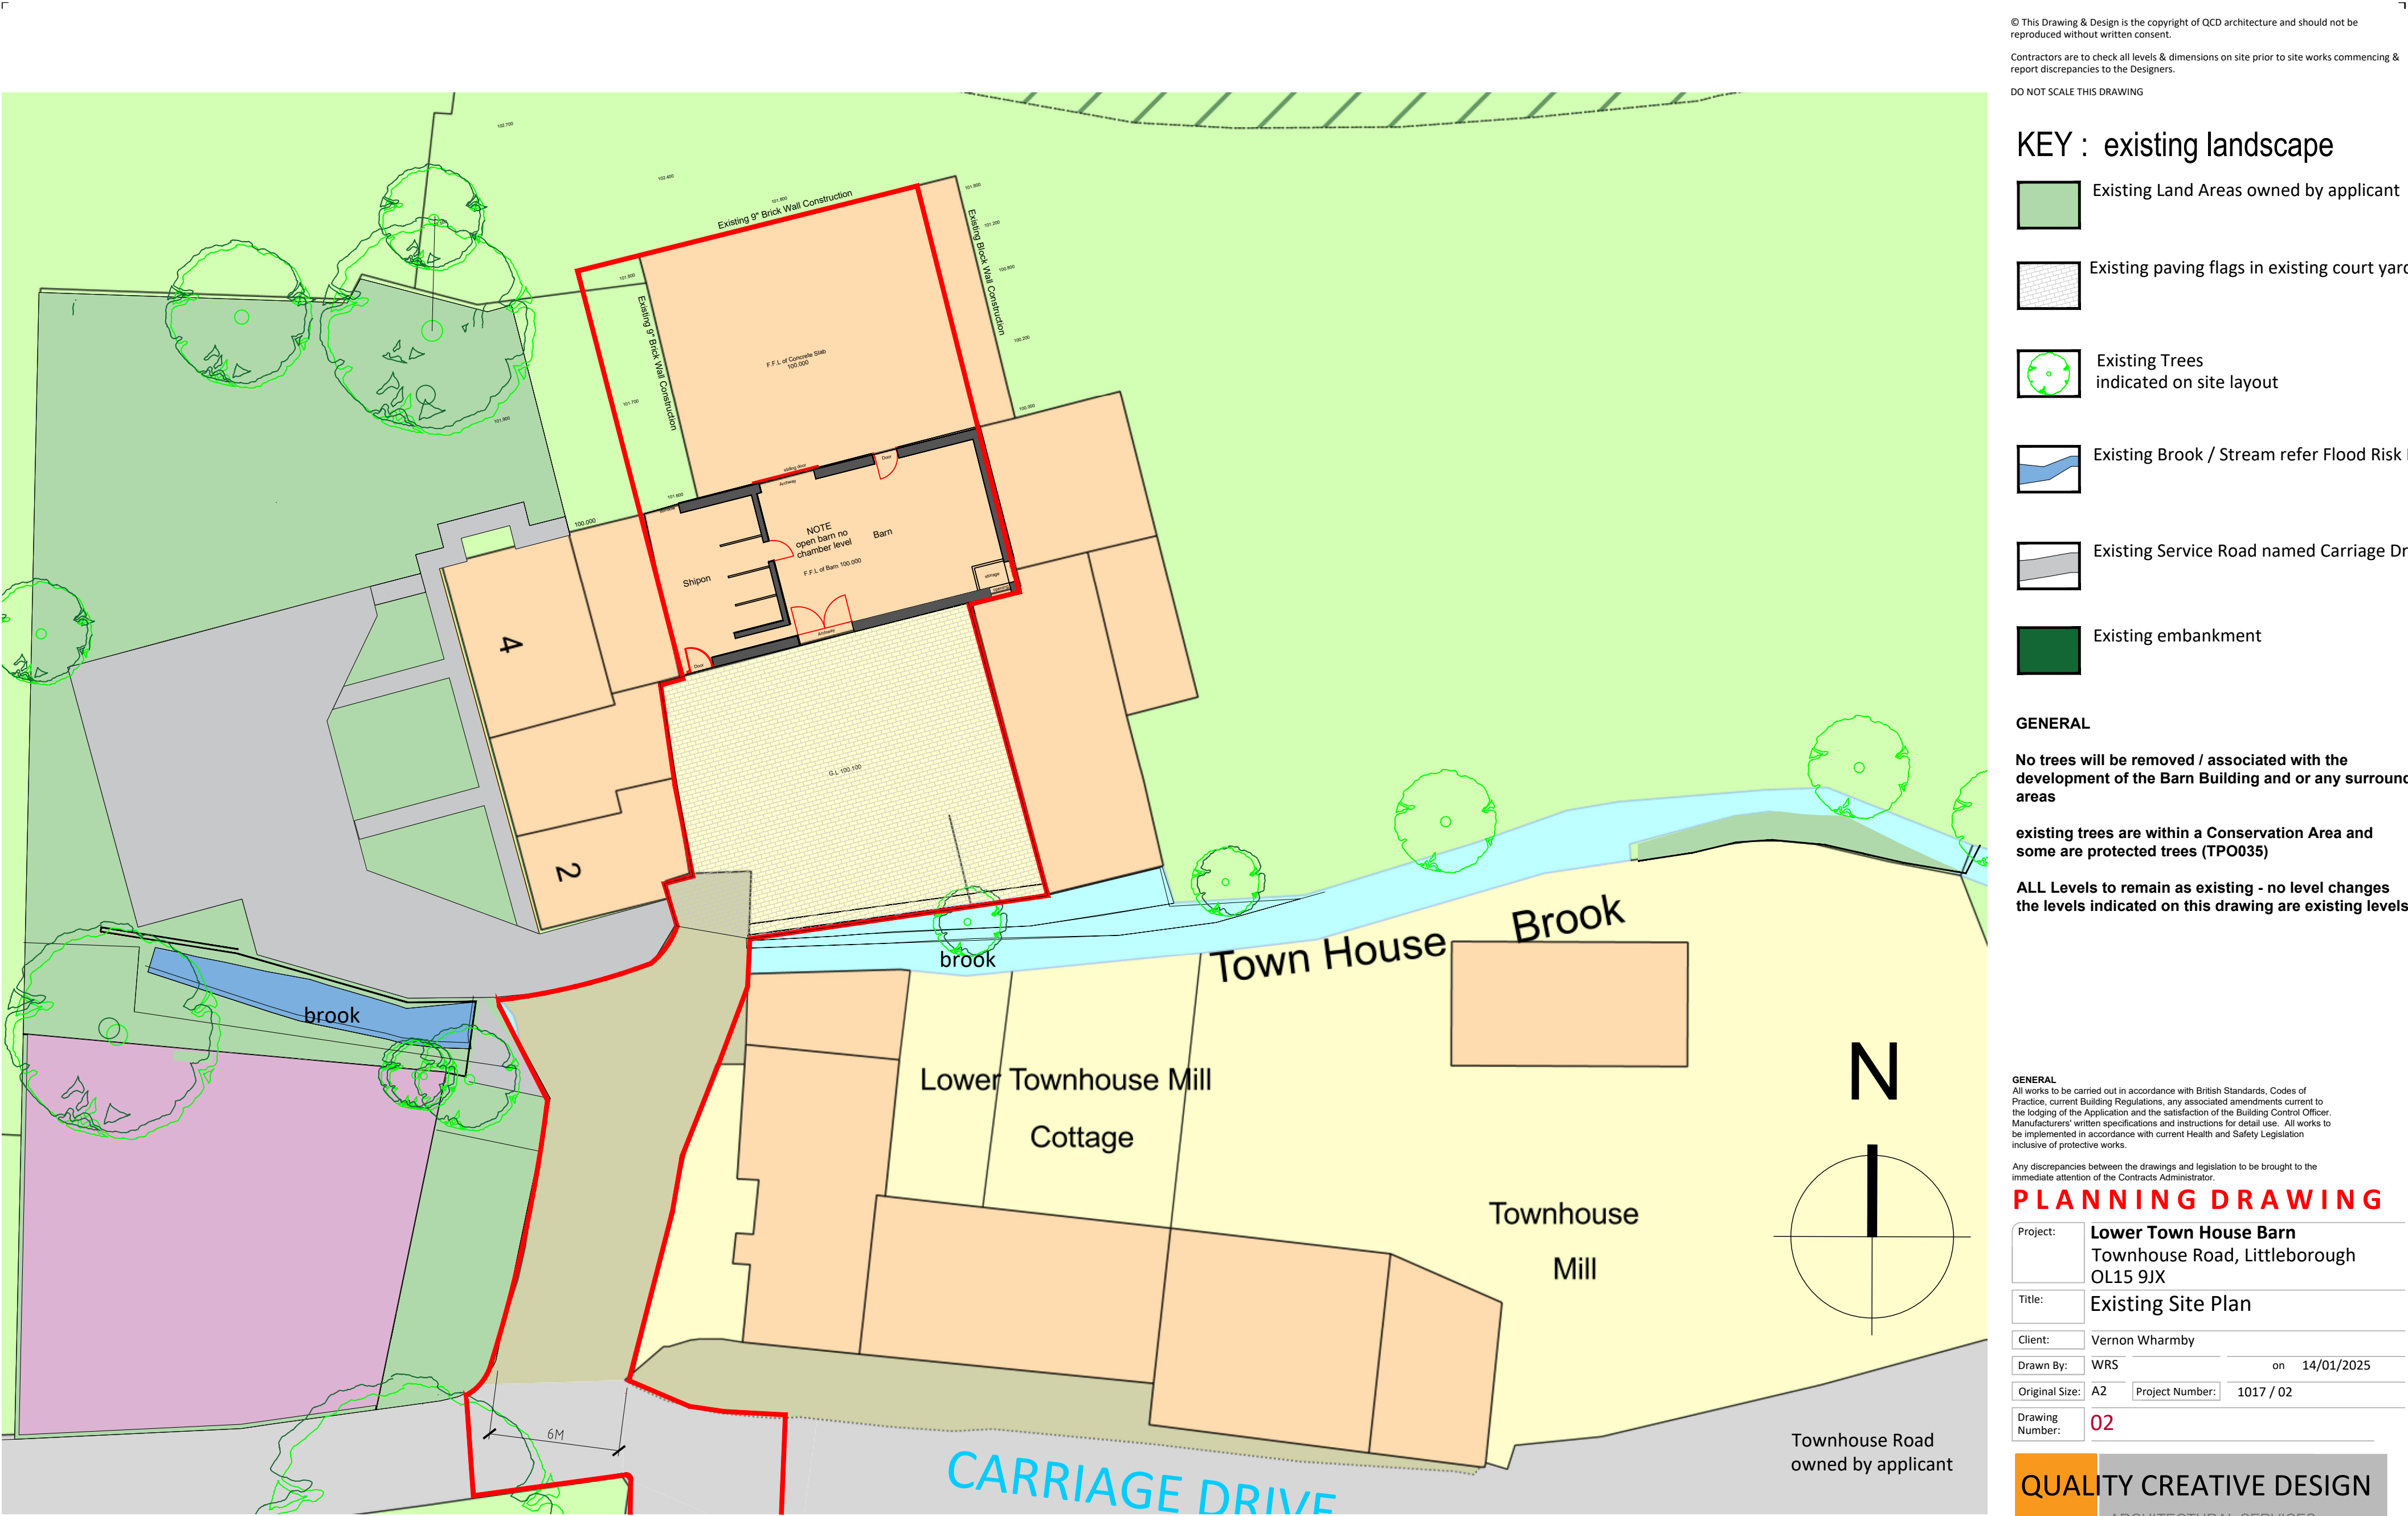

Existing Site Plan      Scale 1:200