


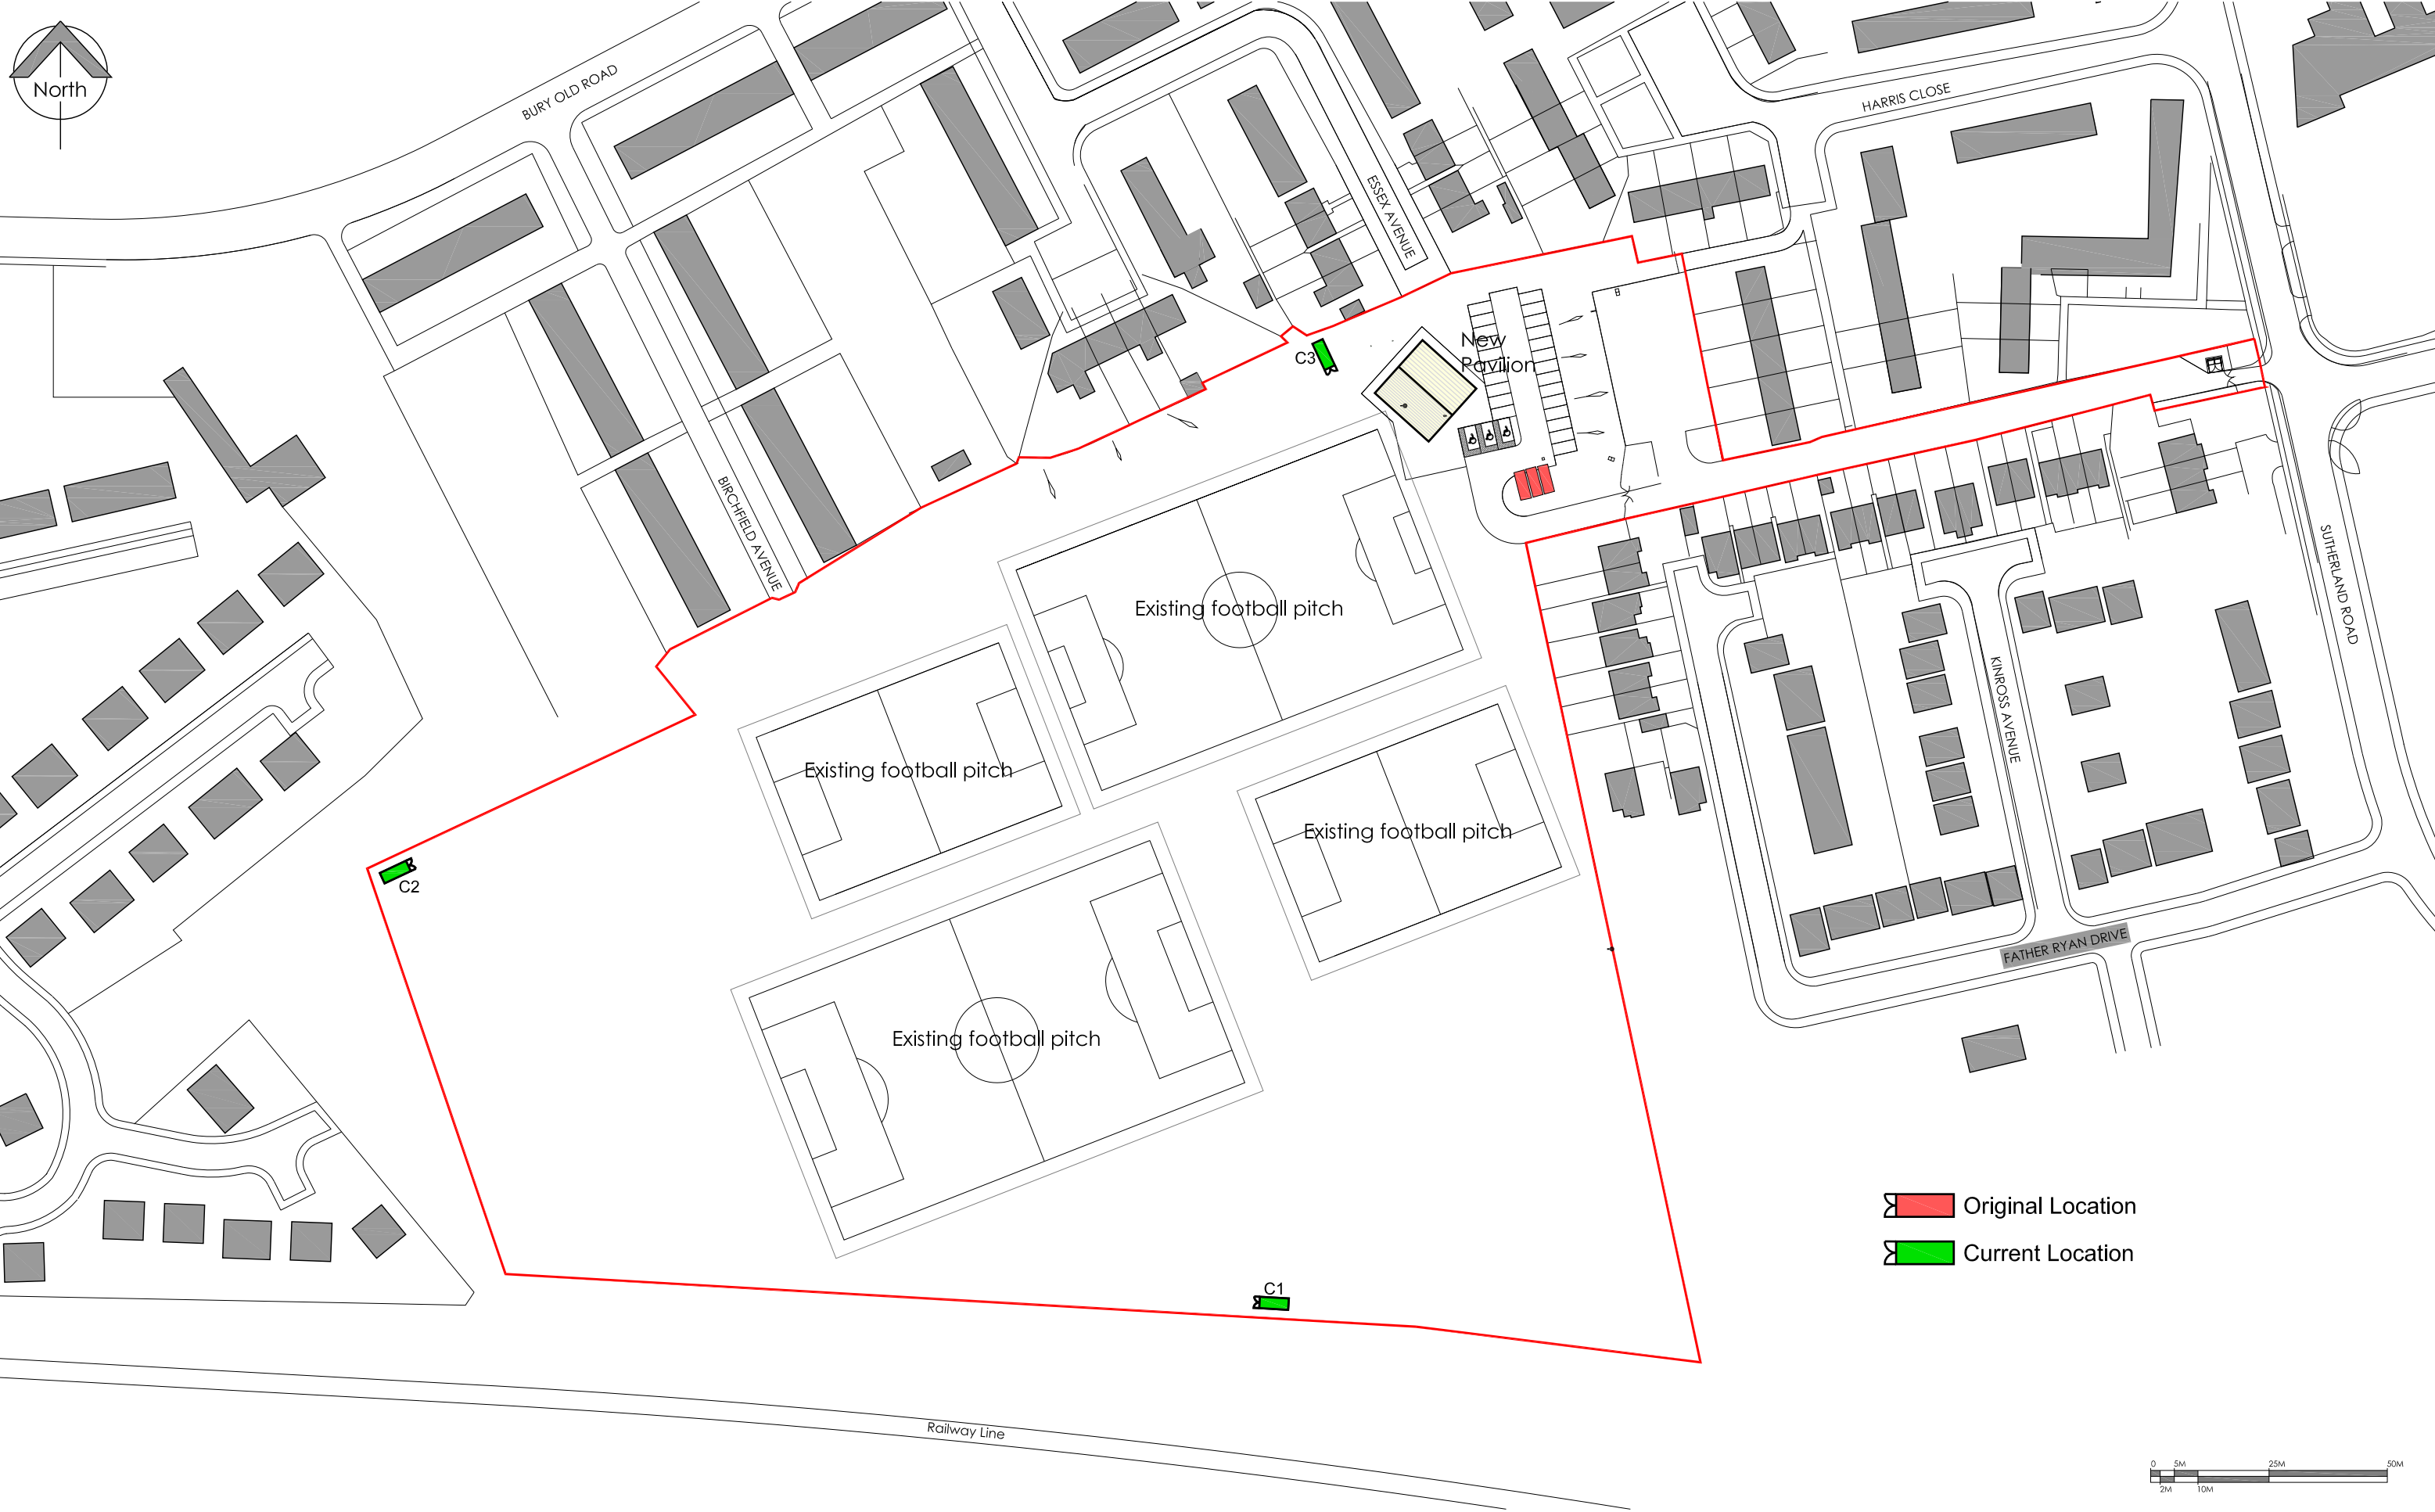

Copyright Notice:
This drawing is the copyright of Steve Wells Associates
and shall not be reproduced without permission. © 2021

Dwg. Purpose **Planning**

No.	Revision / Issue	Date

Project
**Relocation of Containers at
Roach Dynamos Junior Football Club
Sutherland Road, Heywood.
OL10 3PL**

Client
Rochdale Borough Council

Dwg. Title
Existing Container Site Plan

 **STEVE WELLS
ASSOCIATES**
making sport happen

Churchill House, Mill Hill, Pontefract, West Yorkshire,
WF8 4HY t: 01977 797258 e: mail@stevewells-associates.com

Dwg. No. 205-073-1101		Rev. _____
Scale _____	Date _____	
1:1250 @ A3	October 2022	
Drawn by _____	Checked _____	
JLR	DKW	