


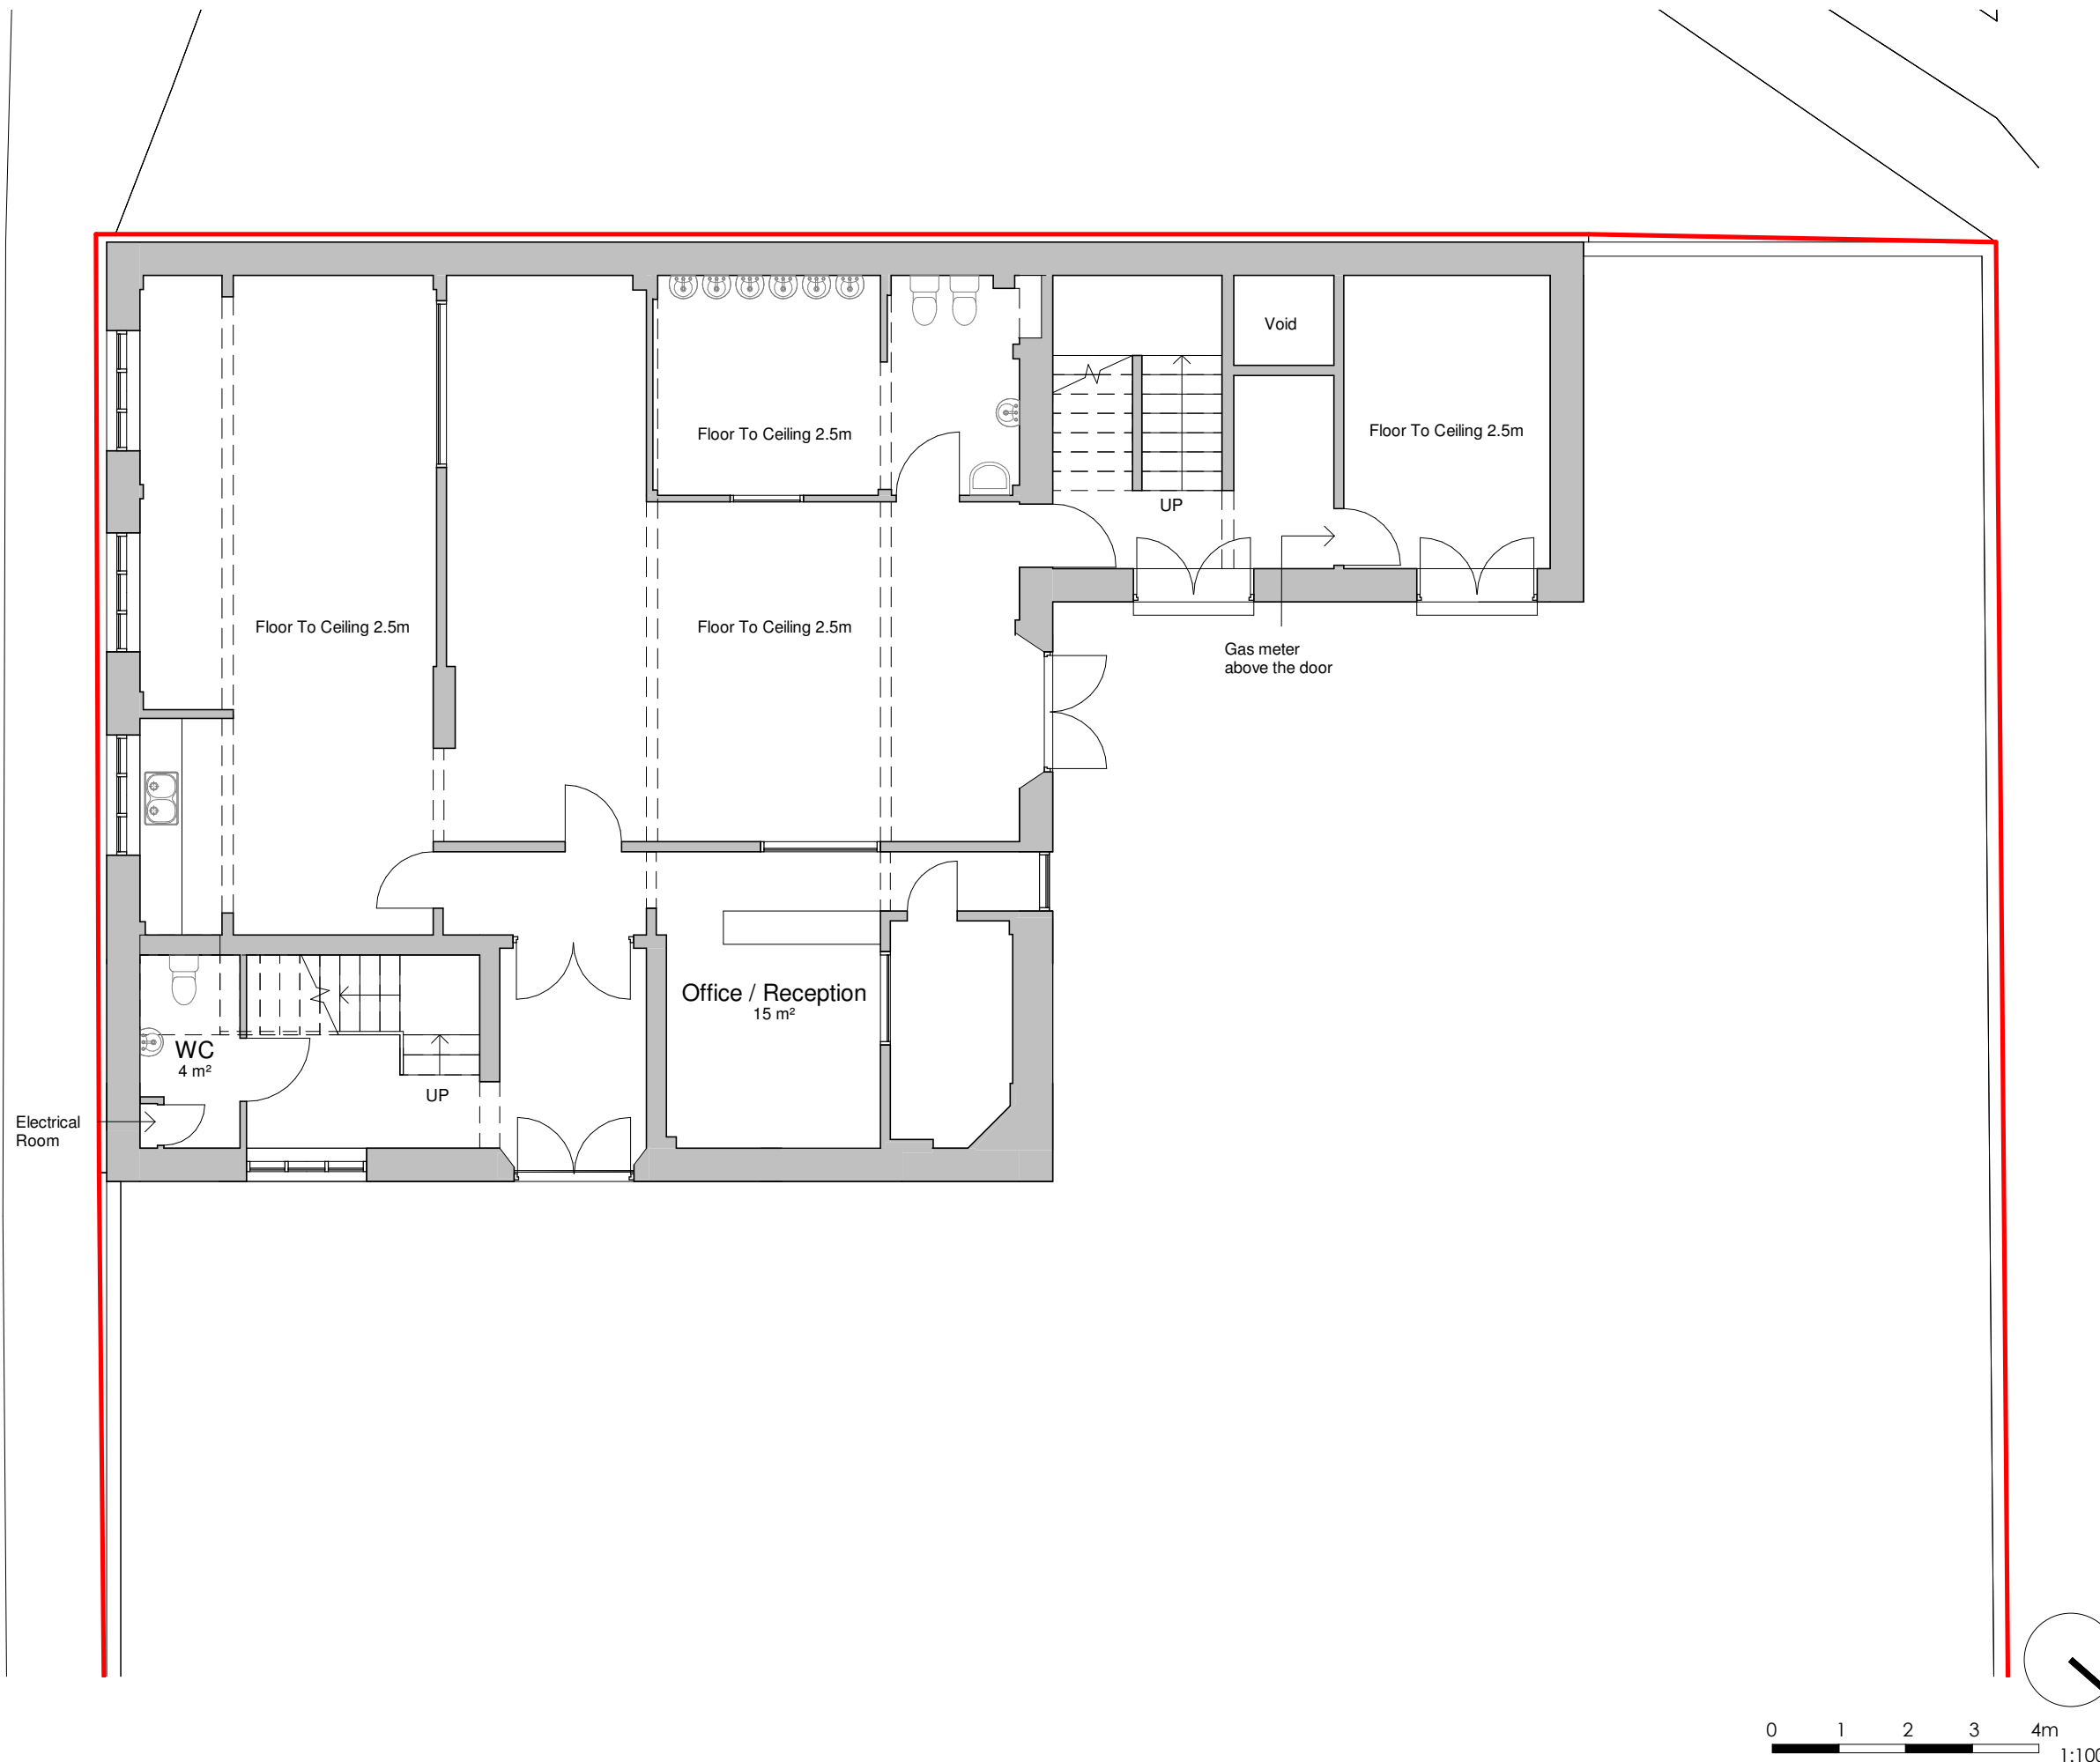

General Notes

The Architect shall have no responsibility for any use made of this document other than for that which it was prepared and issued.

All dimensions should be checked on site. Do not scale from this drawing

To be read in conjunction with all other Consultant's drawings.

The Architect to be immediately notified of any discrepancies.

Copyright on this drawing retained by the Architect.

LEGEND

— Site Boundary

P2 05/04/24 AK SH Amended Drawings

P1 03/04/24 AK SH Initial Issue

No.	Date	Dwn	Chk	App	Revision or reason for issue
-----	------	-----	-----	-----	------------------------------

Client

createitstudios
... leave an impression

Create It Studios (NW) Ltd
Universal Square
Devonshire Street North
Manchester
M12 6JH

info@createitstudios.co.uk

Project Title

21 Whitehall St, Rochdale OL12 0LN

Scale / North Point

1 : 100

Drawing Title

Existing Ground Floor Plan

Drawing Number
A1546(01)AP002

Drawing Status

Preliminary

Revision

P2