


Conway Architectural Design shall have no responsibility for any use made of this document other than for that which it was prepared and issued. This drawing should not be scaled. Work to figured dimensions only.
All dimensions and levels to be checked on site. No building work is to be started until all relevant approvals are in place. Any discrepancies should be reported to Conway Architectural Design.
This drawing should not be reproduced without written permission from Conway Architectural Design.
Standard Building Regs Notes are to be provided by Conway Architectural Design prior to a building regs application being submitted.

Existing rear door to be removed and opening partially built up, to form new window.
Build up opening in facing brickwork outer leaf to match existing and blockwork inner leaf with plaster finish, fill cavity with mineral wool insulation.

Broken lines indicate existing internal loadbearing wall to be removed to form a larger kitchen/dining area.
Structural Engineer to provide calculations for padstones, steelwork to support existing structure above.

Existing rear window to be removed and new french doors inserted in opening.

Build up existing door opening in blockwork and boarded into existing masonry

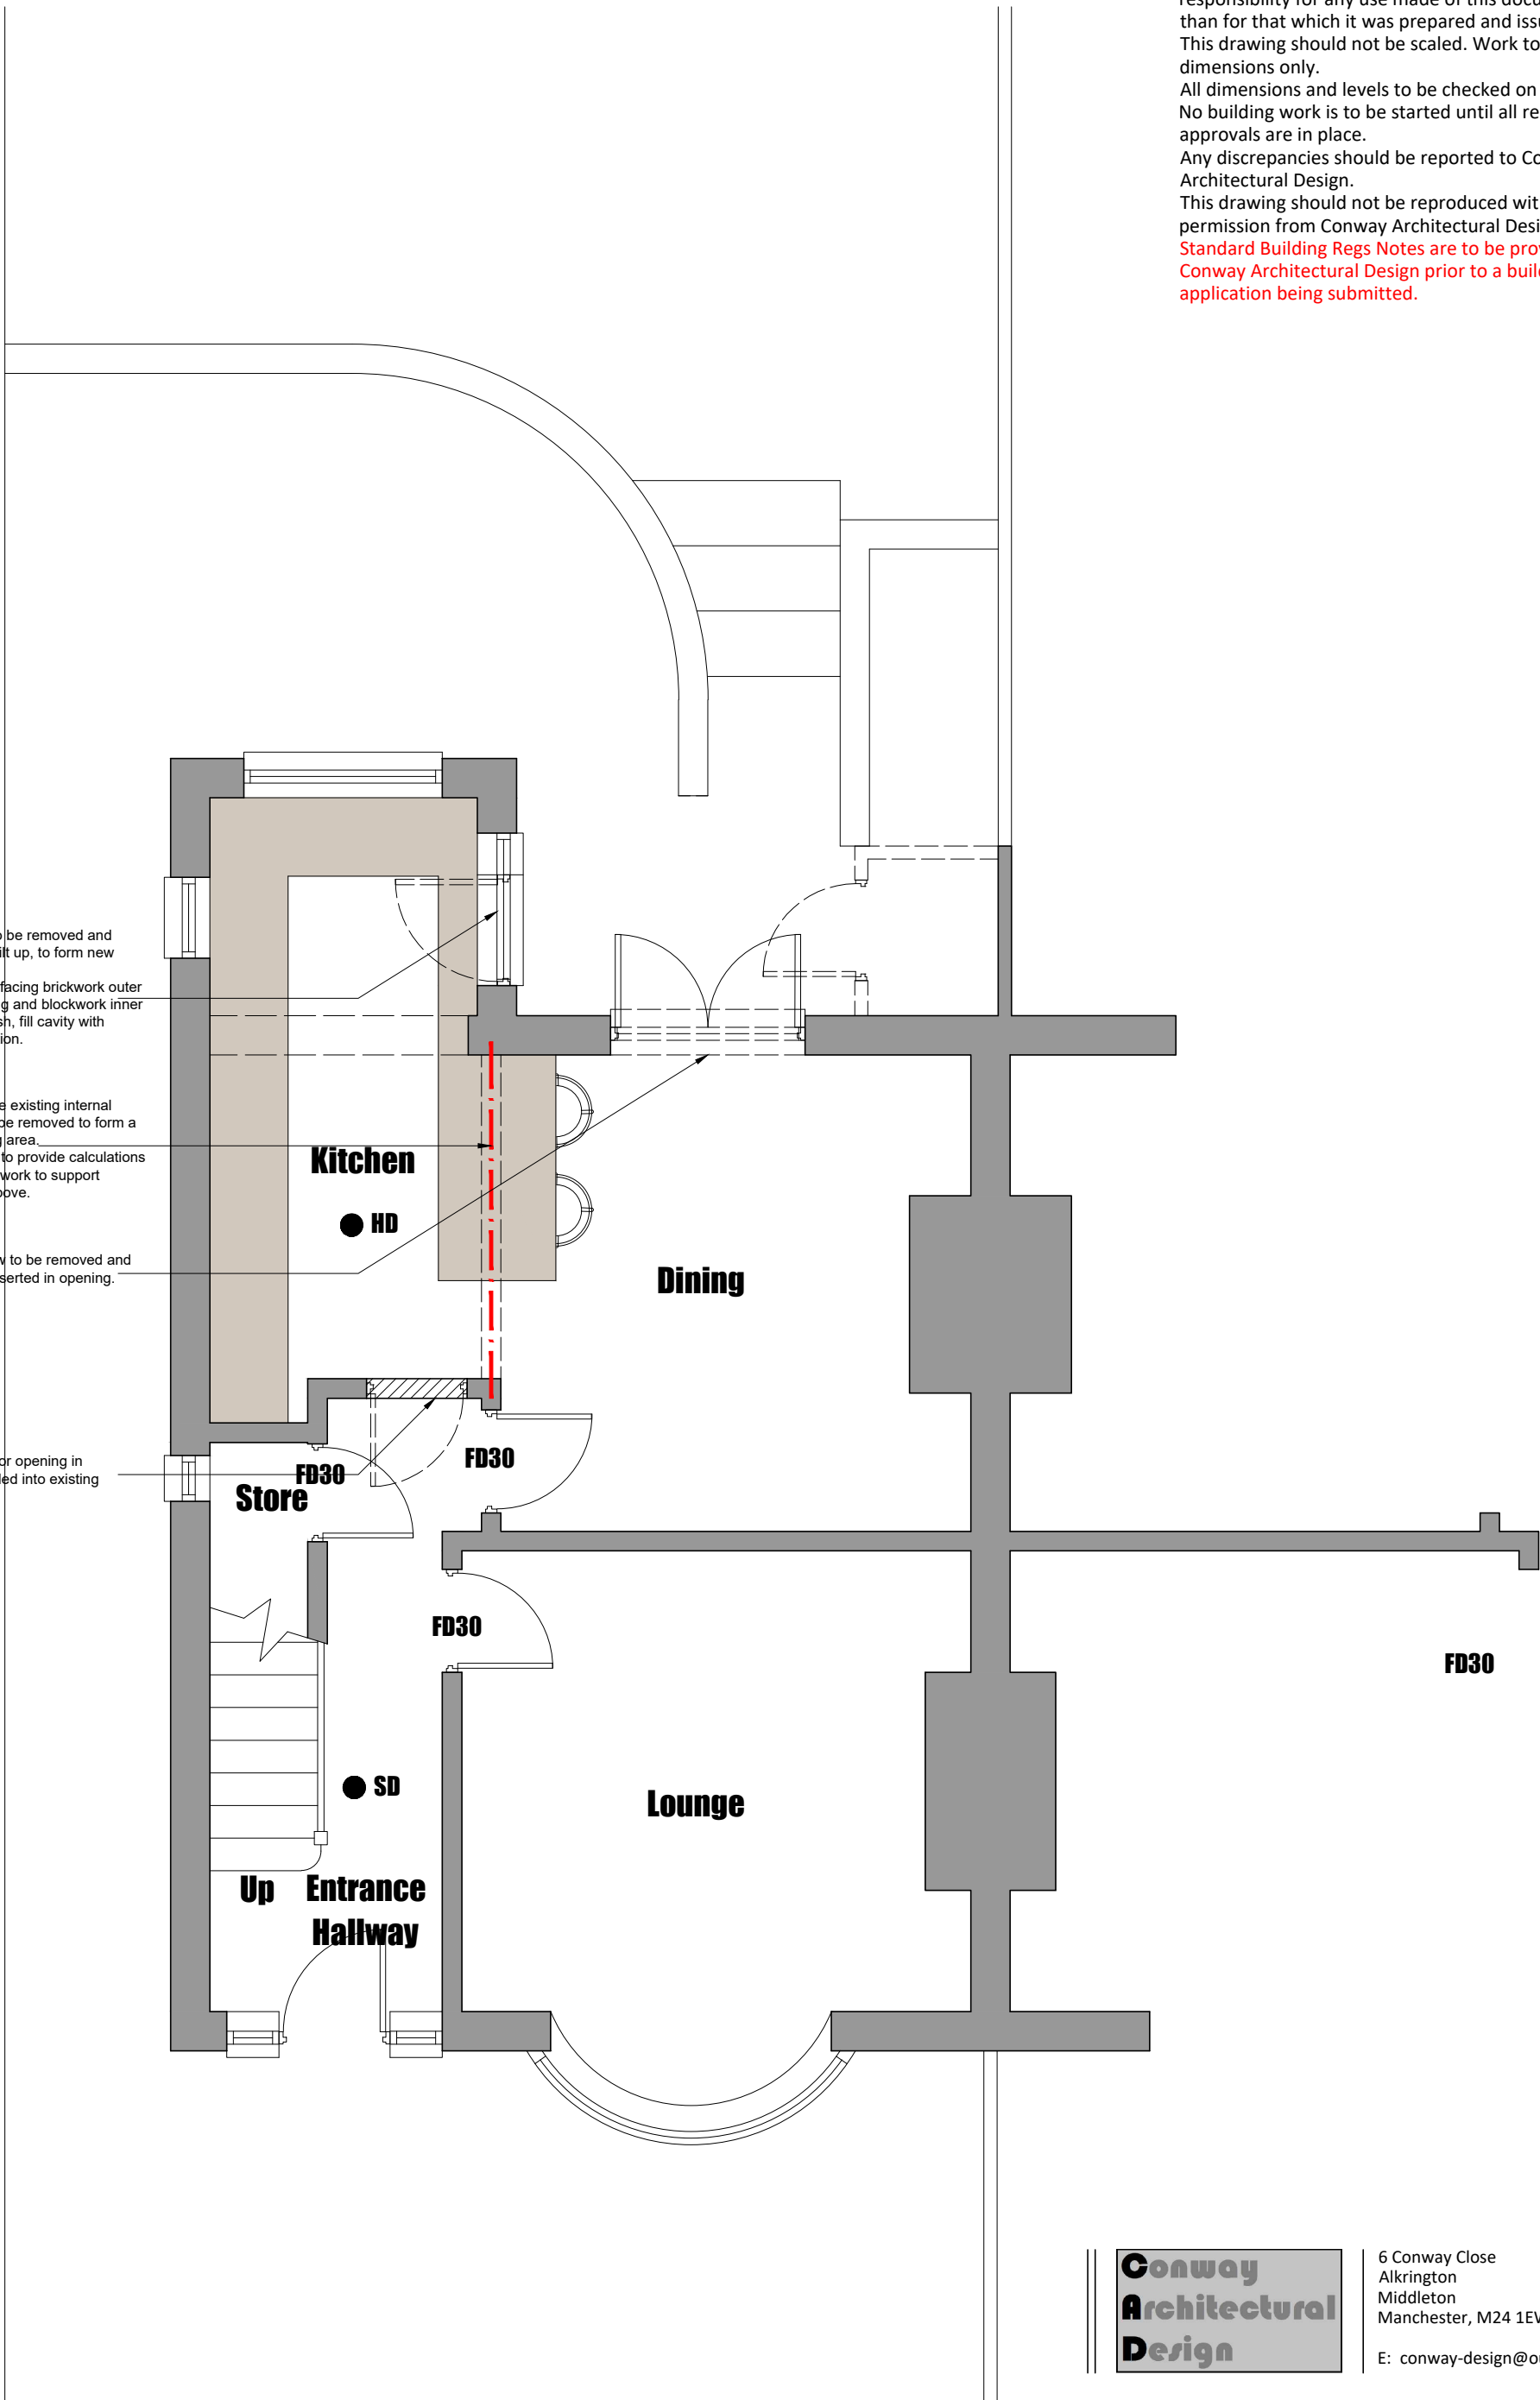

**Conway
Architectural
Design**

6 Conway Close
Alkrington
Middleton
Manchester, M24 1EW
E: conway-design@outlook.com

JOB TITLE : Proposed Extensions And Alterations
ADDRESS : 17 Ivy Drive, Alkrington
DRAWING TITLE : Proposed Ground Floor Plan
SCALE : 1:50 @ A3
DRAWN : xxx DATE : 22.05.24