



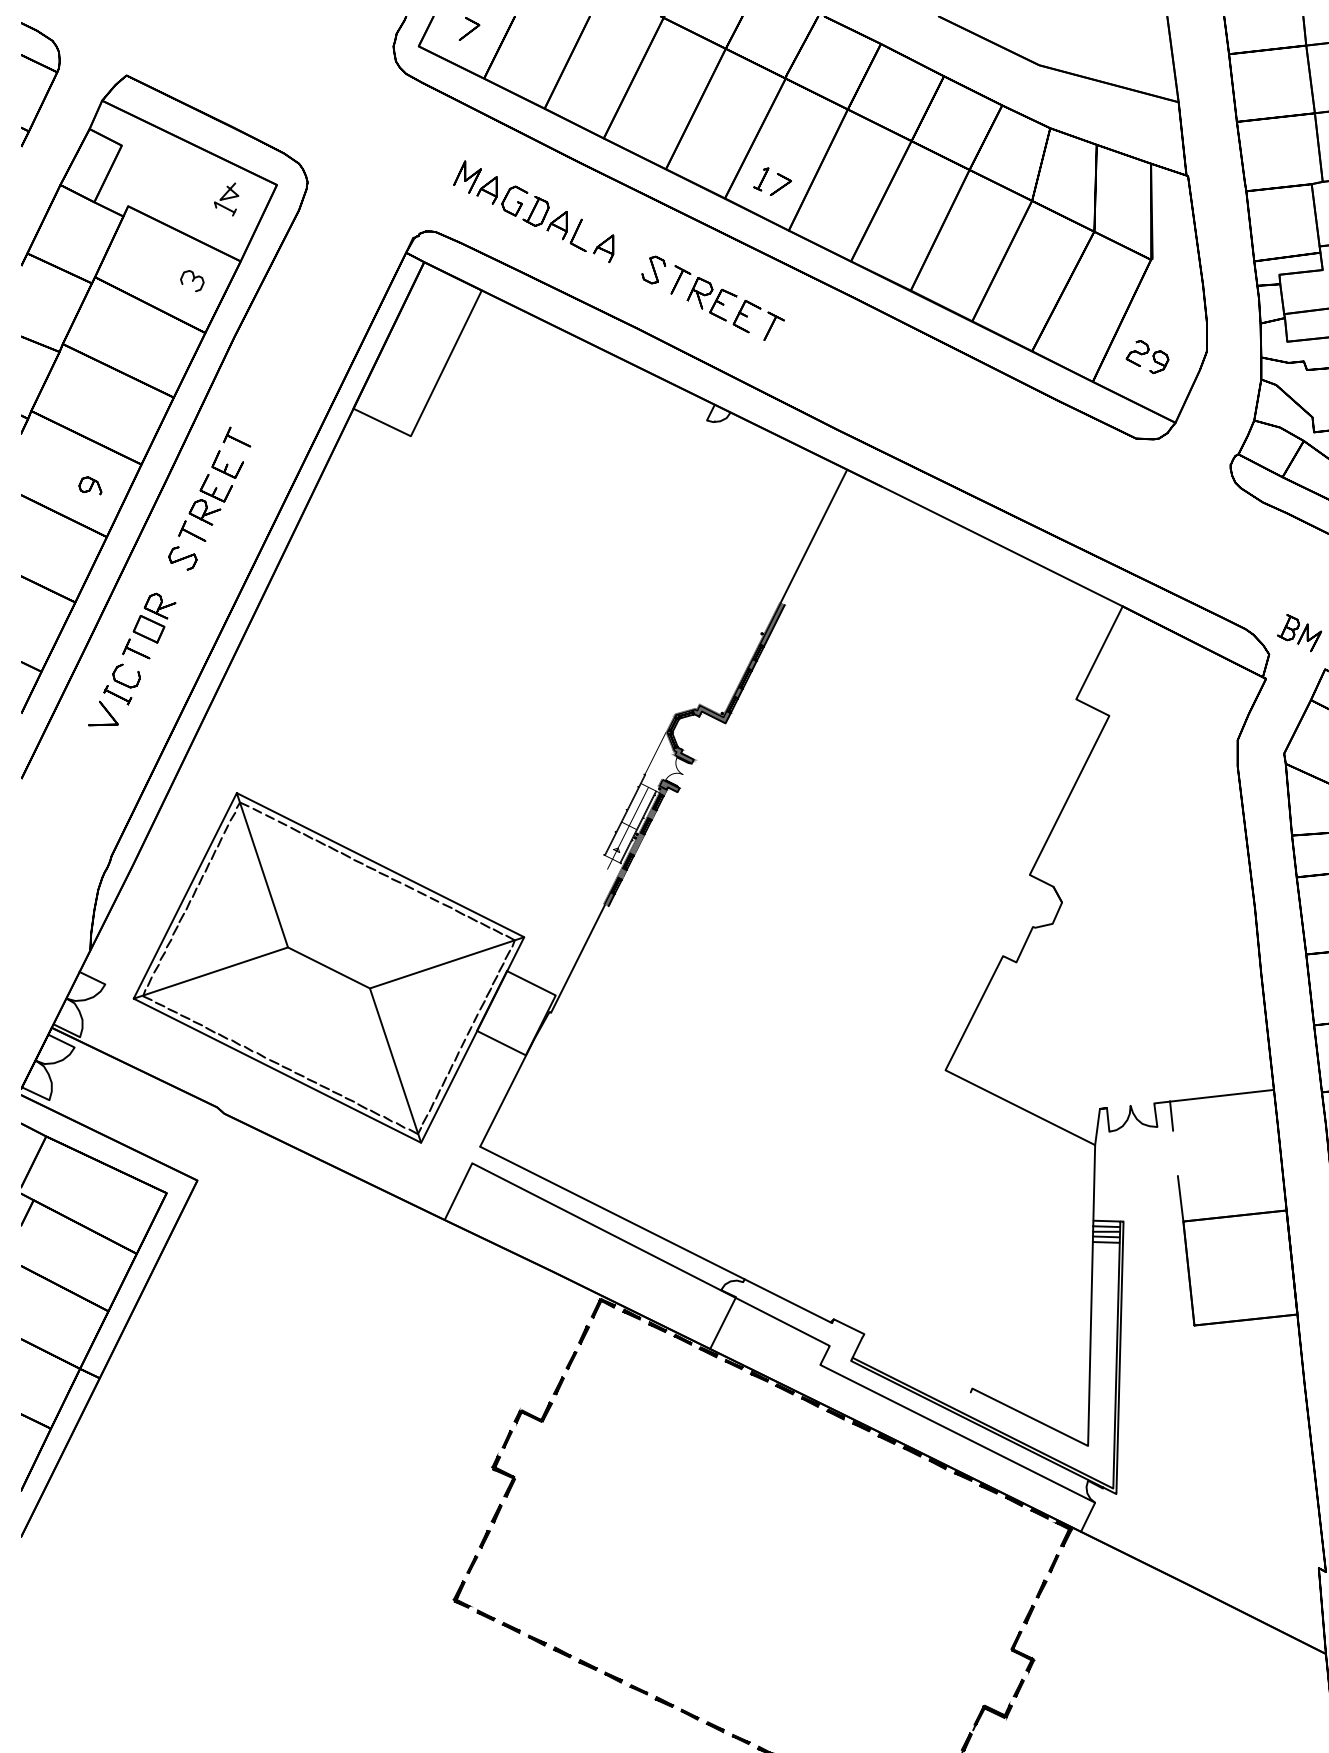

site plan as existing

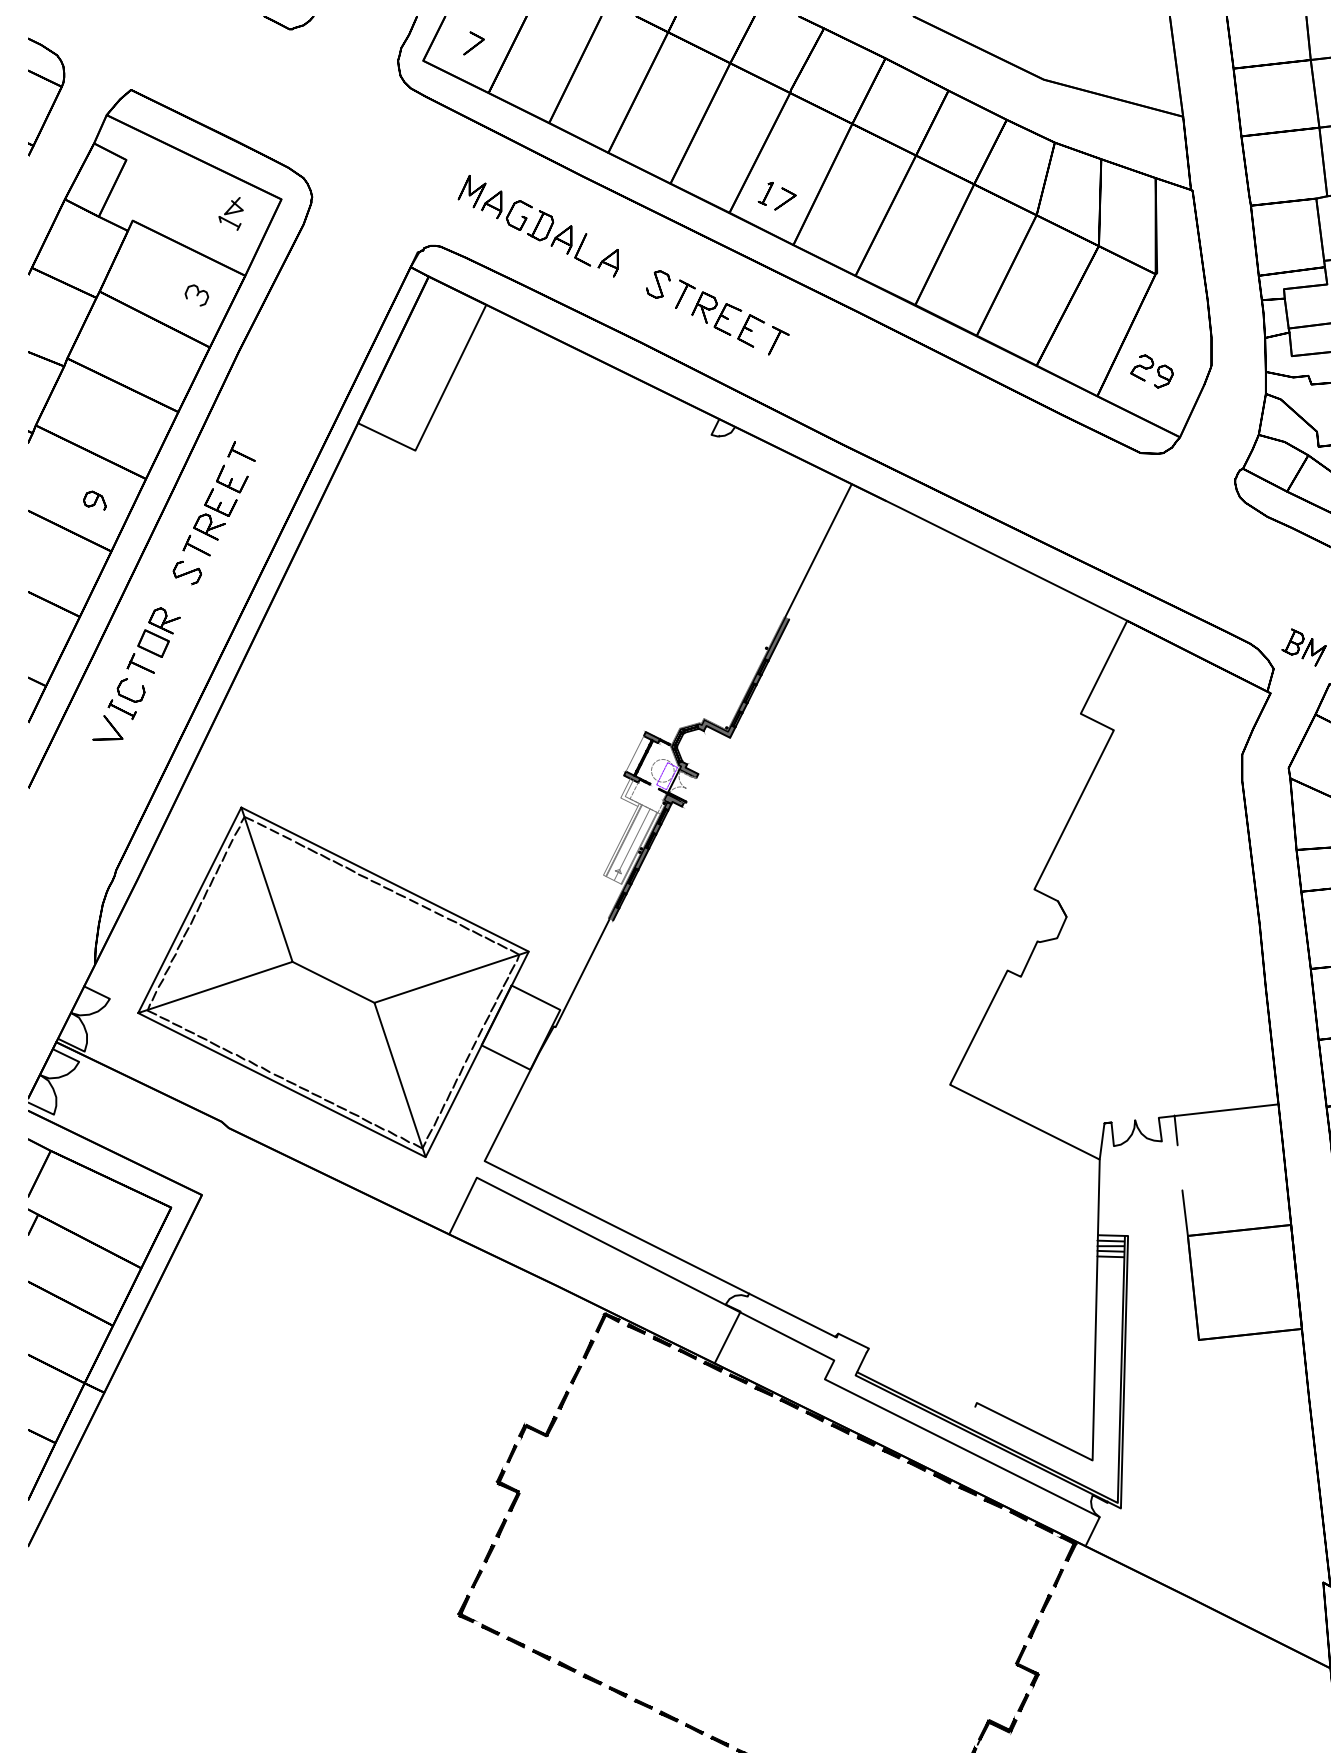

site plan as proposed

Hopwood CP School
Proposed Entrance Lobby
Magdala Street
Hopwood
Heywood

Site Plans
Existing and Proposed
work to figured dimensions

© CJ Partnership owns the copyright of this design / drawing which must not be reproduced in whole or in part without the written permission of CJ Partnership

contract no

3532

drawn by
PDC

drawing no

07

date
September 2022

revision

scale @ A3
1:500

planning

Revisions:
A.

Blue Pit Mill Queensway
Castleton Rochdale OL11 2PG
+44 (0)1706 631347
info@cjpartnership.com
www.cjpartnership.com

CJPARTNERSHIP
ENVIRONMENTAL ARCHITECTS

