



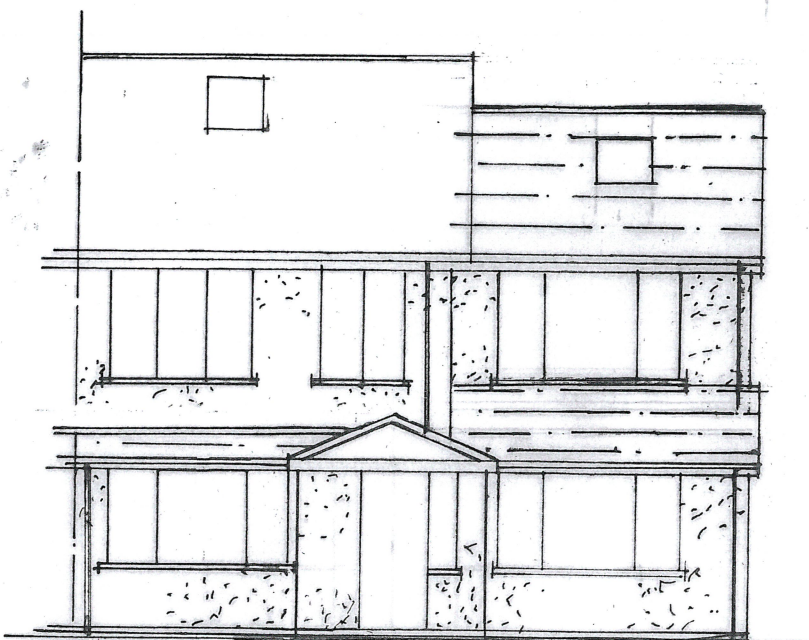


Proposed Front Elevation

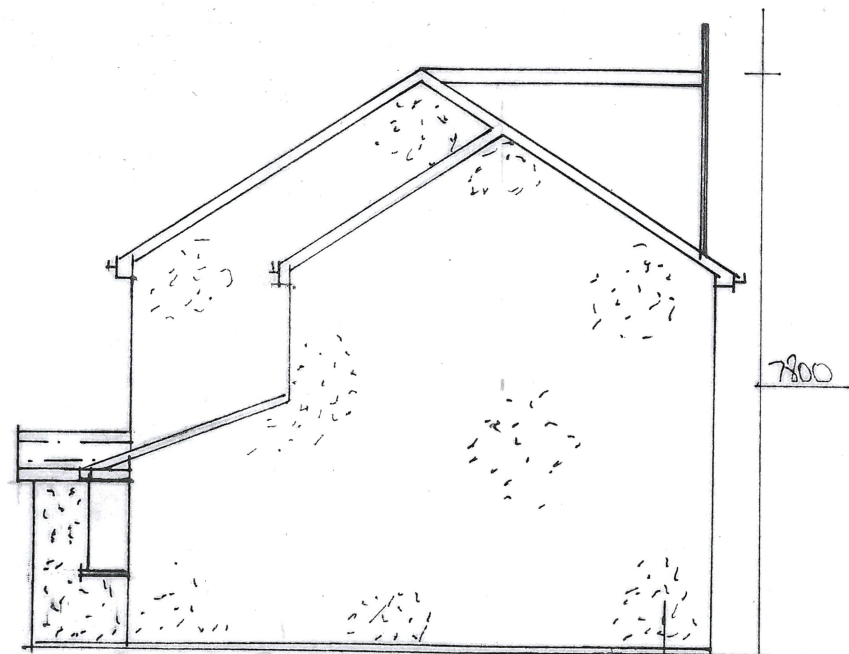


Proposed Side Elevation



Proposed Rear Elevation

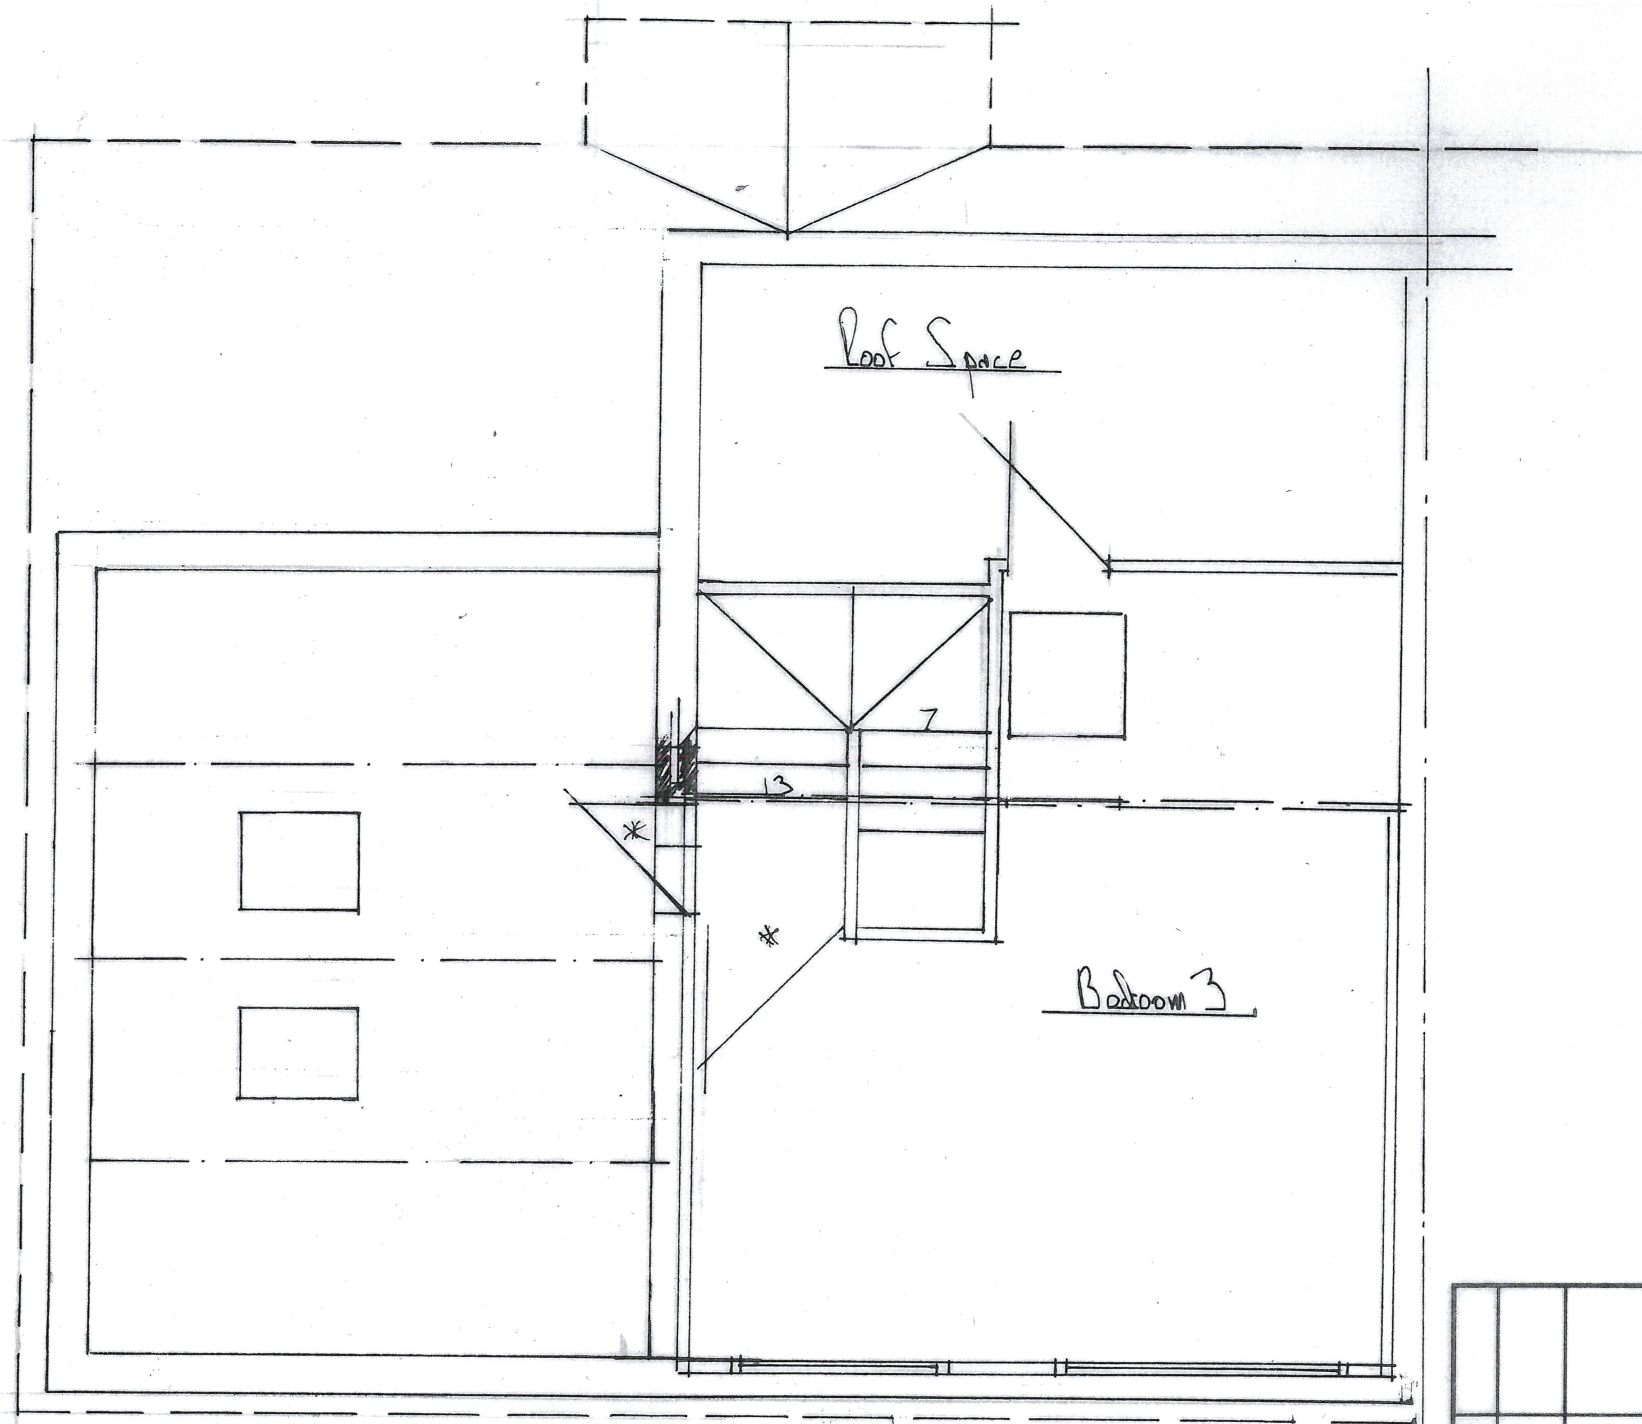

Proposed Second Floor Layout

 


SCALE 1:50





SCALE 1:100

REV	DATE	AMENDMENTS	INT
Harry Jackson Surveyors Limited Unit 4A Farnworth Park Industrial Estate Wellington Street, Farnworth, Bolton BL4 7BY Tel: 01204 701740 Mobile: 07931 321879			
CLIENT	Mrs Louise Jackson		
ADDRESS	13 Mayes Hall Road Heywood, Oldham BL9 7JJ		
PROJECT	Brickwork Repairs & Planning		
TITLE	Two storey Side Extension Porch and Internal Alterations		
DRAWING NO. 13/10/2012	REV		
SCALES	DATE	20/10/12	
DRAWN BY HJS	SHEET SIZE	A3	
CHECKED BY JJ	COPYRIGHT	©	

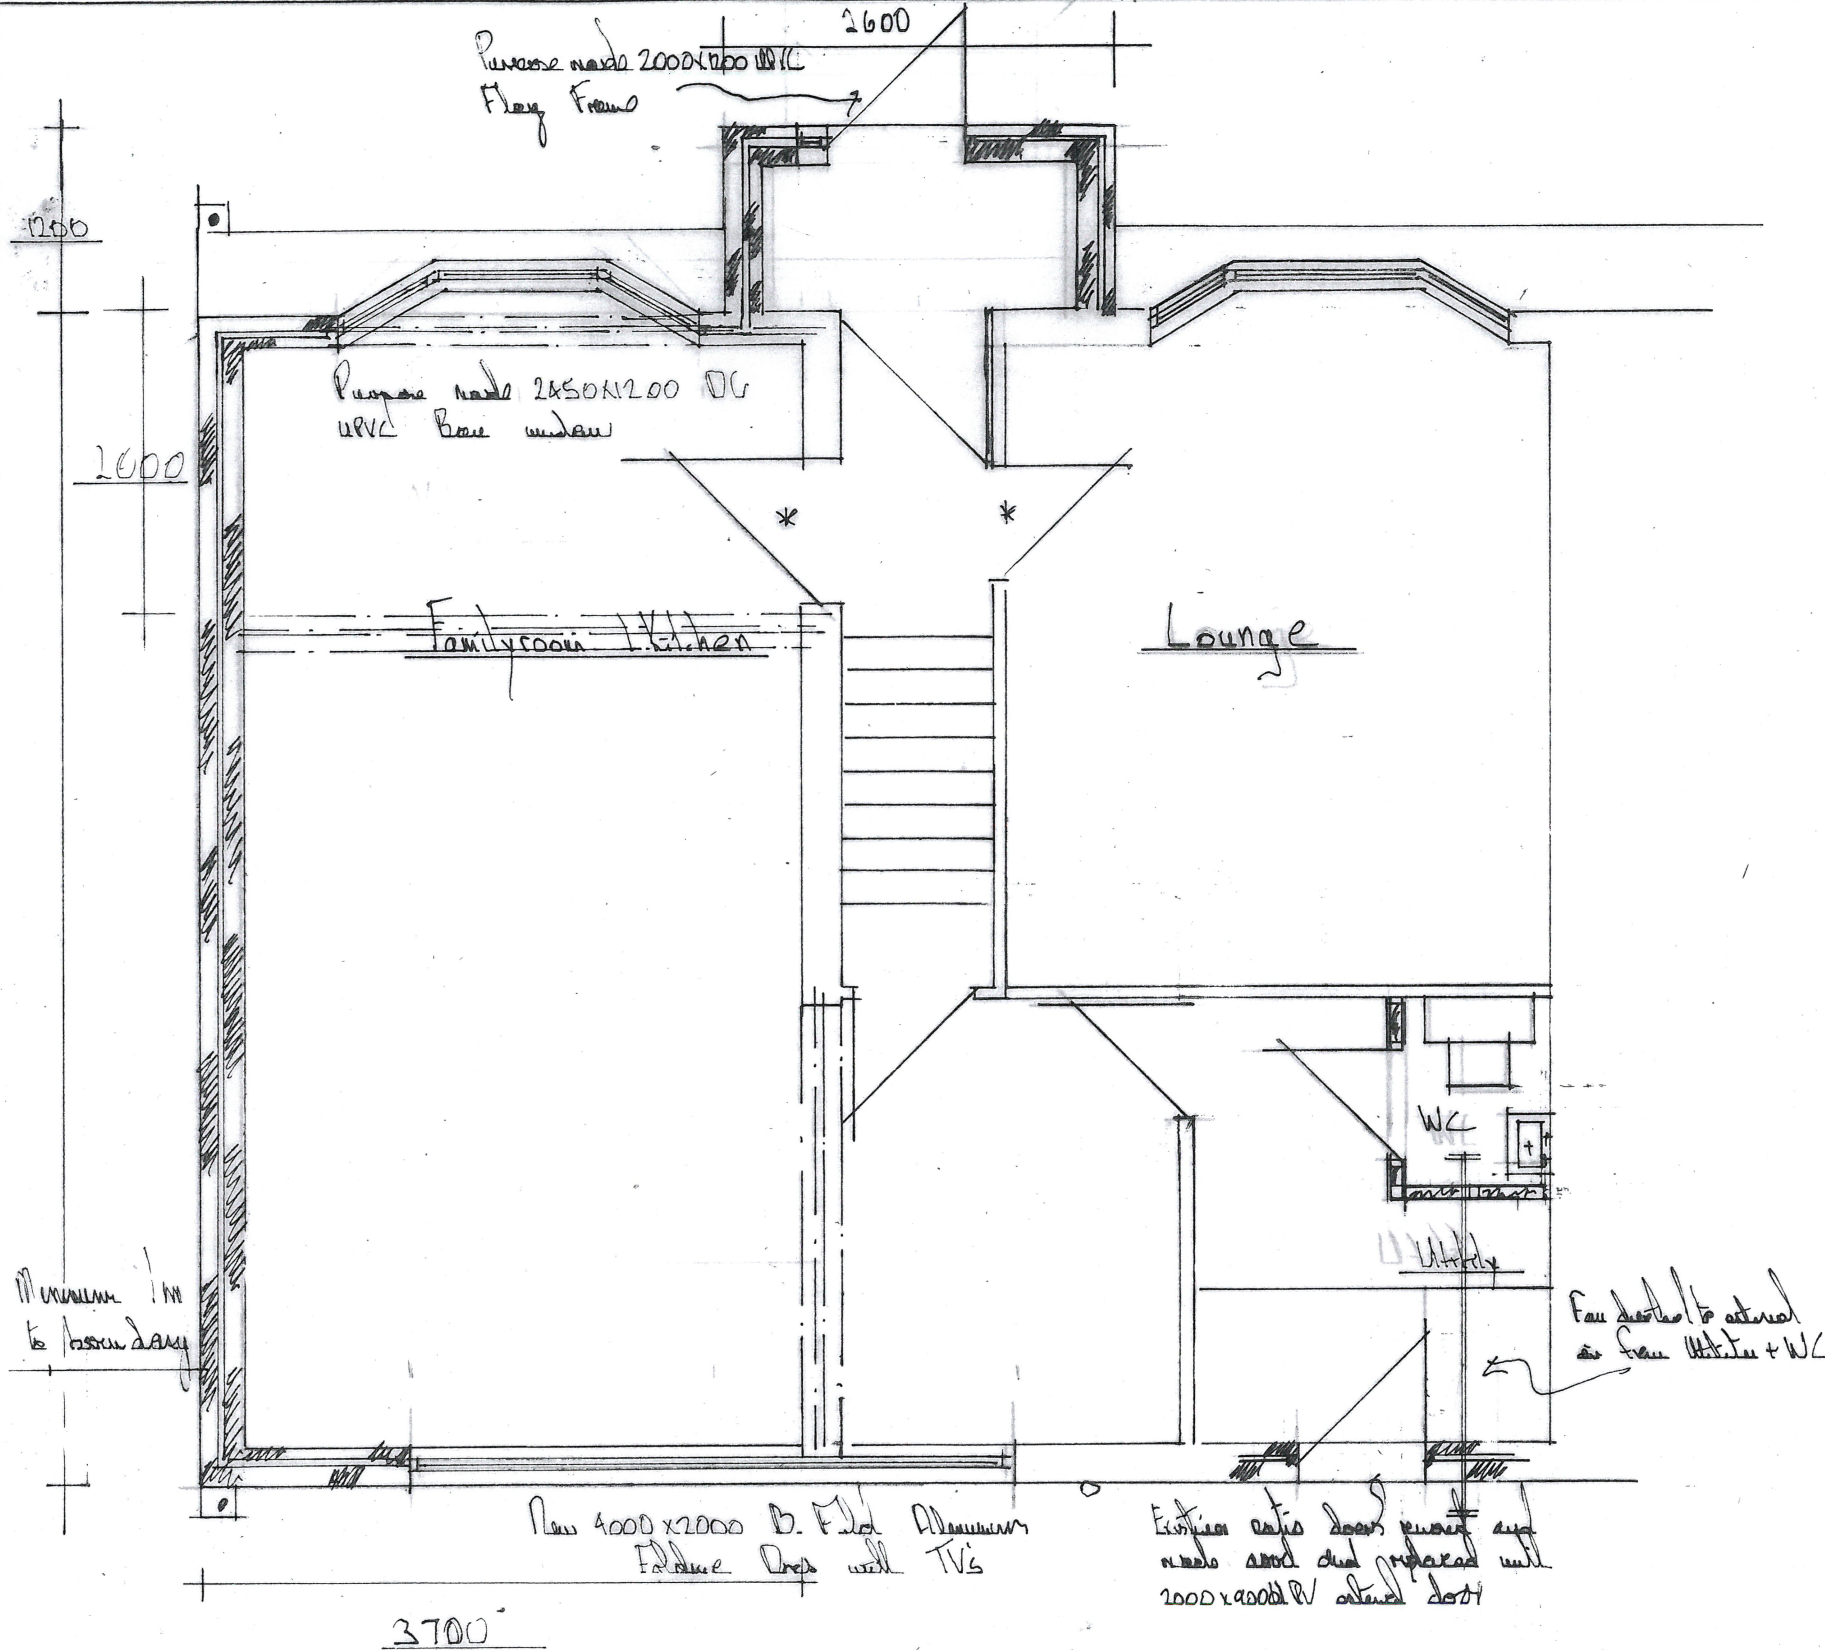

Proposed Ground Floor Layout

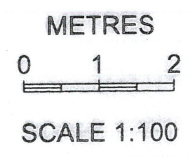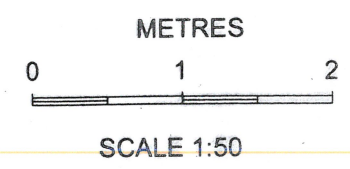

REV	DATE	AMENDMENTS	INT
Harry Jackson Surveyors Limited Unit 4A Farnworth Park Industrial Estate Wellington Street, Farnworth, Bolton BL4 7BY Tel: 01204 701740 Mobile: 07931 321879			
CLIENT	Mrs Louise Jackson		
ADDRESS	13 Moss House Hall Rd Heywood Rochdale BL9 7JJ		
PROJECT	Building Regs + Planning		
TITLE	Two Storey Side Extension Rear + Internal Alterations		
DRAWING NO.	BL97JJ/15	REV	
SCALE		DATE	20/6/22
DRAWN BY	HJ	SHEET SIZE	A3
CHECKED BY	JS	COPYRIGHT	©