


KEY:

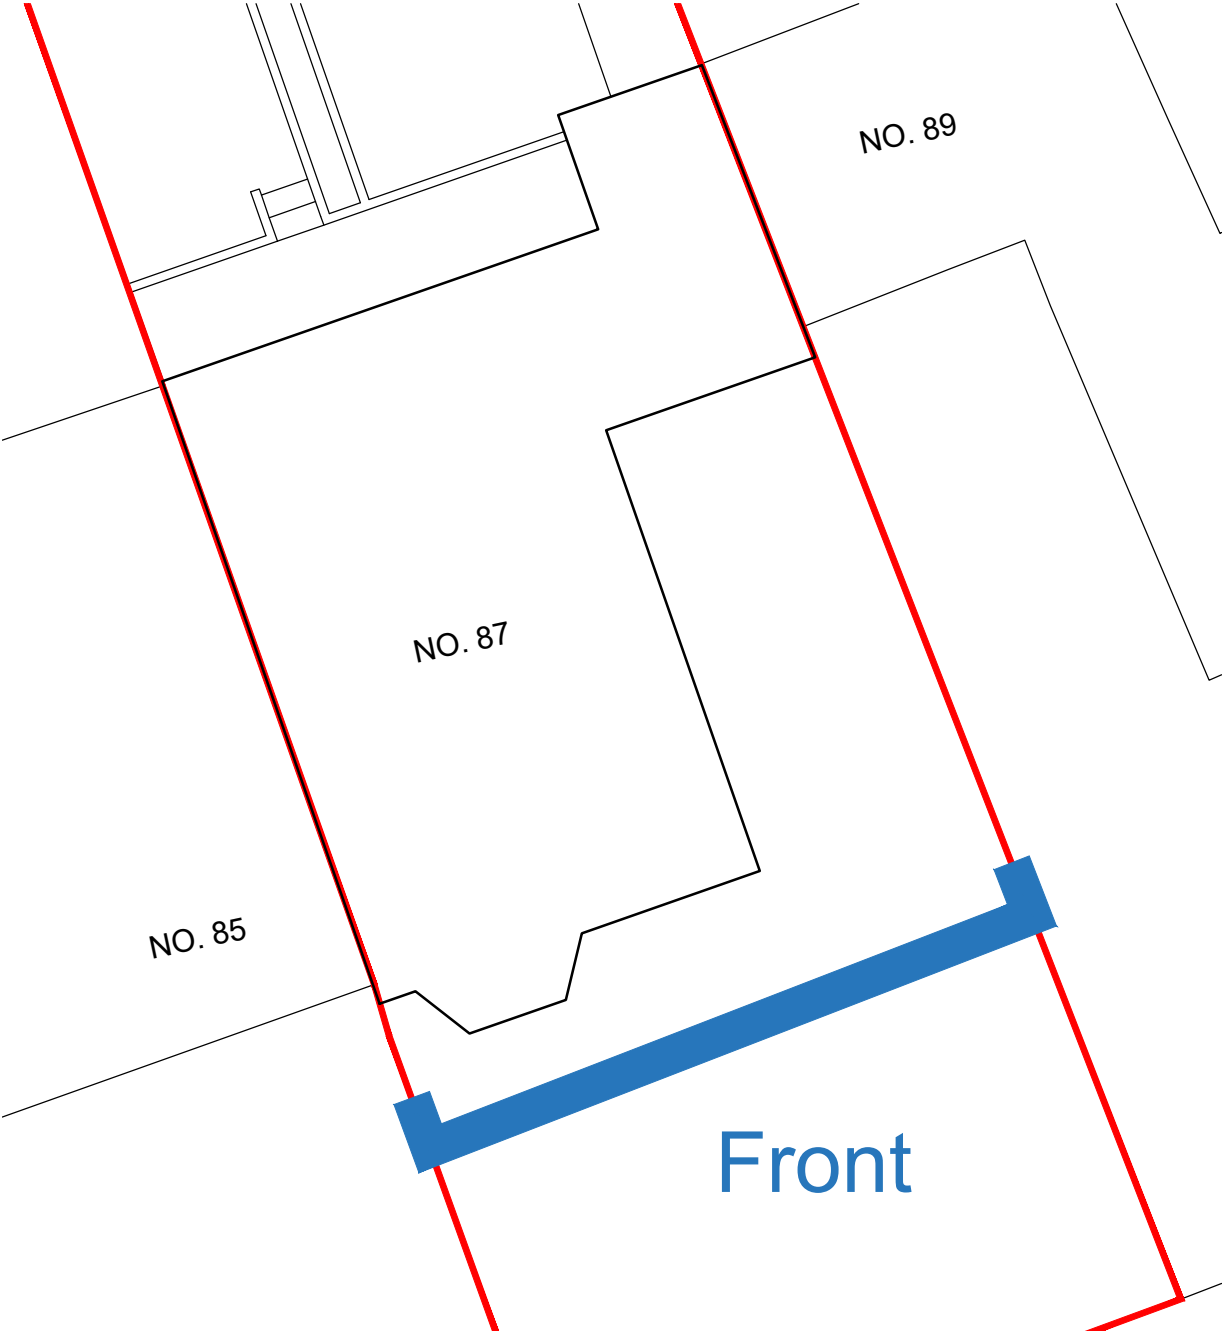

KEY:



Proposed Front Elevation

scale 1:50

- Existing
- Proposed
- 1 Interlocking vertical hung tiles to match existing roof tiles
- 2 White UPVC double glazed window/door assembly to match existing
- 3 Black UPVC fascia board to match existing



Proposed Rear Elevation

scale 1:50

|                                                                               |          |                                           |                                |         |          |                                                           |  |  |
|-------------------------------------------------------------------------------|----------|-------------------------------------------|--------------------------------|---------|----------|-----------------------------------------------------------|--|--|
| IMPORTANT NOTES: Do Not Scale from this Drawing. Use Figured Dimensions Only. |          |                                           | DRAWING STATUS: PLANNING       |         |          | FOOTPRINT DESIGN                                          |  |  |
| REVISION                                                                      | DATE     | DESCRIPTION                               | CLIENT:                        | SCALE:  | DATE:    | E: info@footprintdesign.net<br>W: www.footprintdesign.net |  |  |
| REV A                                                                         | 22.02.23 | Site plan and existing elevations amended | MR SAIF MAHMOOD                | 1:50@A1 | 13.12.22 |                                                           |  |  |
| REV B                                                                         | 13.07.23 | General amendment                         | PROJECT: 87 KINGSWAY, ROCHDALE |         |          |                                                           |  |  |
| REV C                                                                         | 25.09.23 | Material and attic floor plan amendment   |                                |         |          | DRAWING TITLE: PROPOSED ELEVATIONS                        |  |  |
|                                                                               |          |                                           |                                |         |          | DRAWING NO: A084_L(00)006                                 |  |  |