



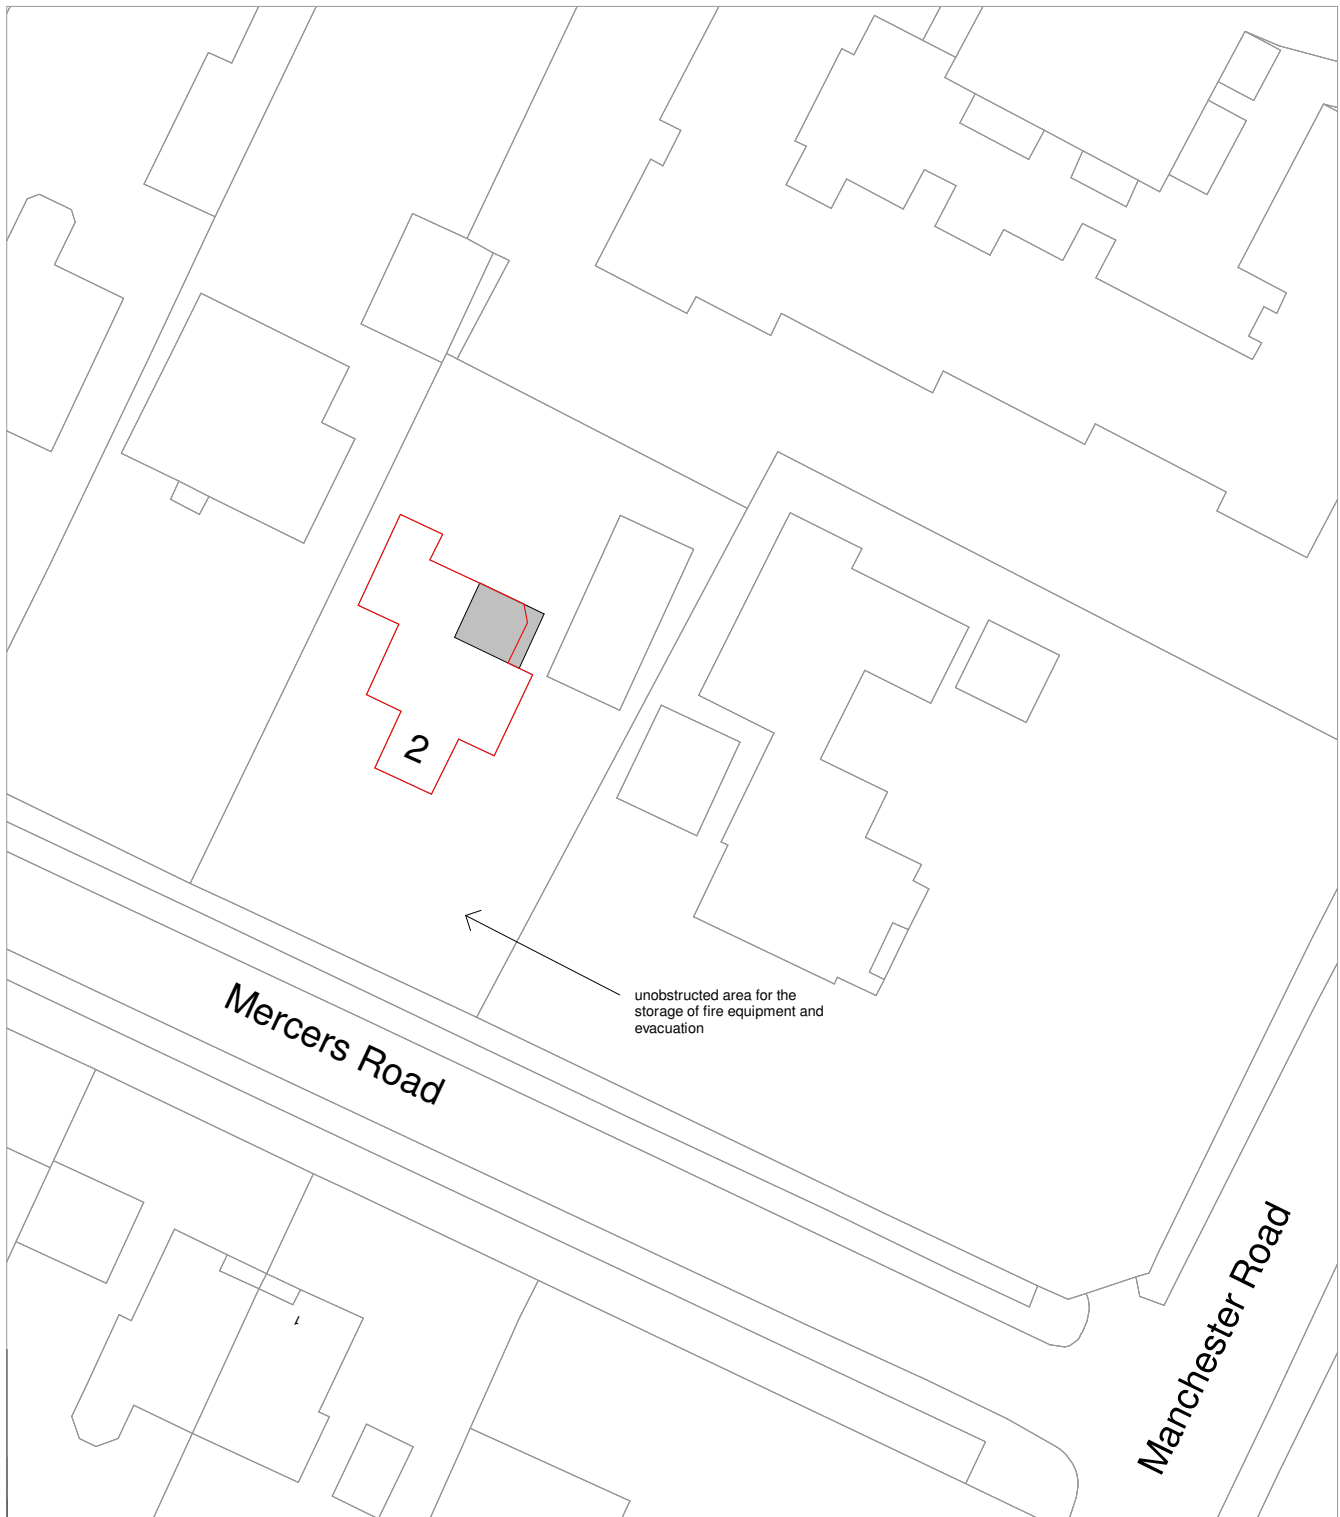


© Crown copyright and database rights 2020 OS 100042766

Development
Property boundary

Site Plan

1 : 500

 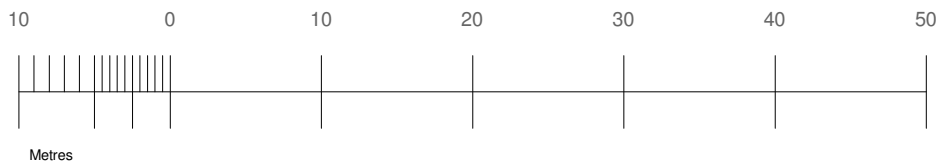

 EXTENSION PLANS Extension Plans. Ealing Cross, 85 Uxbridge Rd, London W5 5BW	Bryanston, 2 Mercers Road, Heywood, OL10 2NP		Abbie Richardson	
	PROJECT ADDRESS:		CLIENT: 07.07.2023 Date:	1:500 Scale (@ A4)
	DRAWING TITLE: SITE PLAN		Rev. Date	R00 Rev.
PROJECT: Rear extension as replacement for conservatory			Drawn by: BG Checked by: KL	DRAWING NUMBER: MR-R00-PR-101