



AS PROPOSED

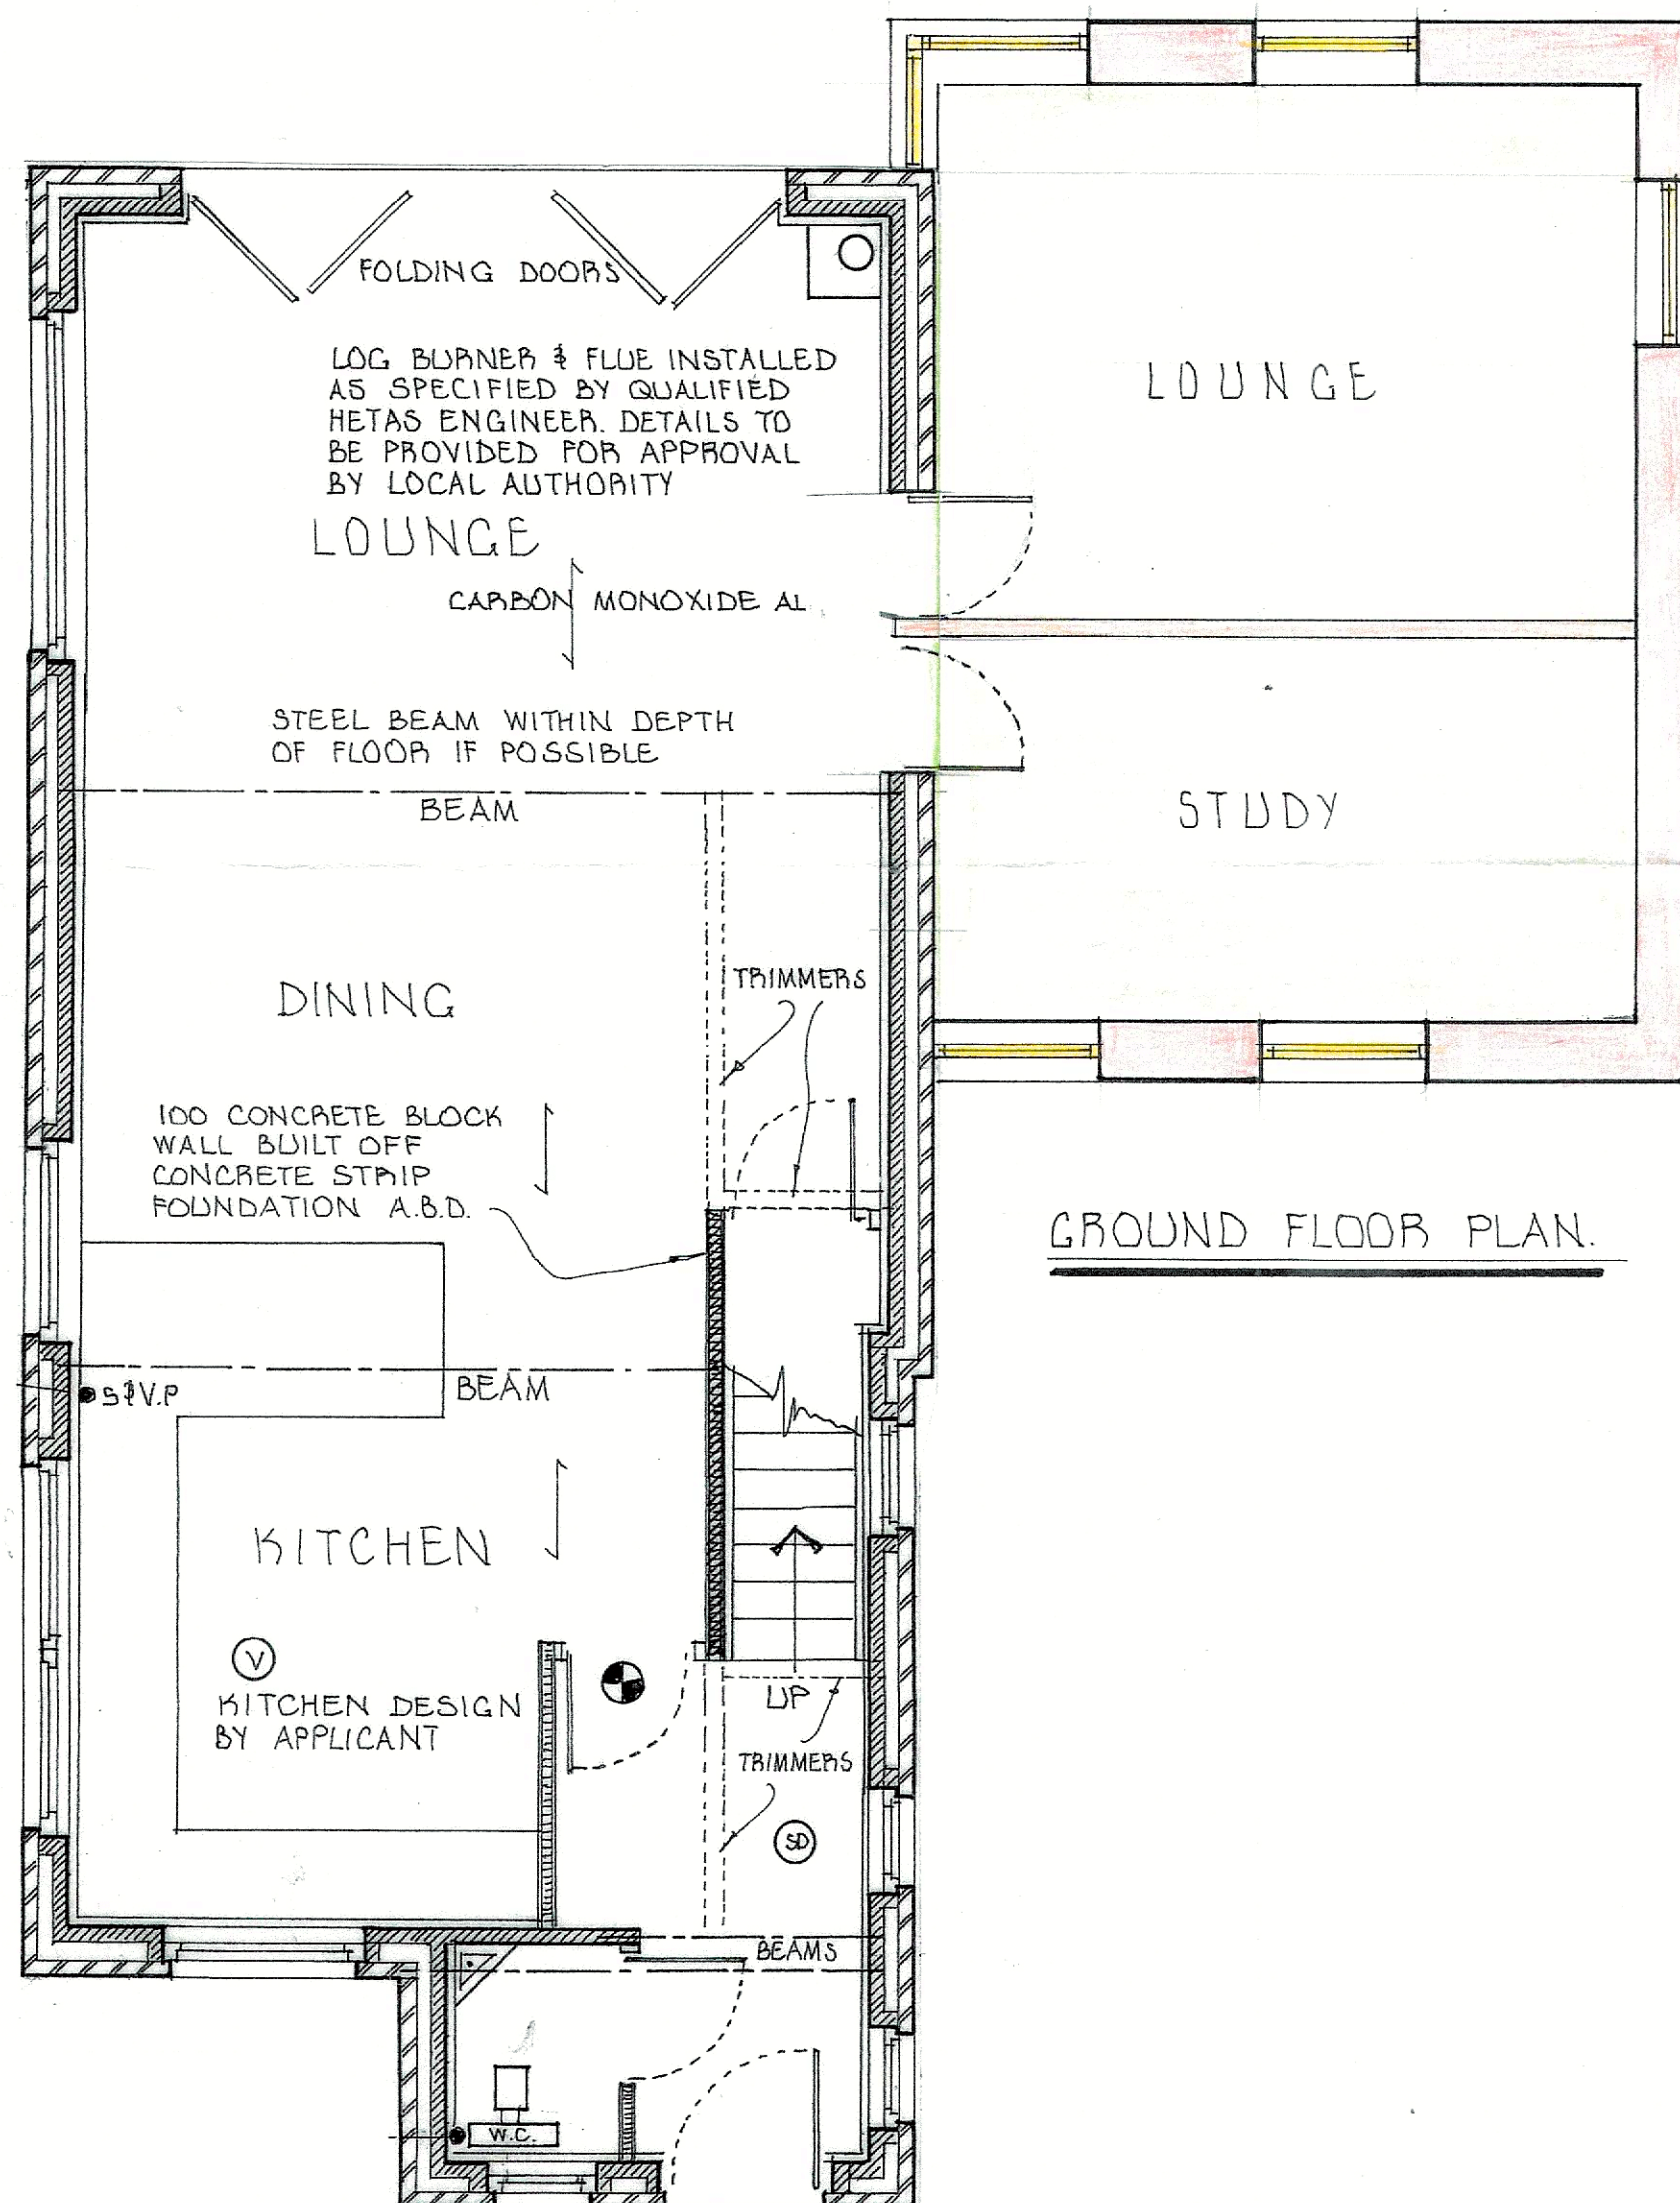

GROUND FLOOR PLAN.

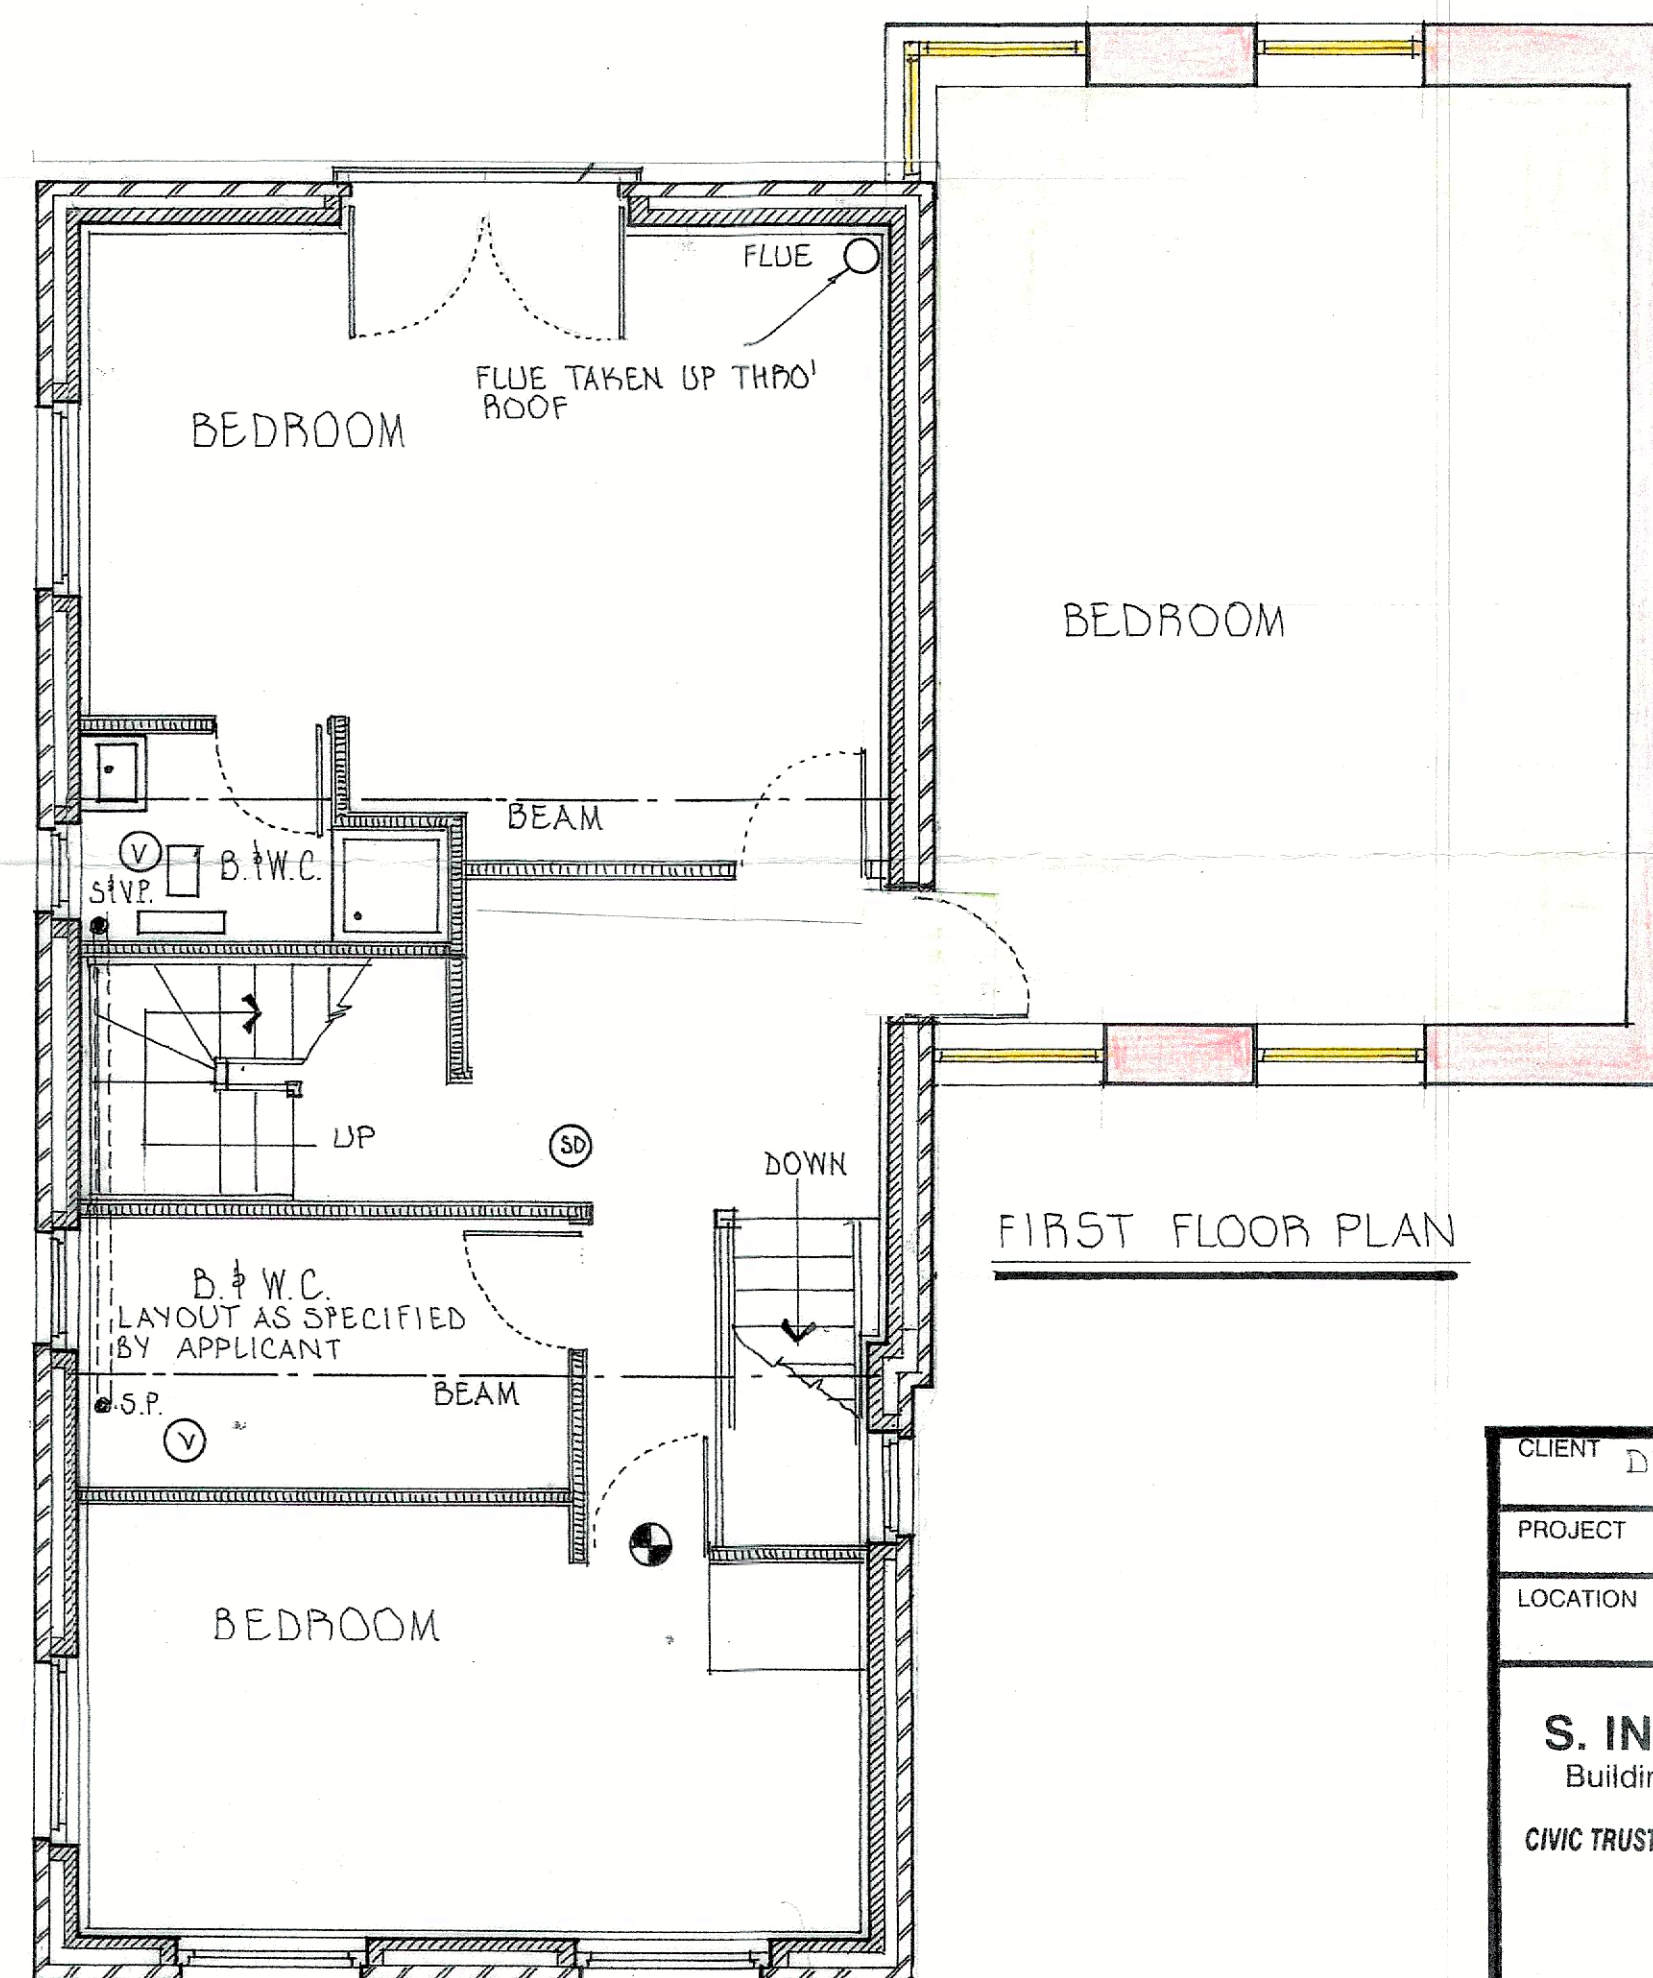

FIRST FLOOR PLAN

CLIENT	DEAN & REBECCA
PROJECT	DETACHED HOUSE
LOCATION	23, RHODES GREEN, MIDDLETON. M24 4SL
S. INGRAM & ASSOCIATES Building Surveyors & Design Consultants CIVIC TRUST AWARD 2002 - COMMENDATION FOR GOOD DESIGN	
DESIGN STUDIO HEIGHTS LANE HEIGHTS DELPH OLDHAM OL3 5TU Telephone: 0145 787 6500 Mobile: 07753 834 352	
SCALES:	1:50
DRAWN BY:	S. INGRAM A.B.Eng.M.R.S.H.
DATE:	JULY 2019 REV: MARCH '24
DRAWING No.	34 'A' B.R. 2.