





PROPOSED EAST FACING ELEVATION (REAR)

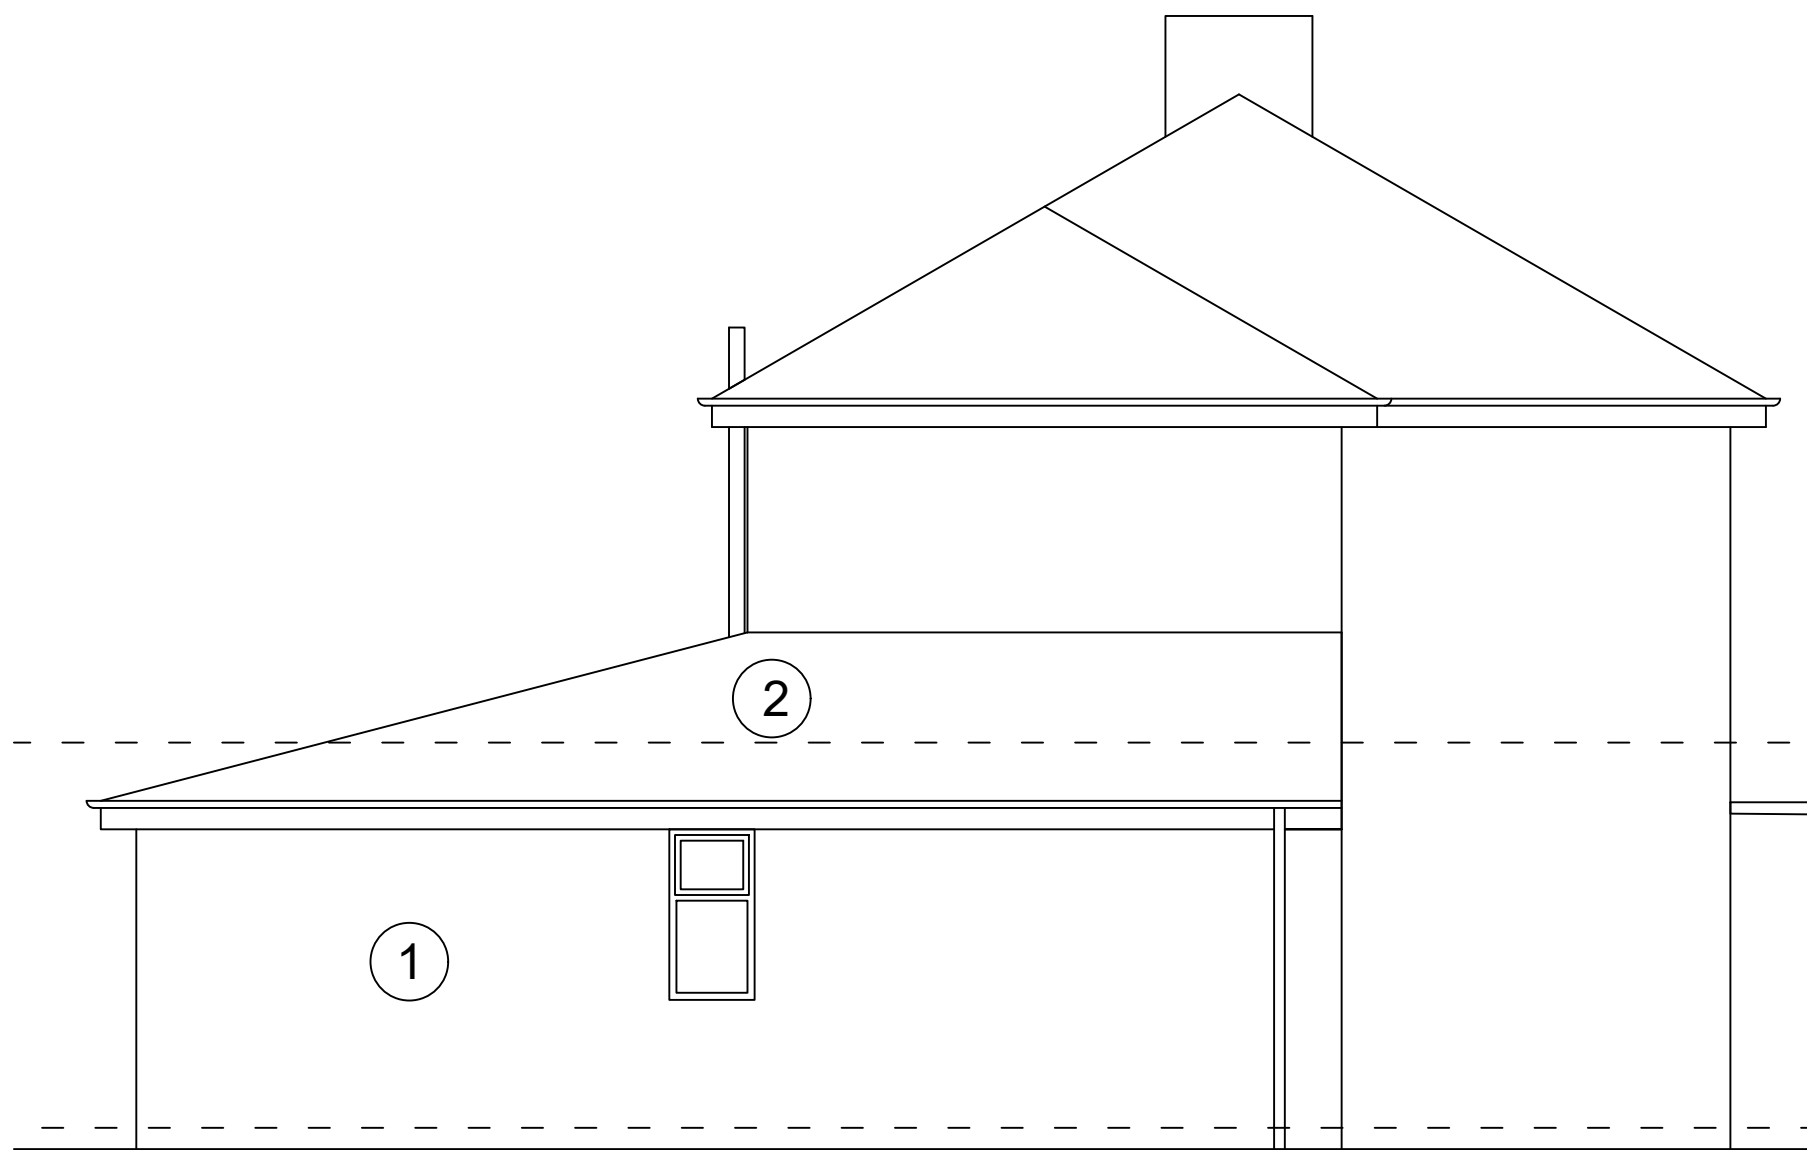


PROPOSED NORTH FACING ELEVATION (SIDE)




PROPOSED WEST FACING ELEVATION (FRONT)

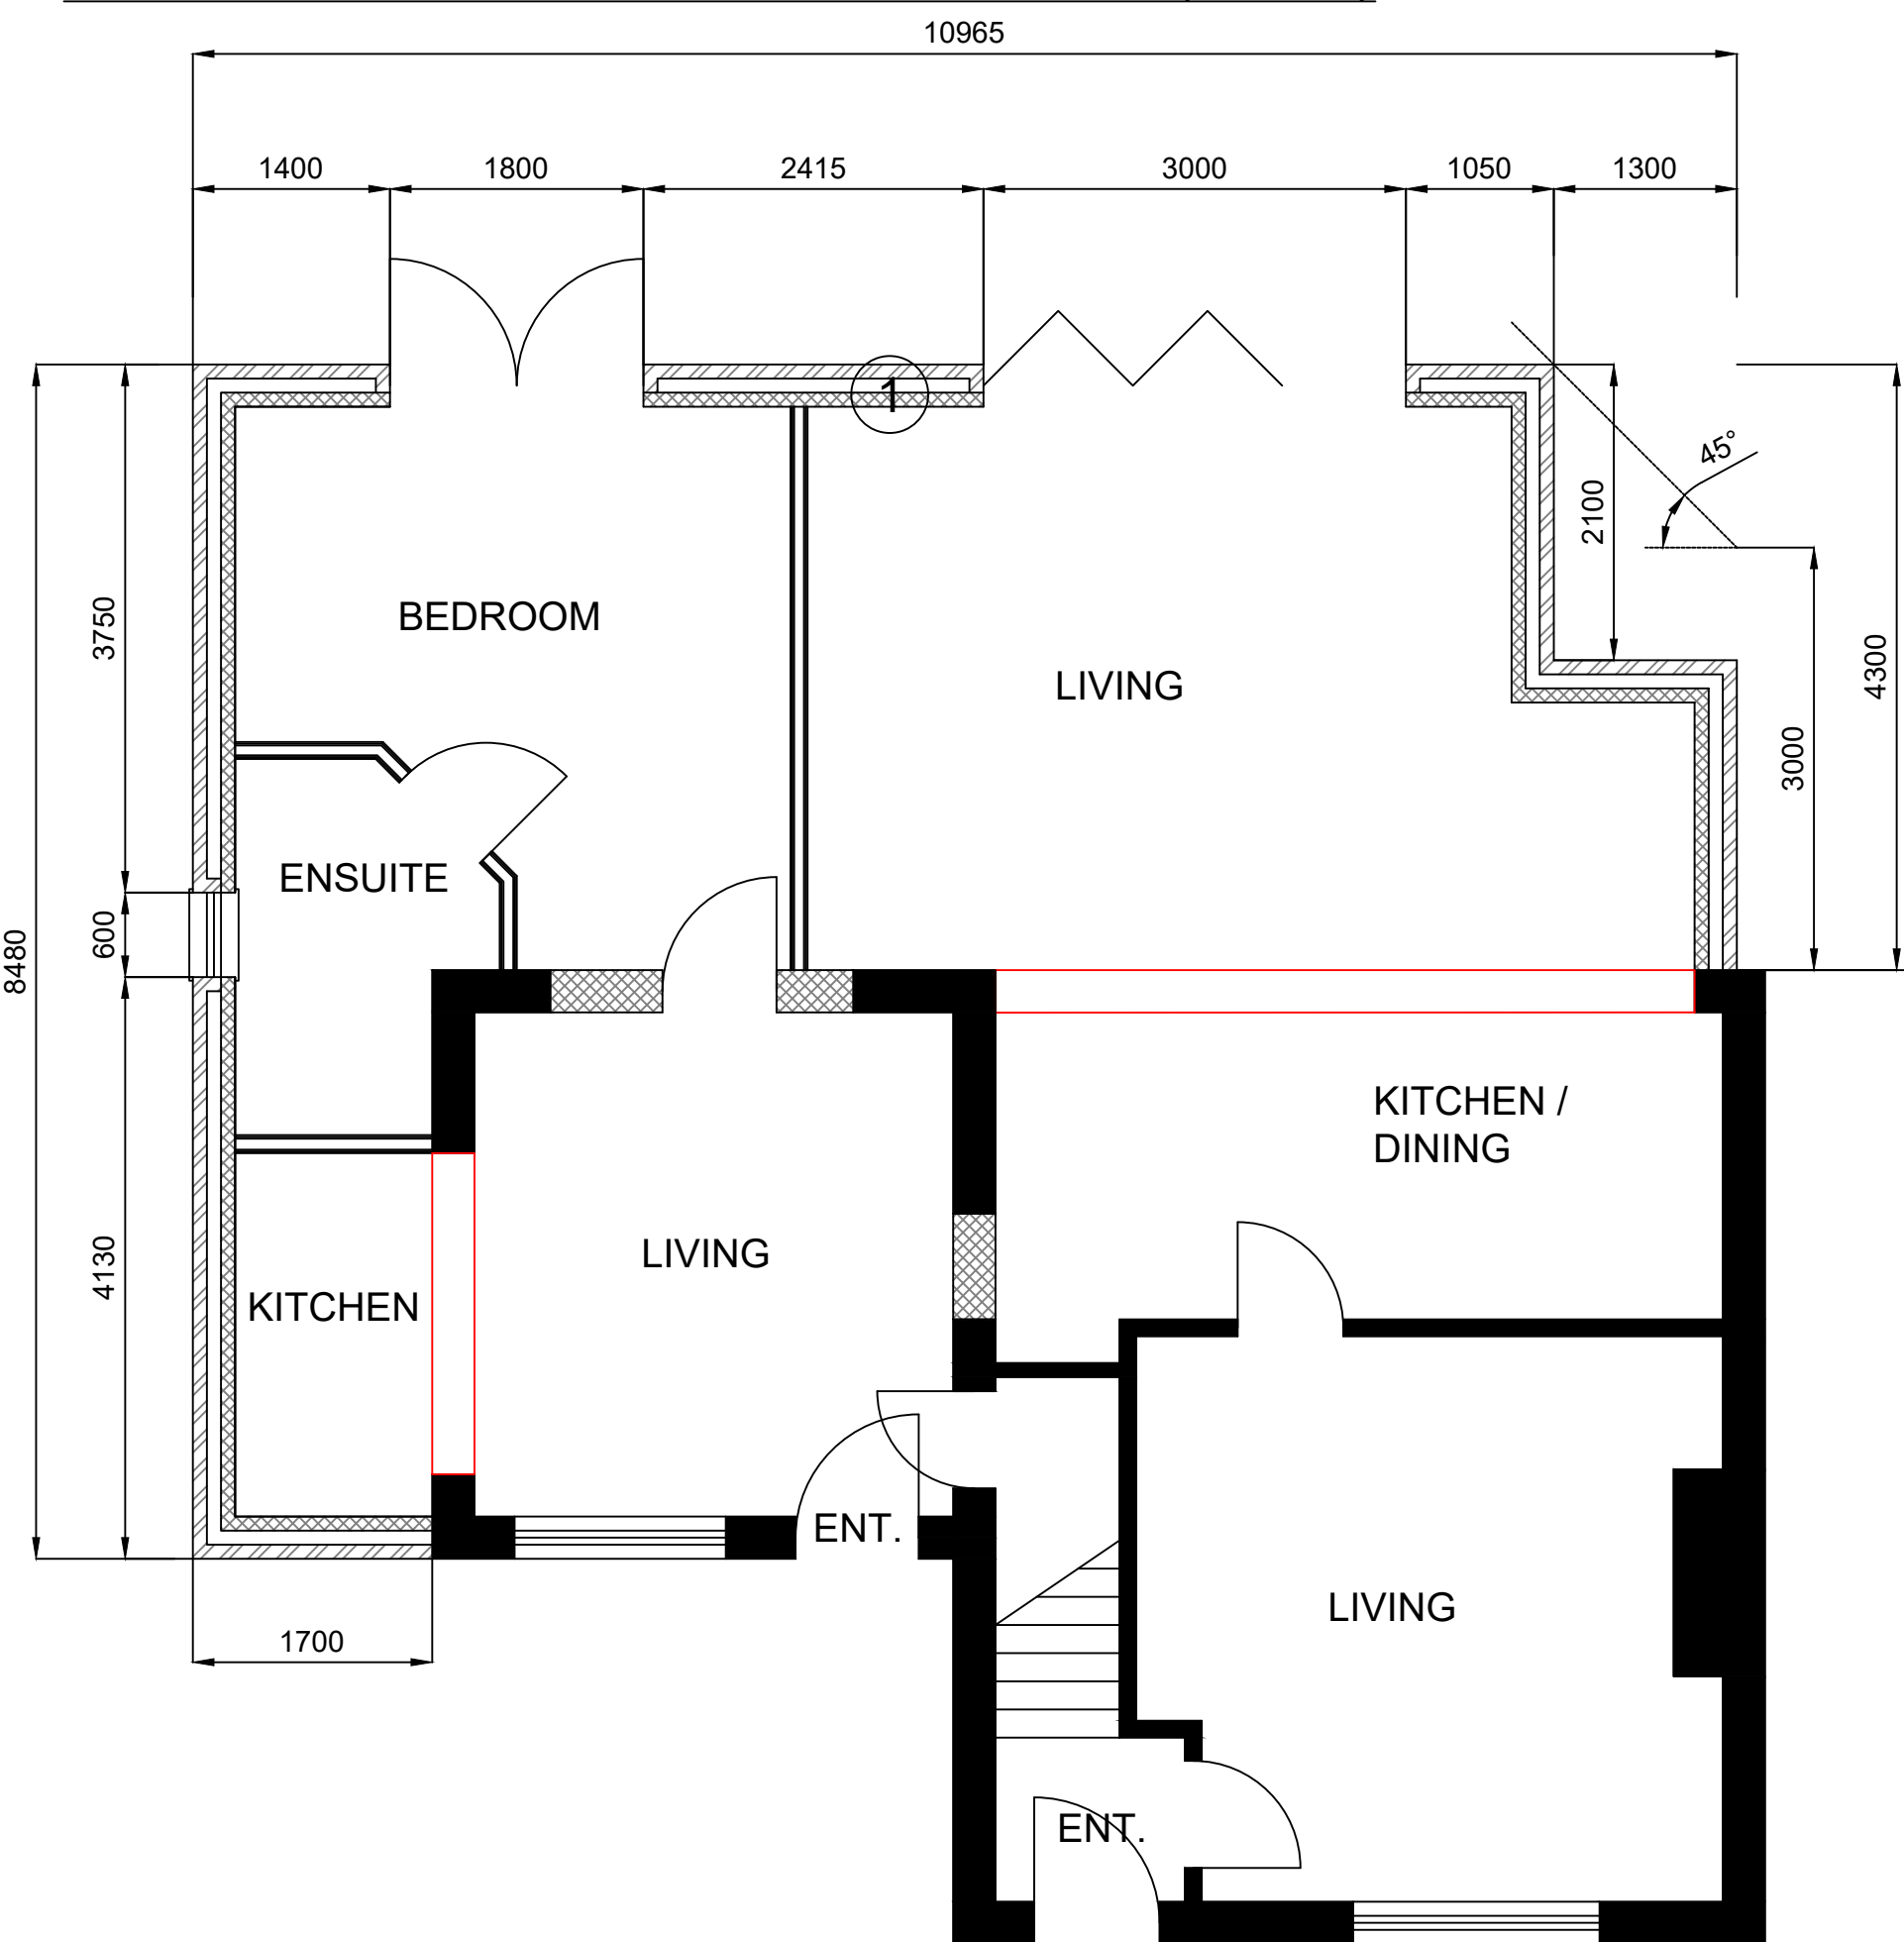


PROPOSED GROUND FLOOR PLAN

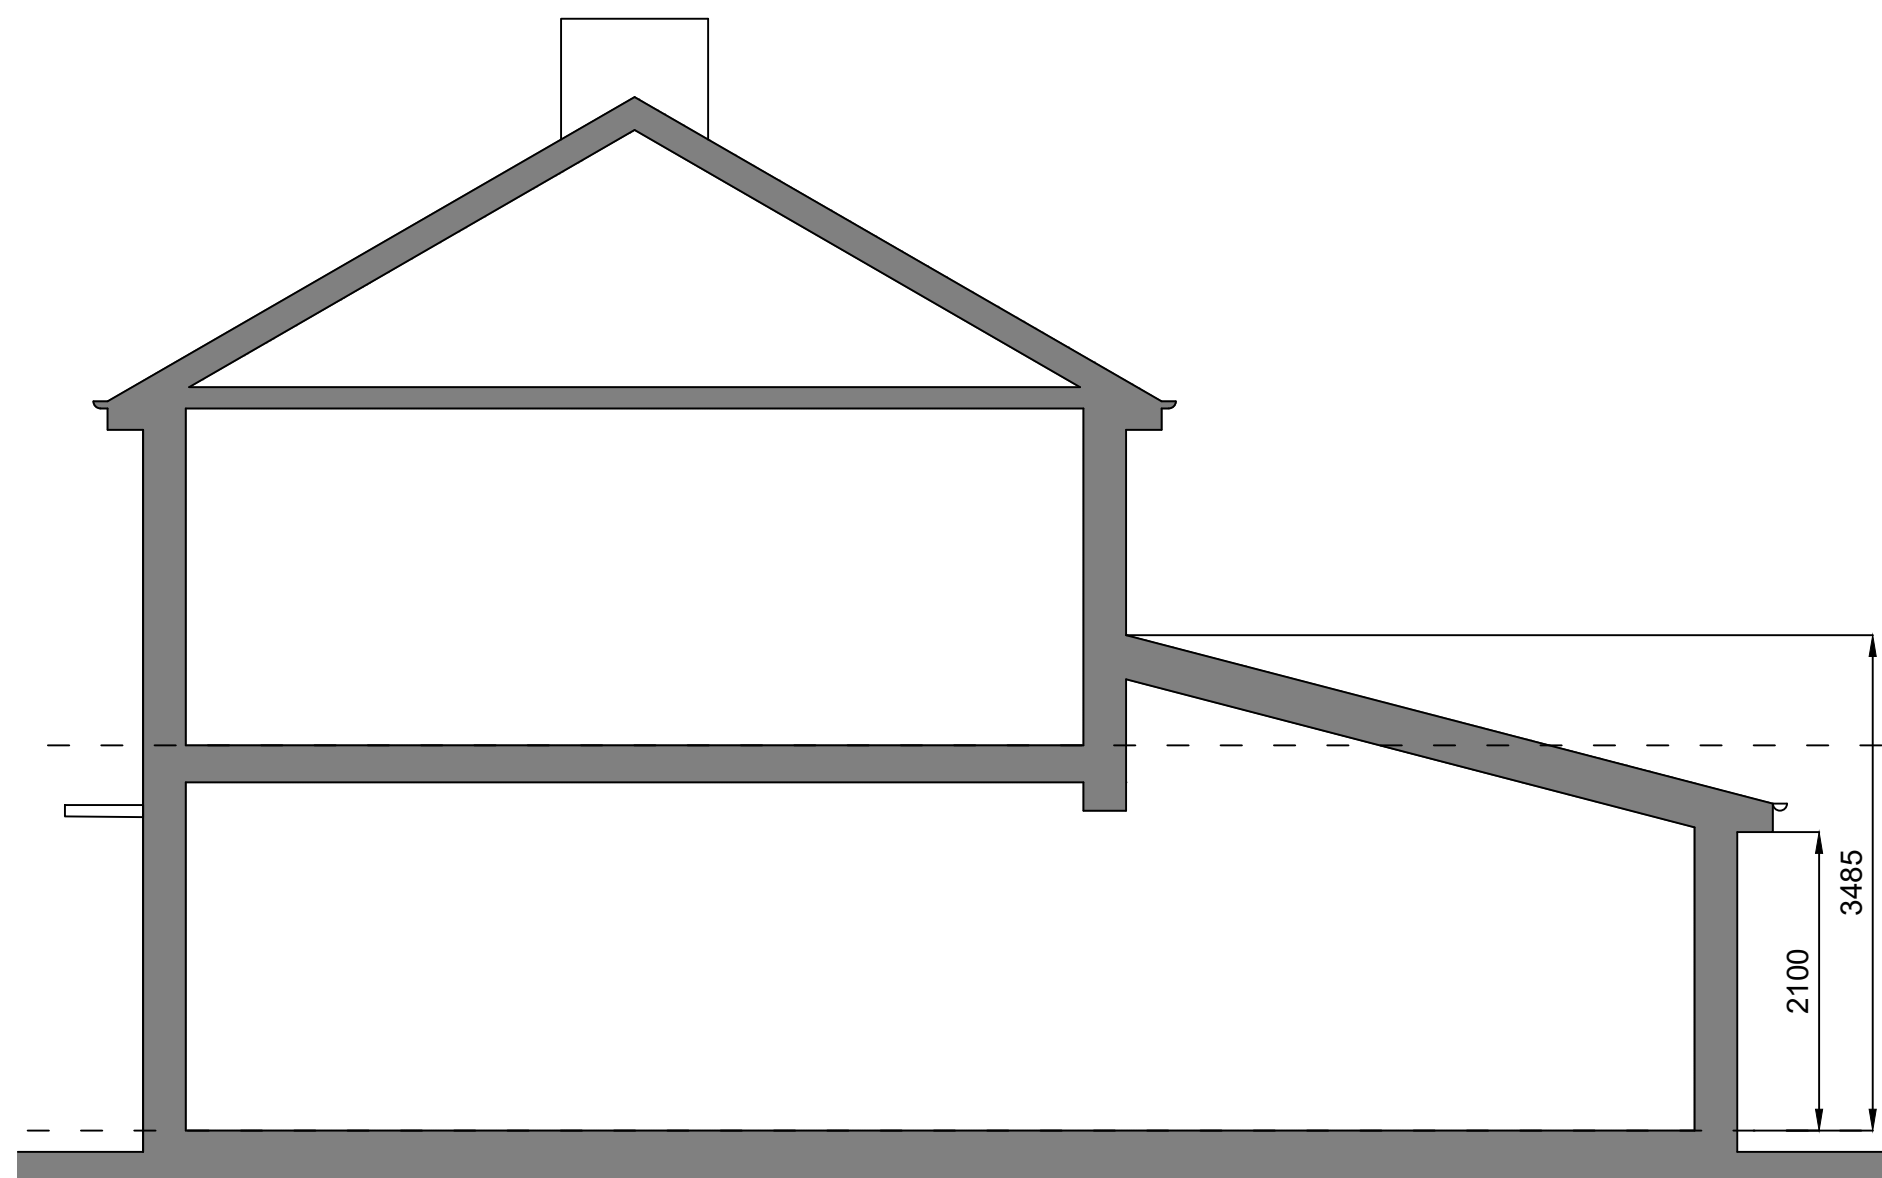

PROPOSED SECTION

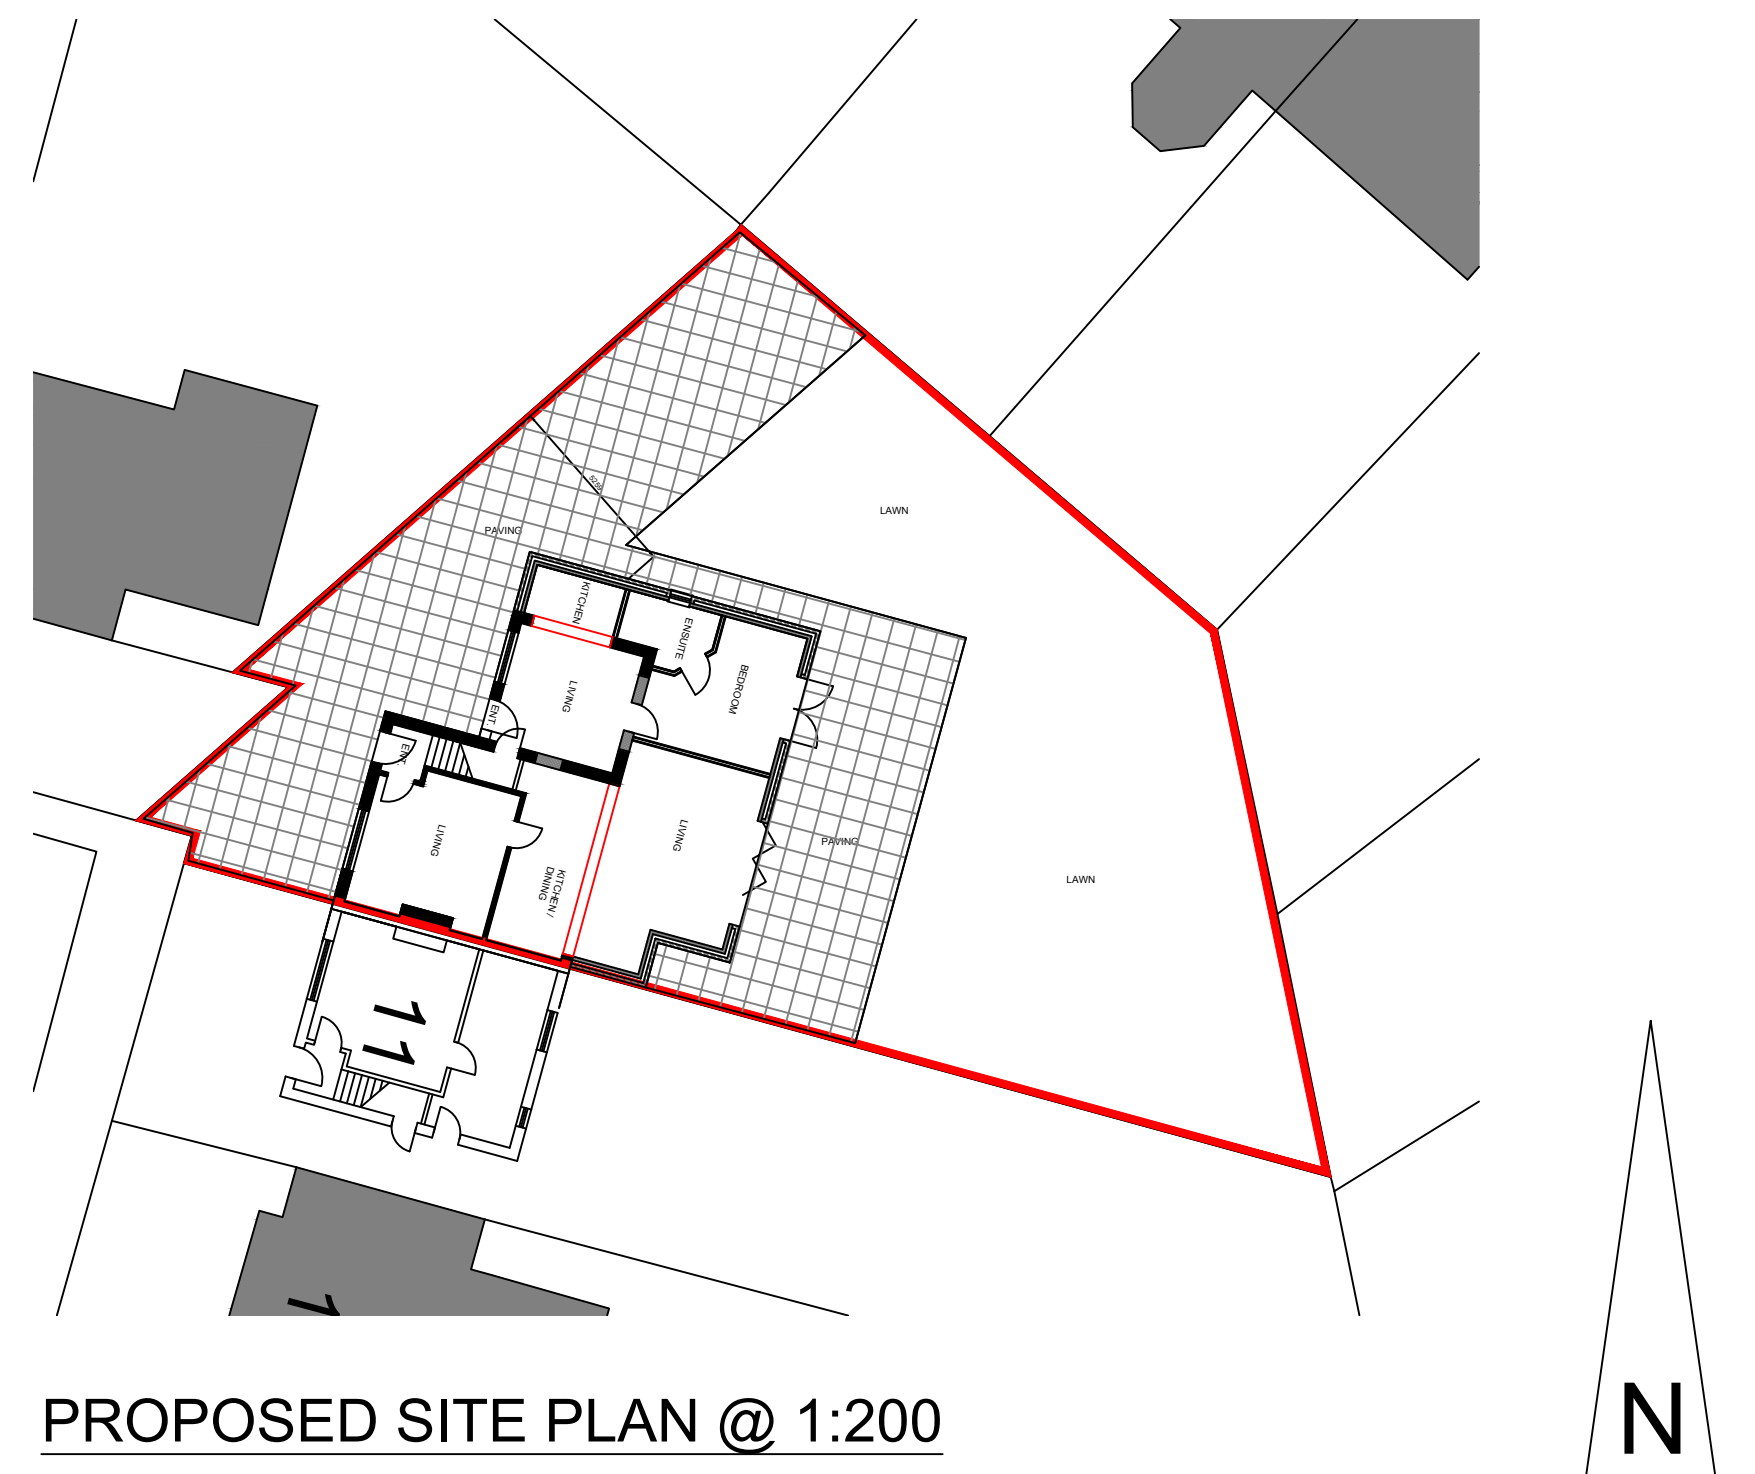

PROPOSED SITE PLAN @ 1:200

 

- 1 Red Facing Brick with Natural Mortar as existing
- 2 Grey concrete roof tiles smooth finish as existing

REV	DESCRIPTION	DATE	TITLE:	DRG No:	STATUS:	REV:
A	REAR EXTENSION AMENDED TO ALIGN WITH LPA GUIDANCE	27.03.23	PROPOSED PLAN, ELEVATIONS & SECTION	2022_002_03	PLANNING	A
			PROJECT:	SCALE:	DRN BY:	DATE:
			REAR EXTENSION, HOLBECK AVENUE	1:50 & 1:200 @ A1	ISH	10.12.22