



09/03/2023 12:40:41 P:\0000\110001\1200-11299\11254\1-Sheets\11254-P-202 PR OF PLAN-Scheme 2.dgn Unit H, Sandbrook Park carmen.flood

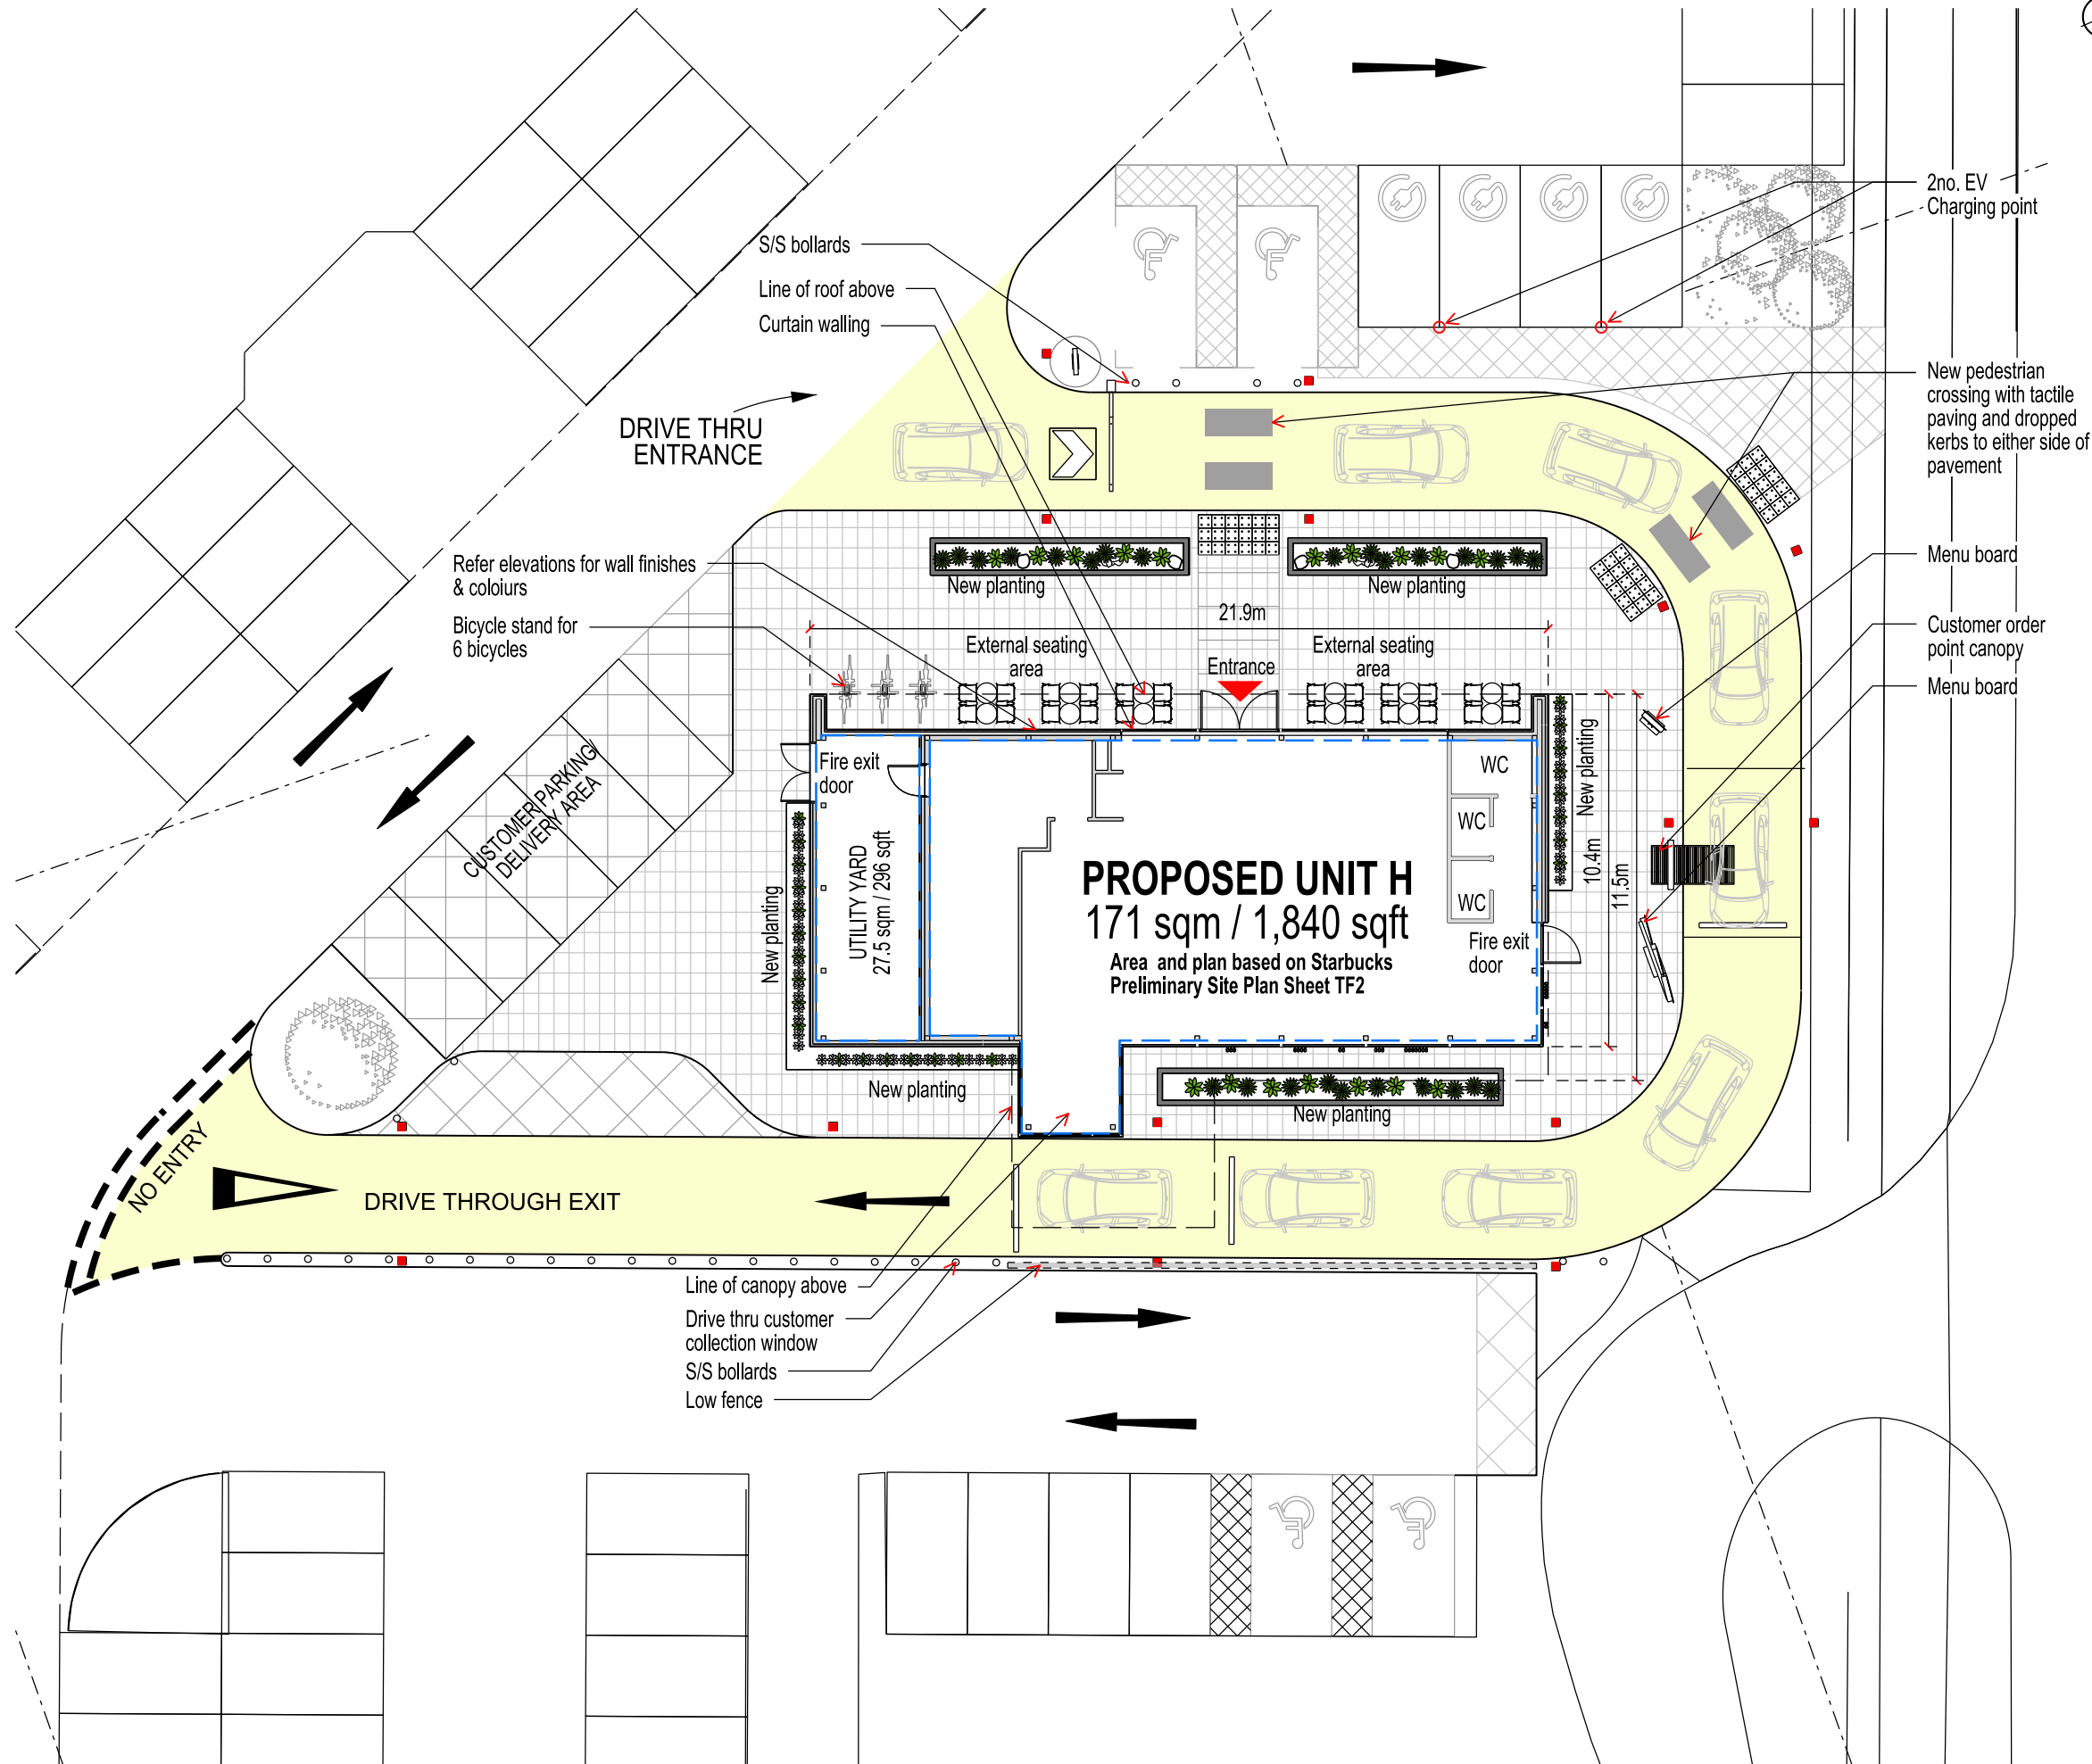

THIS DRAWING IS PROTECTED BY COPYRIGHT AND MUST NOT BE COPIED OR REPRODUCED WITHOUT THE WRITTEN CONSENT OF R G PARTNERSHIP LIMITED.

 

- Marshalls grass conservation charcoal skimmed 450x600mm paving with concrete finish kerb
- Dashed line denotes area GIA calculation

D	09.03.23	DRAWING SCALE AMENDED	CF
C	17.08.22	KERB LINE TO DELIVERY BAY REVISED	CF
B	02.08.22	FIRE EXIT DOOR REVISED	JT
A	13.07.22	PLANNING ISSUE	CF
REV.	DATE	NOTES	INIT.

CLIENT / PROJECT
AIG HOLDINGS LTD
SANDBROOK PARK, ROCHDALE
OL11 1RY
DRAWING TITLE
UNIT H
PROPOSED GROUND FLOOR PLAN
SCHEME 2
STATUS
PLANNING

DATE		DRAWN		SCALE @ A3	
06.07.2022		CF		1:200	
PROJECT NUMBER	UNIT / BLOCK	CI / SFB CODE	TYPE & NUMBER	REVISION LETTER	
DRAWING NO.					
11254		P		202	
D					
Site Location Plans		L	GA Plans	P	Elevations
Sections		S	Details	D	Prefix: Colour
					C

THE RATCLIFFE GROVES PARTNERSHIP
LONDON
19 BEDFORD ROW
LONDON WC1R 4EB
T. 020 7600 6666 E. london@rgp.uk.com
www.rgp.uk.com

MANCHESTER
105 MANCHESTER ROAD
BURY LANCASHIRE BL9 0TD
T. 0161 797 6000 E. manchester@rgp.uk.com

