



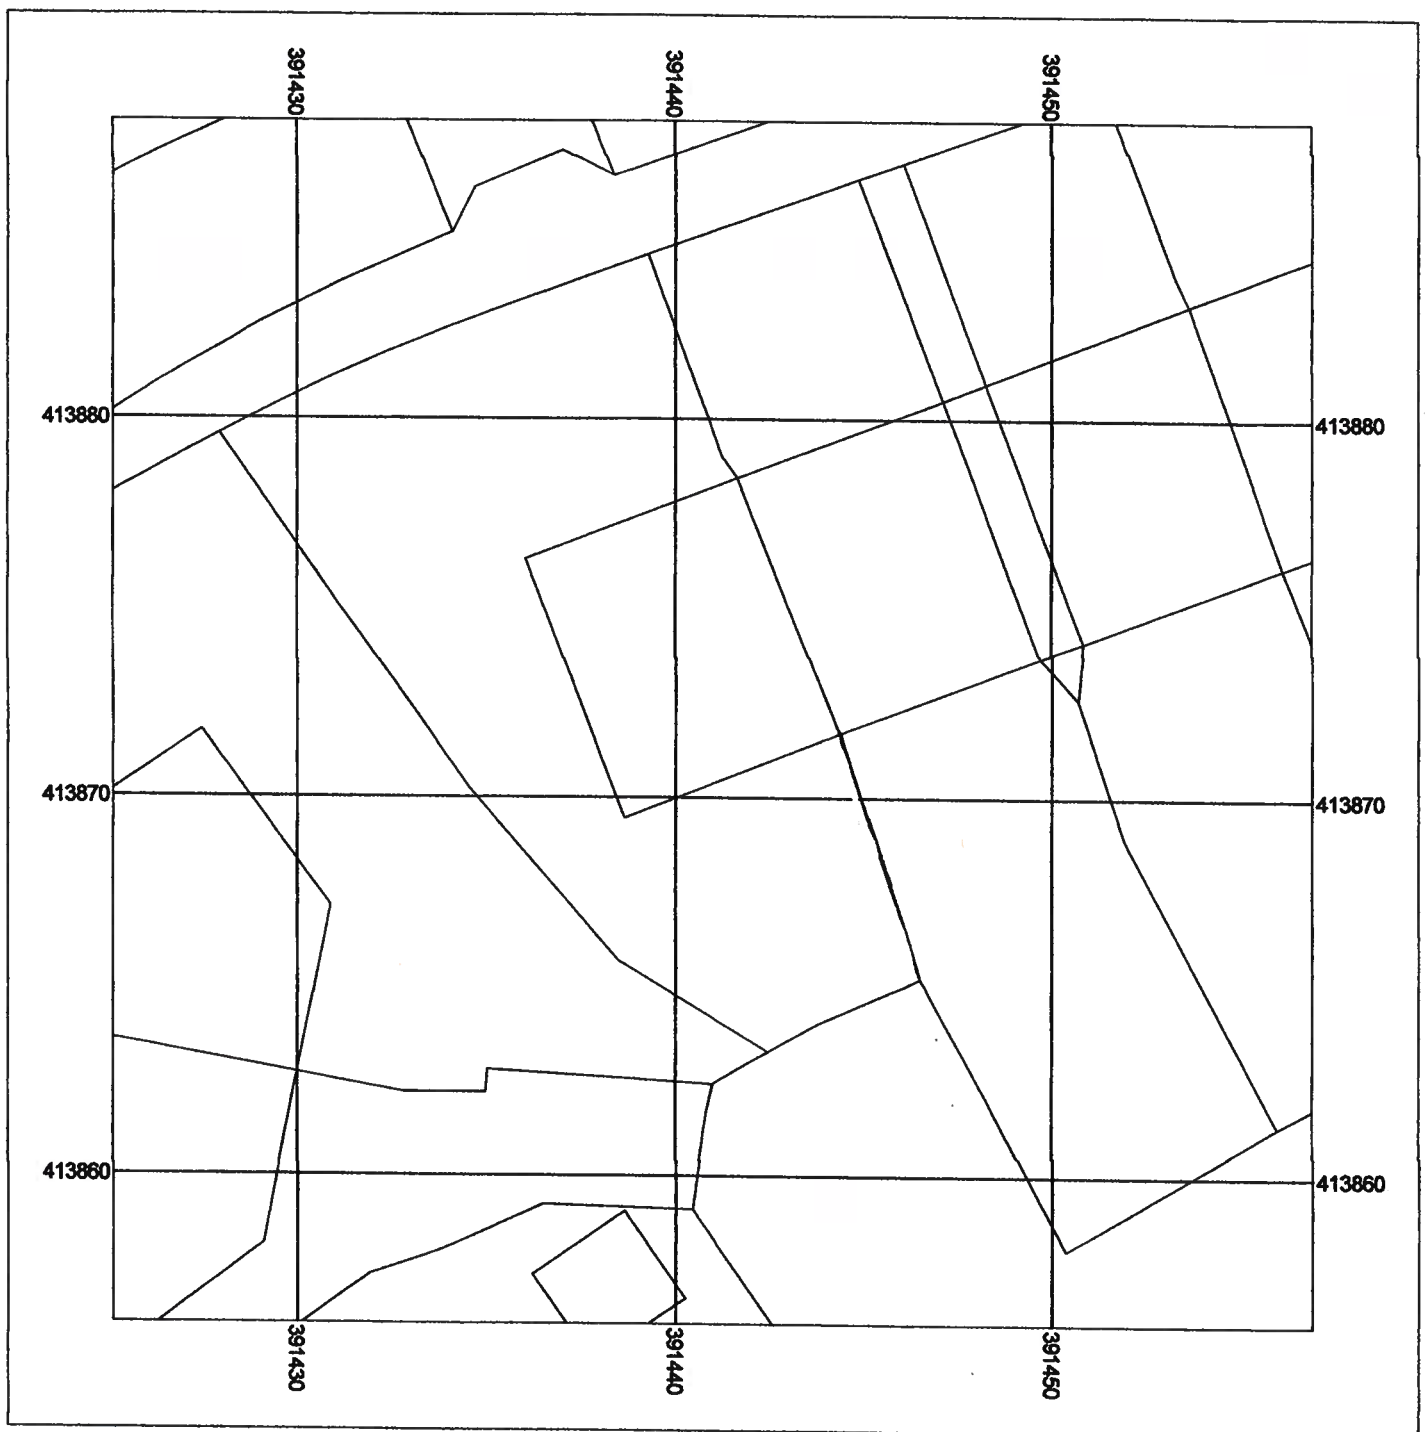

EXISTING SITE PLAN

Supplied by: Entwistle Thorpe
License number: 100031961
Produced: 01/09/2020
Serial number: 2261898

Plot centre co-ordinates: 391441,413872
Download file: 151 Bellshill Crescent.zip
Project name: OL16 2TU

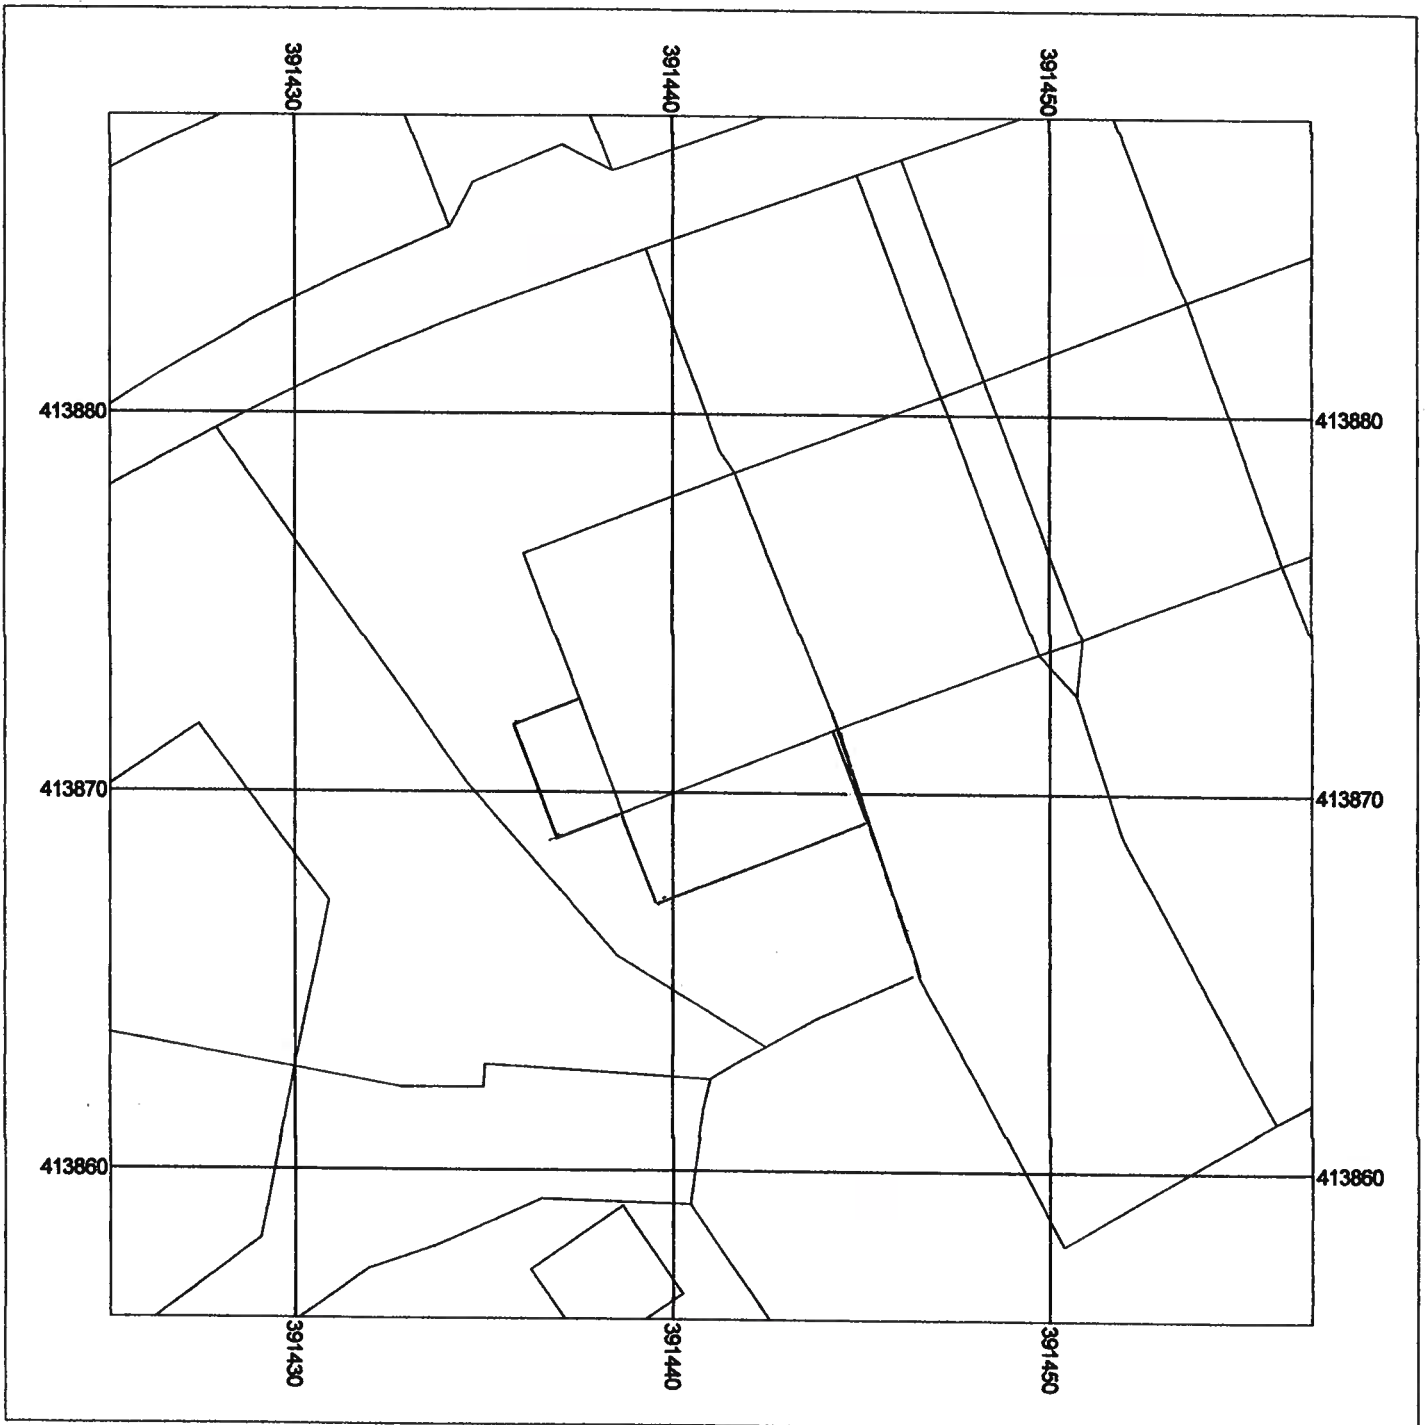

Metres
0 1 2 4 6 8 10
Scale: 1:200



PROPOSED SITE PLAN

Supplied by: Entwistle Thorpe
License number: 100031961
Produced: 01/09/2020
Serial number: 2261898

Plot centre co-ordinates: 391441.413872
Download file: 151 Belishill Crescent.zip
Project name: OL16 2TU