



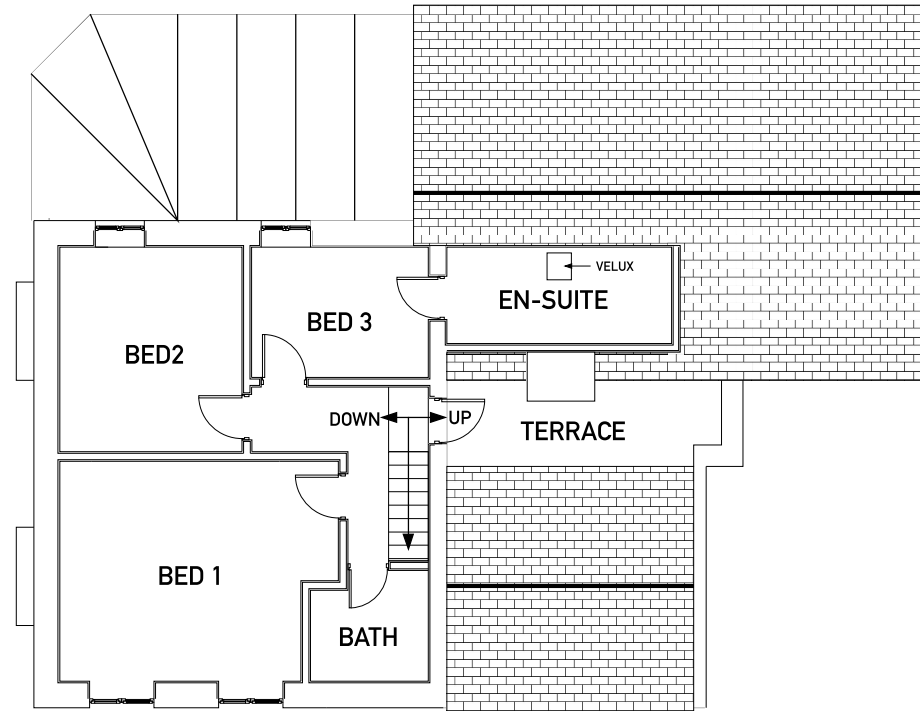

EXISTING 1ST FLOOR PLAN

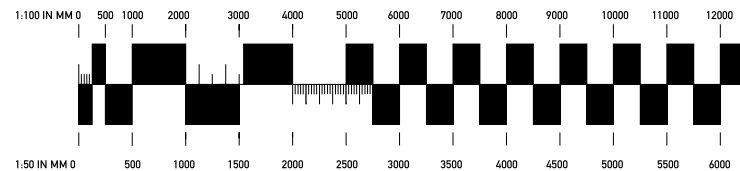

 SOLUTIONS Elevating Life Through Great Design		ANY ALTERATION OR DEVIATION MUST BE CONFIRMED WITH THE ARCHITECT/ENGINEER/LPA/LABC. PRIOR TO ANY WORKS BEING CARRIED OUT, IT IS THE CONTRACTORS SOLE RESPONSIBILITY TO CONFIRM ALL SITE MEASUREMENTS PRIOR TO ANY ORDERING OR COMMENCEMENT AS NO RESPONSIBILITY IS ACCEPTED OR IMPLIED BY THE ARCHITECT/ENGINEER ETC. THE DRAWINGS AND INFORMATION HEREIN IS AND REMAINS SOLELY THE PROPERTY OF THE ARCHITECT. ANY UNAUTHORISED USE/COPYING/SHARING/PUBLICATION/SUBMISSION ETC WILL NOT BE PERMITTED UNDER COPYRIGHT LAW/INTELLECTUAL PROPERTY. THIS USE ALSO EXTENDS TO THAT OF THE LPA/LABC AND CHECKS MUST BE MADE TO SATISFY THE SOURCE OF THE DOCUMENT PRIOR TO USE.	
		PROJECT/JOB/DWG NO/ MO/02/01/EX	
CLIENT MR M OMAR		SCALE 1:100	
PROJECT THE OLD POLICE STATION, 77 MELLOR ST. ROCHDALE			

Archtech Design Solutions
 Steve Jackson Dip con Dip arch
 14 Maitland Place, Rossendale, Lancs BB4 6AT.....
 TEL 07792183353
 archtech-design@icloud.com
 Archtech-design.co.uk