


Concertina doors to be replaced and to be kept shut when close control unit is in use.

Double dashed line shown for proposed exhibition board locations/ extents in gallery 2, 3 and 4 to highlight board position and 'shelf' below, positioned closer to the wall than the current boards.

New partition wall proposed in front of goods lift. Goods lift doors to be cleaned, made good and exposed to space.

Gallery 2 partition wall to be moved back to original position and skylight above to be exposed.

Exhibition boards to gallery 01 to be replaced. Structural support system and exhibition board projection into space to be retained as existing. Gallery 01 heating system to be upgraded, existing detail to be maintained with exposed heating system, covered by shadow gap detail/ board projection.

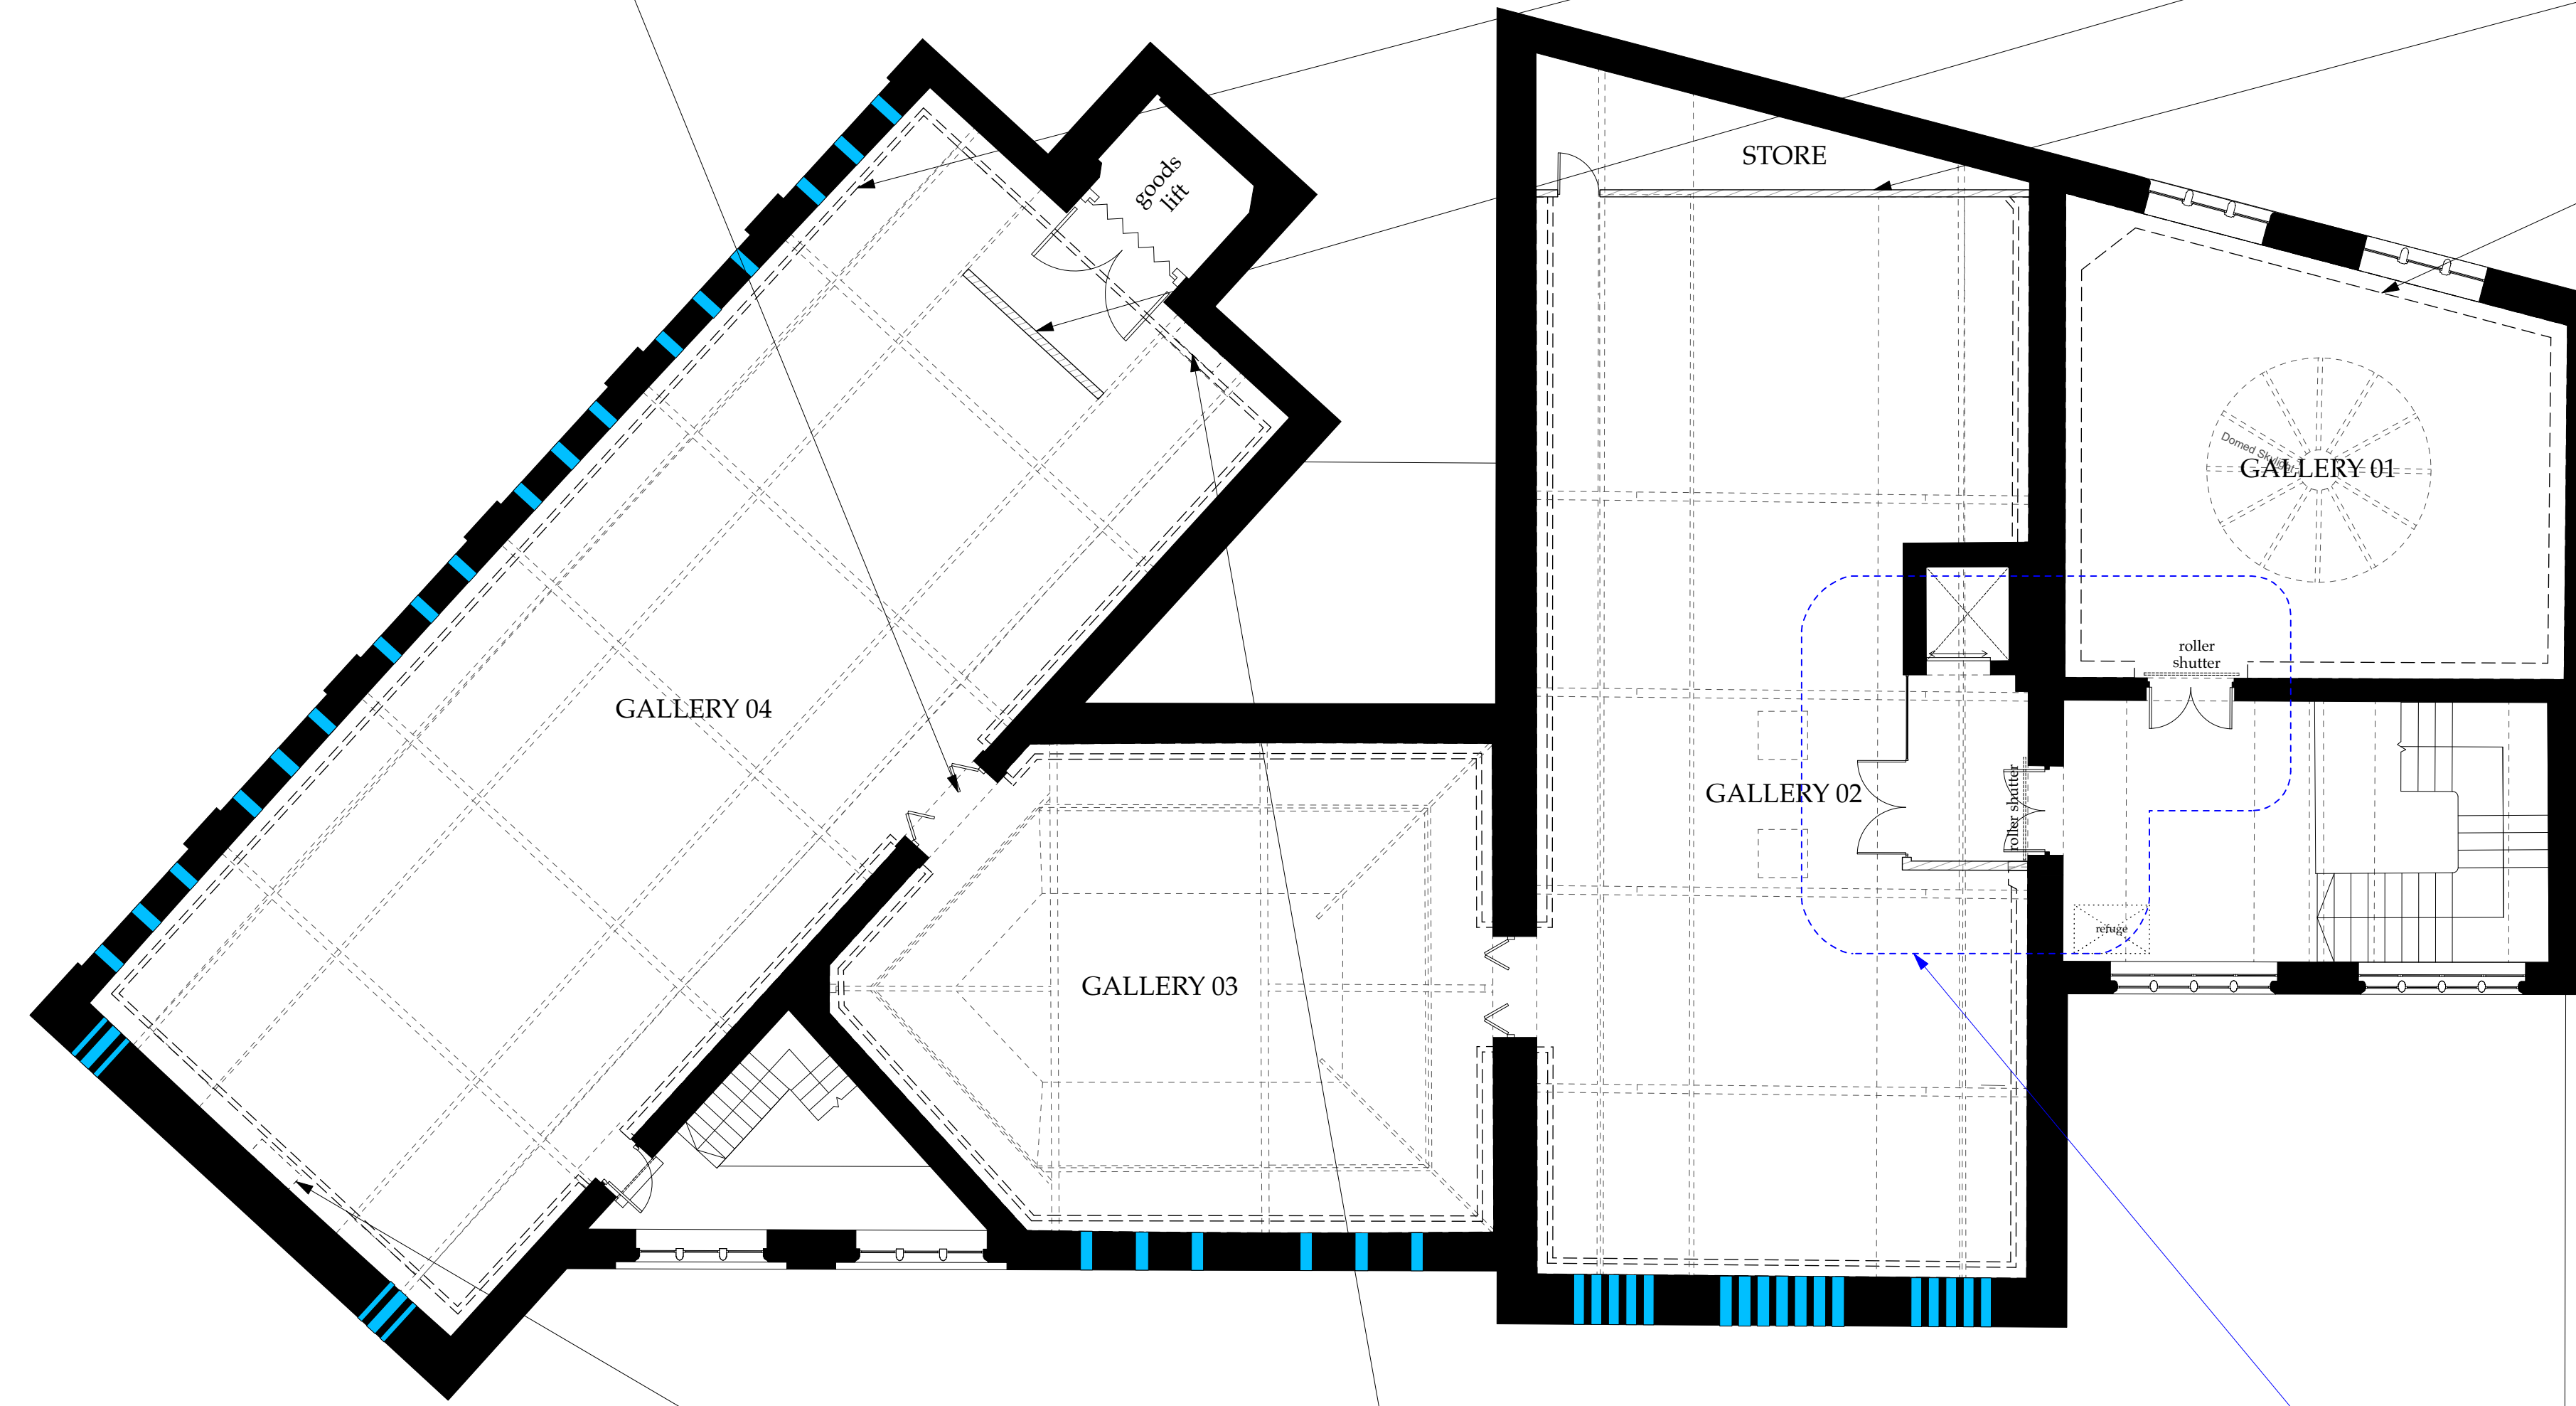

2no. close control units integrated behind exhibition boards.

Lobby as shown in permitted scheme Ref 23/00623/FUL and Listed Building Consent Ref 23/00624/LBC

Key

===

Proposed Exhibition Boards and 'Shelf' Position/Extents

Approx. Air Vent Positions

Existing Walls

Proposed Partition

Rev. Date

Drawn Checked Note



**ARCHITECTURAL EMPORIUM Ltd**  
www.architectural-emporium.co.uk / mail@architectural-emporium.co.uk  
67 Kempton St, Liverpool, L3 8BE / +44 (0)151 363 0000

JOB:

TOUCHSTONES - 547

STATUS:

TENDER

SCALE:

1:100 @ ISO A1

FIRST ISSUE:

15/03/2024

DRAWING No:

FF-1.110 -

Proposed First Floor Plan