




SCHEDULE OF MAINTENANCE
TREE, NATIVE AND ORNAMENTAL SHRUB PLANTING

	YR 1	YR 2	YR 3	YR 4	YR 5
HAND WEED / HOEDING	5x	4x	4x	-	-
FERTILISER	1x	1x	-	-	-
PRUNING AS REQUIRED	1x	1x	1x	1x	1x
VERIFY AND REFORM	3x	2x	1x	1x	1x
LITTER PICK	12x	12x	12x	12x	12x
REPLACE FAILED PLANTS	1x	1x	-	-	-

- FINISHES KEY
- 600x600 PERMEABLE PAVING
 - PERMEABLE DECORATIVE PAVING / TILING TO ENTRANCE DOORS
 - PERMEABLE HERRINGBONE INTERLOCK TO DRIVEWAYS
 - TARMAC - 232m²
 - PRIVATE GARDEN - SEEDED GRASS
 - PUBLIC GREEN SPACE - LOW MAINTENANCE SHRUBS
 - 1.8m HIGH TIMBER GARDEN FENCE WITH MATCHING TIMBER GATES
 - 2m HIGH SOLID TIMBER FENCE
 - 0.45m HIGH BRICK WALL
 - 0.9m HIGH BRICK WALL
 - EXISTING LEVEL
 - PROPOSED LEVEL / FINISHED FLOOR LEVEL
 - New 100mm FILL @ MIN 1:40 GRADIENT
NOTE: ALL NEW PIPEWORK UNDER BUILDING TO HAVE CONCRETE BED AND SURROUND
 - REF. SPECIALIST'S DRAWINGS FOR SURFACE WATER DRAINAGE
 - SCHWEGELER 1B BIRD BOX MIXED 26 AND 32mm HOLES FIXED 1.5m TO 3.0m ABOVE GROUND
 - SCHWEGELER 2F BAT BOX FIXED 4.0m ABOVE GROUND

NEW BOUNDARY TREATMENTS 1:50

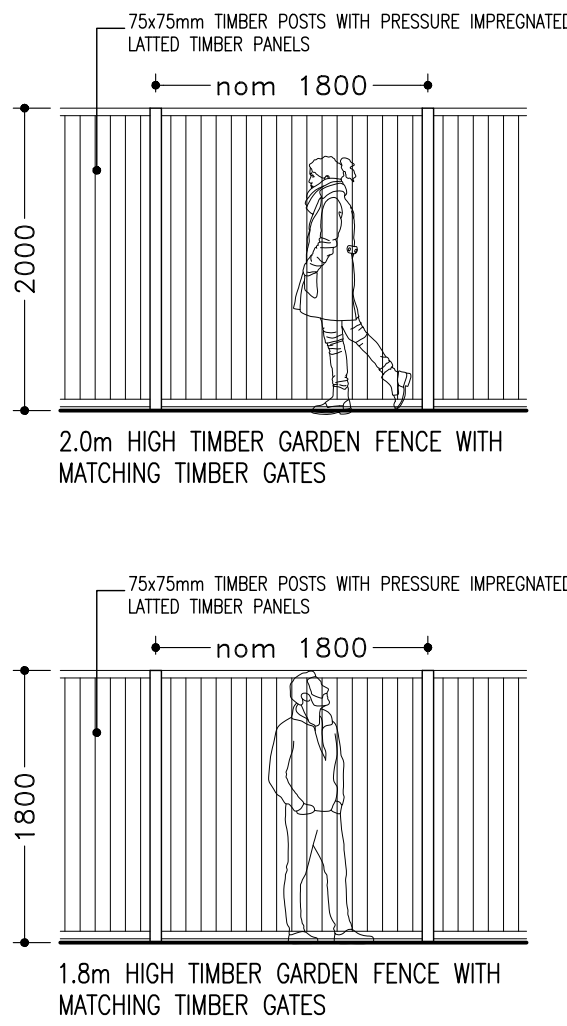

03	09.03.23	Scale amended, general amendments
02	20.02.23	Plot numbers updated
01	26.01.23	Garage changed to plot 7

Rev: Scale Details
Drawing Status:

PRELIMINARY



Progressive Architecture
4 Lonsdale Road, 3rd Floor, West Yorkshire, HD7 5AL Tel: 01484 846766

Client:
Dimora Construction

Site:
William Street
Littleborough OL15 8JP

Drawing Title:
Site Plan with Outbuildings

Project Number: P1018
Drawing Number: 50
Revision: 03

Date: 25-01-22
Scale: 1:100 @ A1
Drawn: IWW