



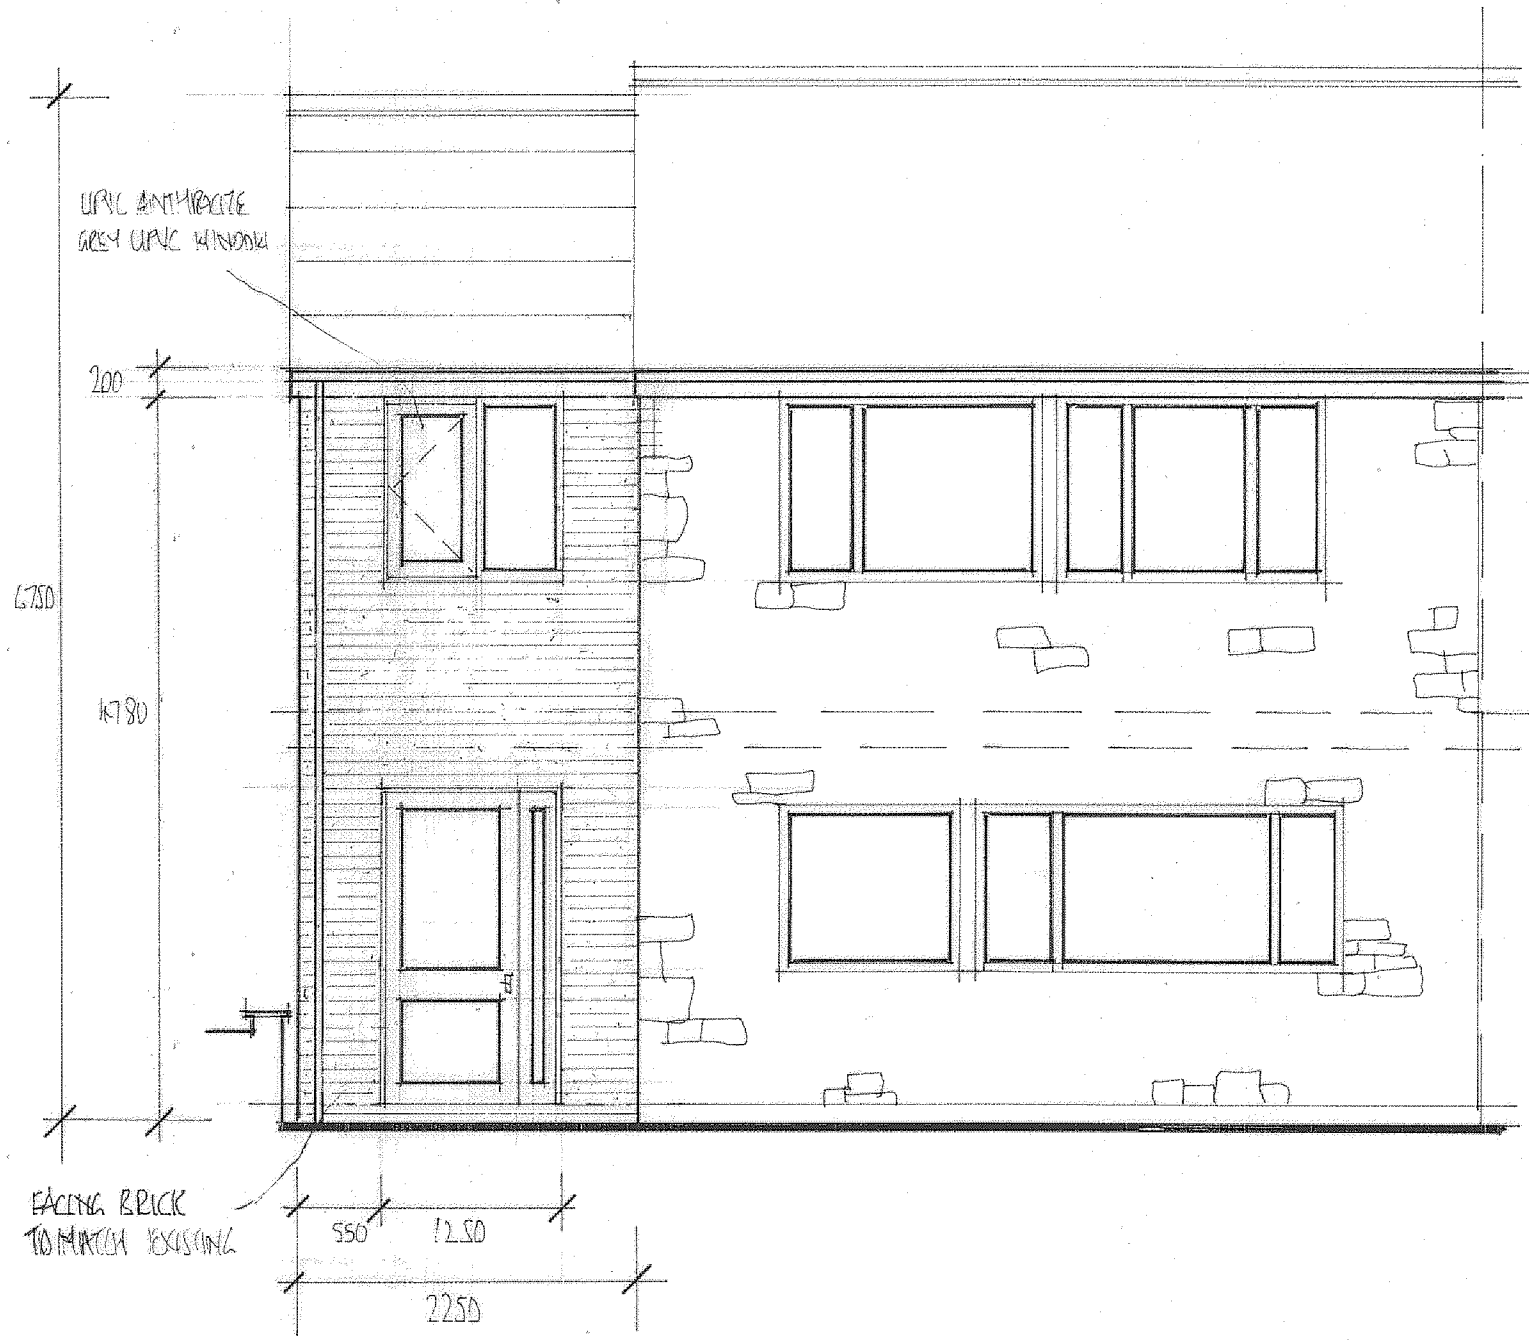

FRONT ELEVATION

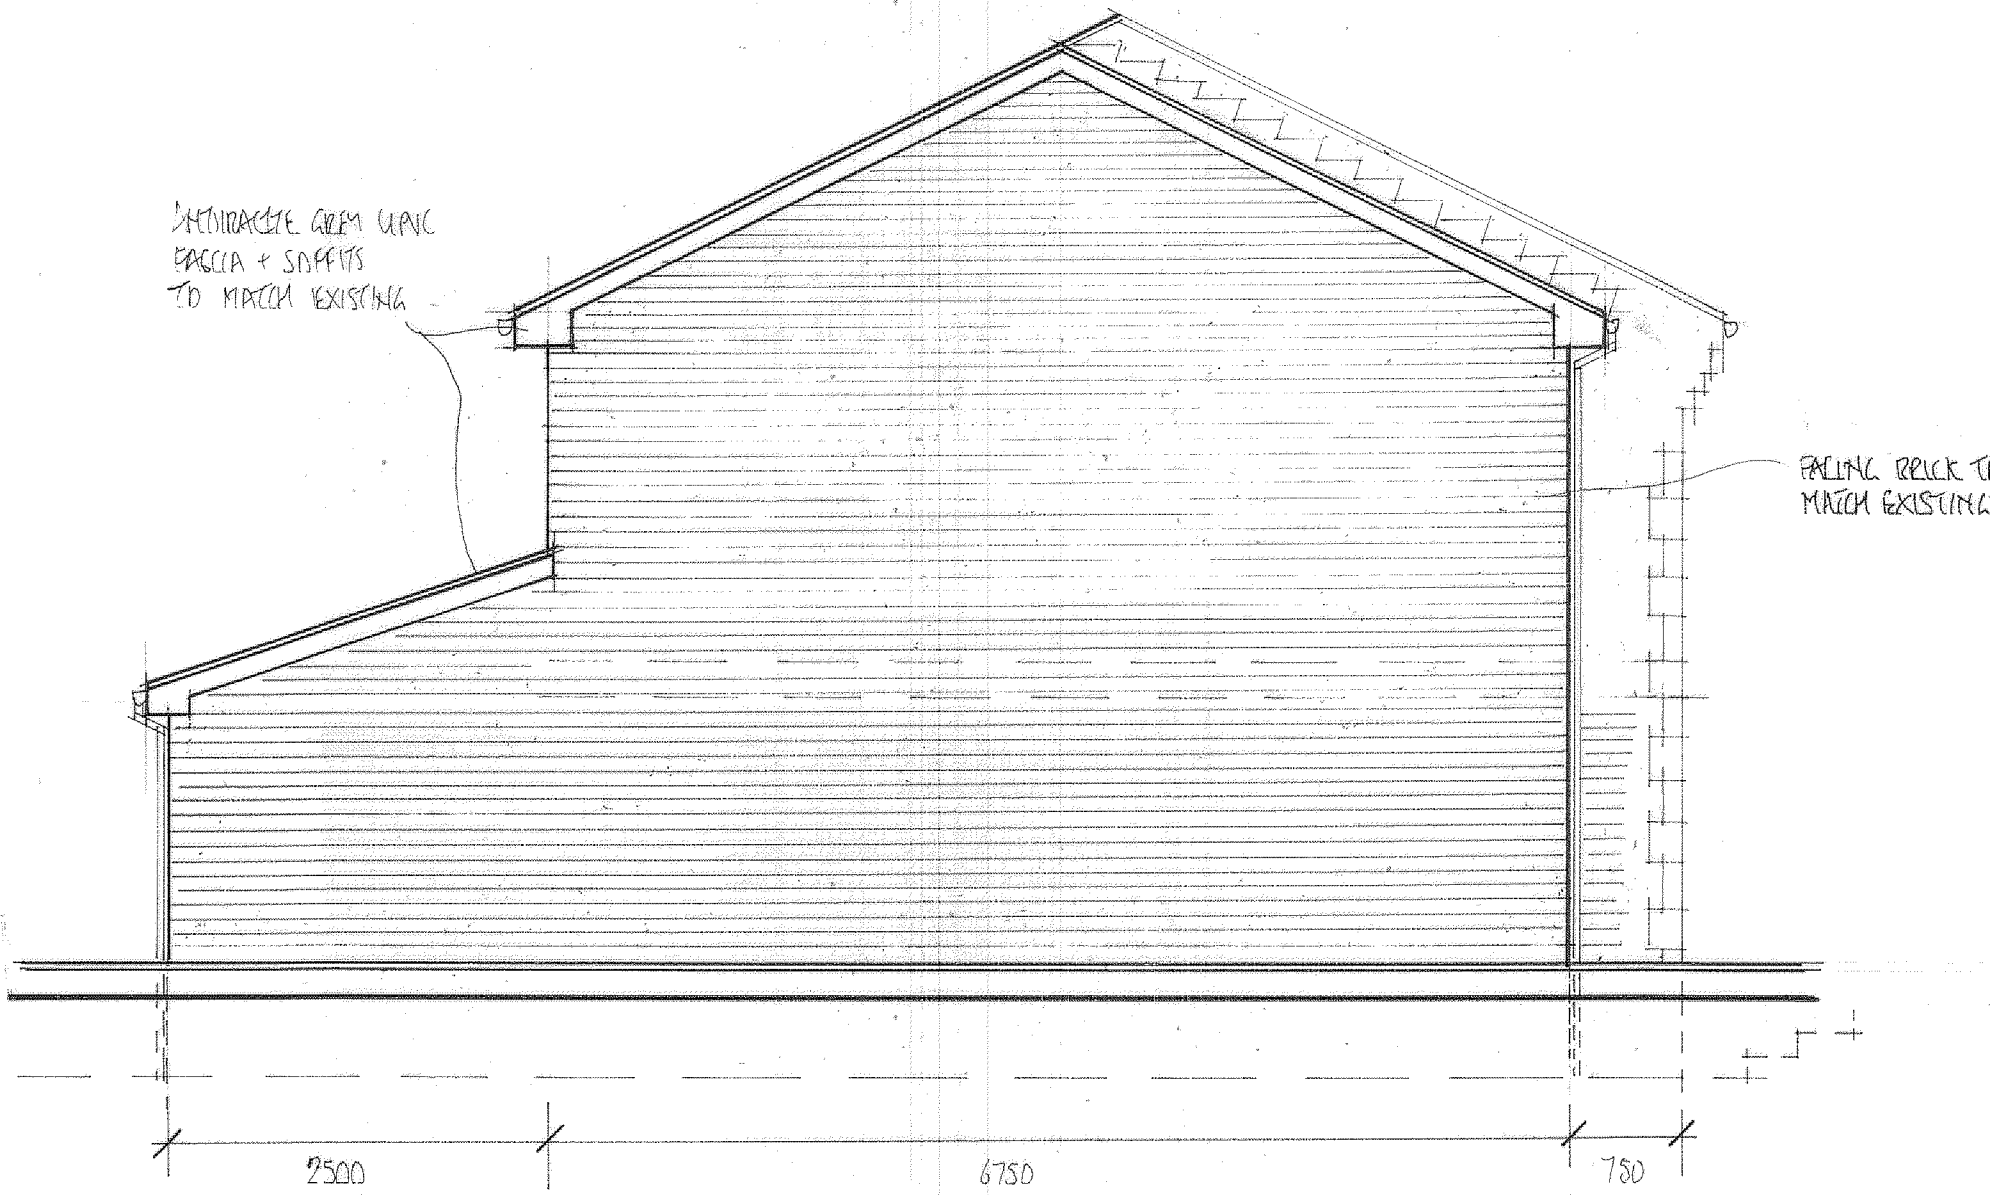

GABLE ELEVATION



REAR ELEVATION

GENERAL NOTES

ROOF:
Grey interlocking concrete tiles to match existing.

WALLS
Facing brick to match existing

WINDOWS & DOORS
UPVC double glazed units, colour to be Anthracite Grey

UPVC SOFFITS AND FASCIAS
Anthracite grey to match existing

RWPS & GUTTERS
Upvc rainwater goods to be black in colour to match existing.

Revisions		
REV	DETAILS	DATE
A	RENDER EXTENSION - PLANNING REQ	APRIL 23

PROJECT
PROPOSED TWO STOREY
SIDE AND SINGLE STOREY
REAR EXTENSION
DRAWING TITLE
PROPOSED ELEVATIONS.
CLIENT
MISS B BRIERLEY
ADDRESS
20 LINCOLN DRIVE
SMITHYBRIDGE,
ROCHDALE.
SCALE
SCALE 1:50@A1.
DRAWING No
FO 01235811/3 A

