




DO NOT SCALE EXCEPT FOR PLANNING APPLICATION PURPOSES. USE FIGURED DIMENSIONS.
ANY DISCREPANCIES ARE TO BE REPORTED TO THIS OFFICE PRIOR TO THE CONTINUANCE OF WORKS.
THIS DRAWING IS THE COPYRIGHT OF MALCOLM B J PERCY, BUILDING DESIGN & PLANNING CONSULTANCY, &
MUST NOT BE REPRODUCED IN ANY FORMAT WITHOUT THE PRIOR WRITTEN AGREEMENT OF THIS OFFICE.

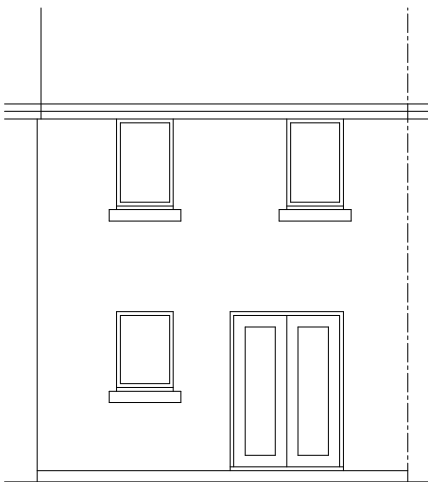


SOUTH EAST EXISTING

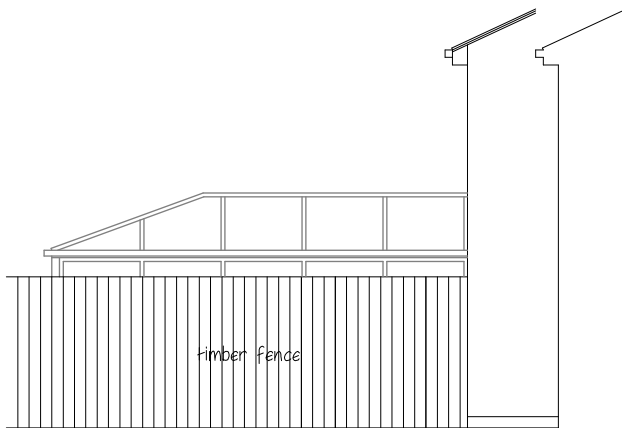


SOUTH WEST EXISTING

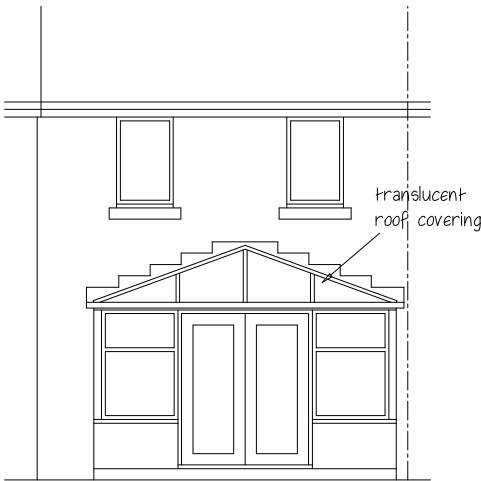


SOUTH EAST PROPOSED

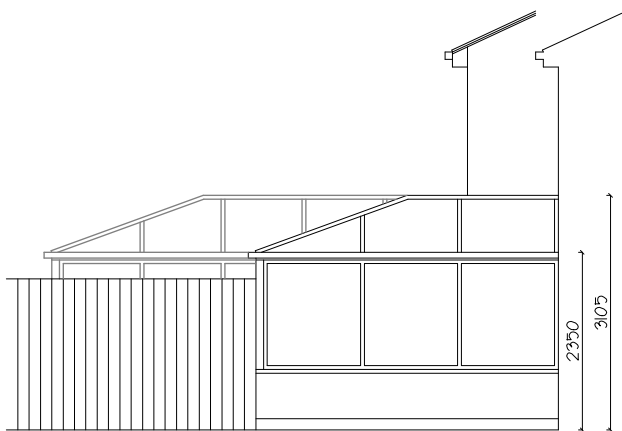


SOUTH WEST PROPOSED

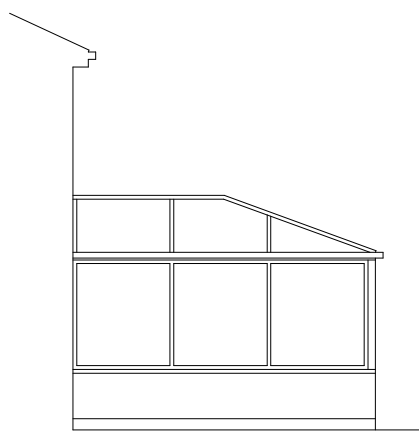


NORTH EAST PROPOSED

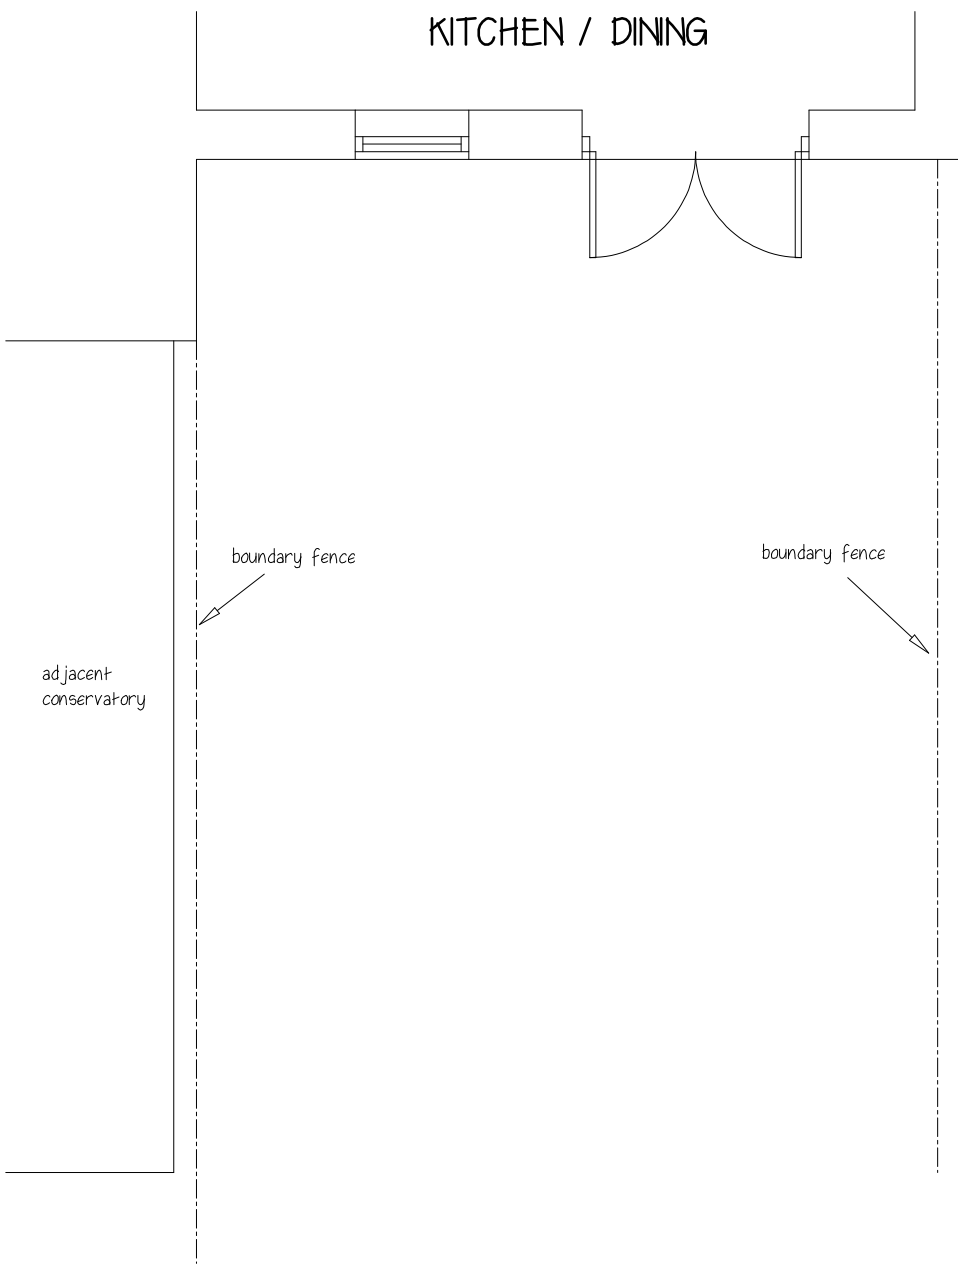

EXISTING FLOOR PLAN

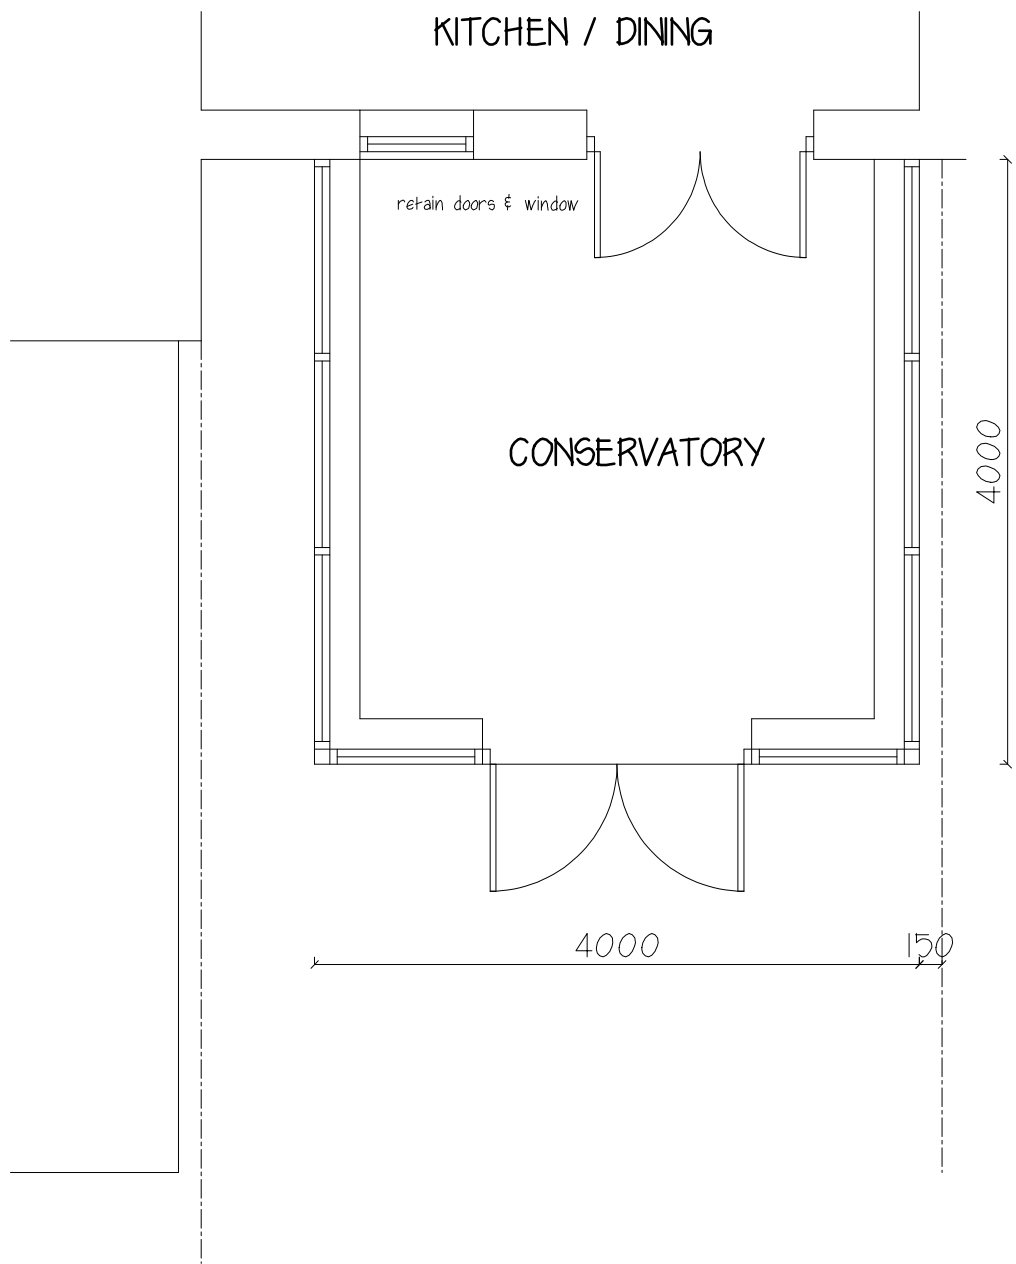

PROPOSED FLOOR PLAN

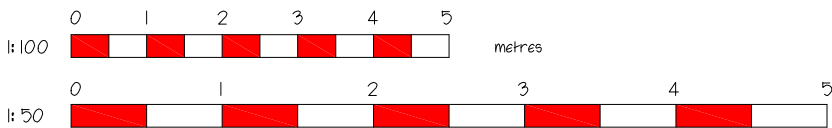

Malcolm B. J. Percy, 5, Chorley Green Farm Barns, Nantwich Road, Chorley, Cheshire, CW5 8JR. E-mail : malcolmpercy@hotmail.com Mobile : 07802 663325 BUILDING DESIGN AND PLANNING Consultancy				
PROJECT SINGLE STOREY REAR EXTENSION, 13, DURNLAW CLOSE, LITTLEBOROUGH, OL15 0BD.				
CLIENT MR. S. HOLT.				
TITLE EXISTING & PROPOSED FLOOR PLANS & ELEVATIONS.				
DATE January 2023	SCALE 1:50 & 1:100 @ A2	DRAWN BY mbjp	DRAWING NO. 2305.01	REVISION