




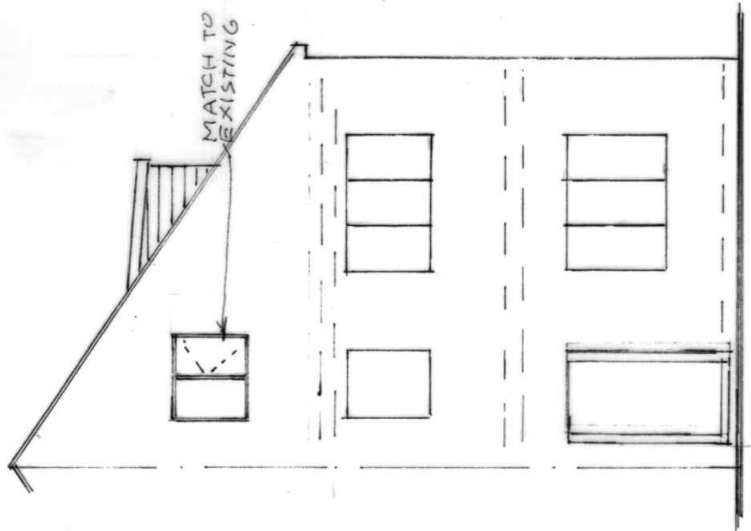


FRONT ELEVATION
(PROPOSED)

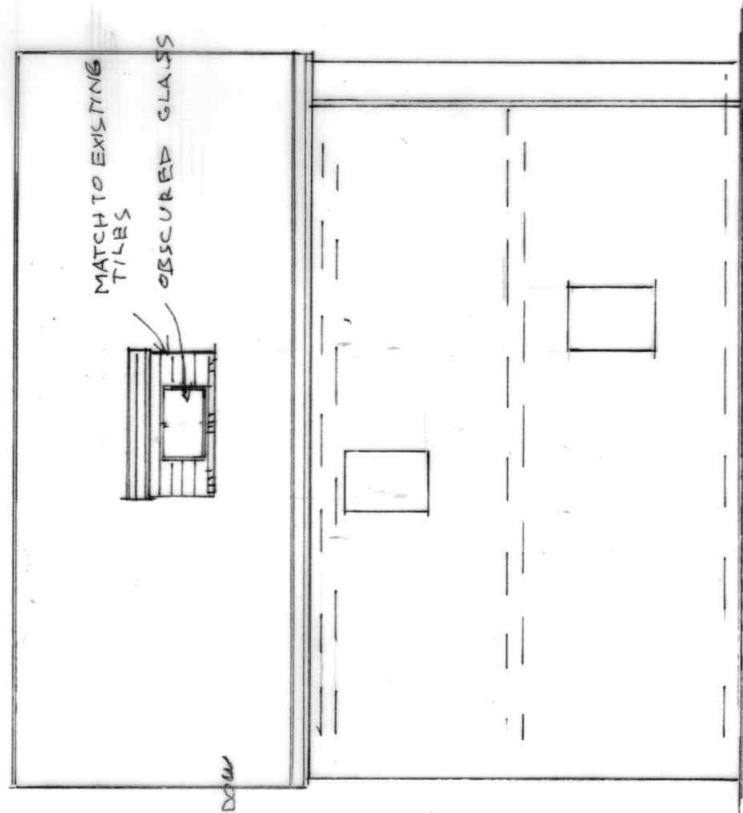

SIDE ELEVATION
(PROPOSED)

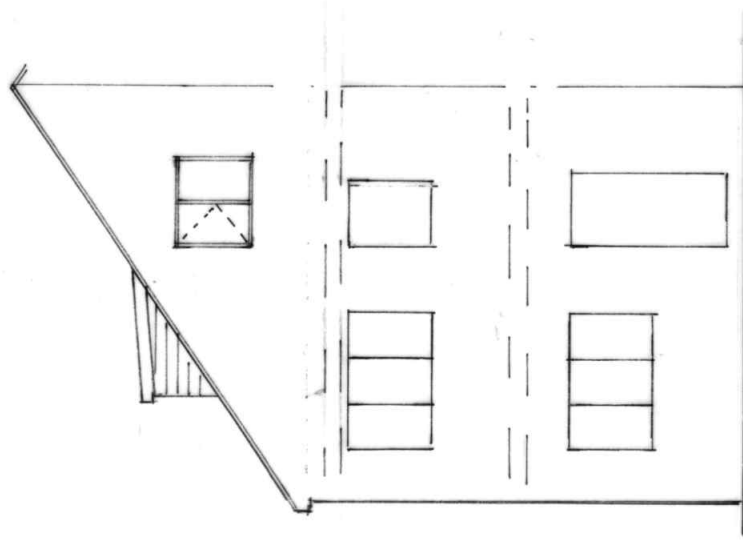

REAR ELEVATION
(PROPOSED)

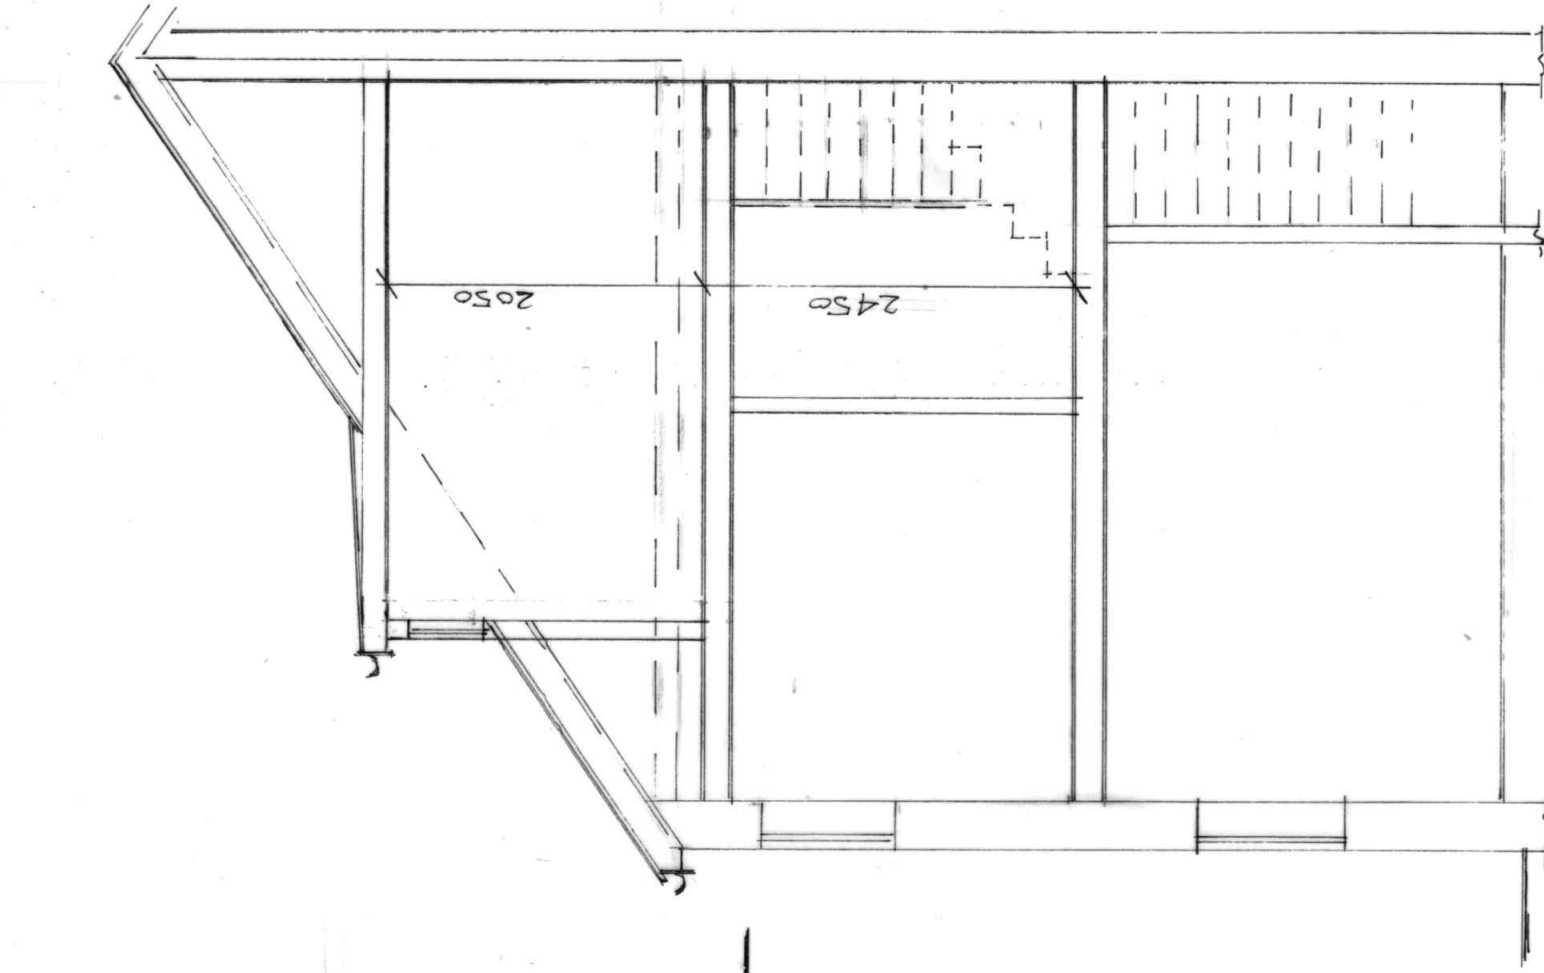

SECTION A.A

BUILDING DESIGN SERVICES	
M. FAROOQ	
418 Bury Road Rochdale OL11 5EU.	
Tel: 01706 712231 Mob: 07967605763	
PROPOSED SIDE DORMER EXTENSION AT	
20 OSBOURNE STREET ROCHDALE OL11 1NW	
For: Mr & Mrs WAQAR AHMAD	
Elevation	Scale 1:100
SECTION	SCALE 1:50
	2250/3