


NOTE:
1. ANY DISCREPANCIES TO BE REPORTED IMMEDIATELY TO THE ARCHITECT.
2. ALL DIMENSIONS TO BE SITE CHECKED & VERIFIED BY THE CONTRACTOR PRIOR TO THE MANUFACTURE OR ORDER OF ANY MATERIALS OR GOODS.


KEY:

- Study Space / IRC extension
- Teaching Space
- Ancillary Space
- Roof Garden
- Circulation

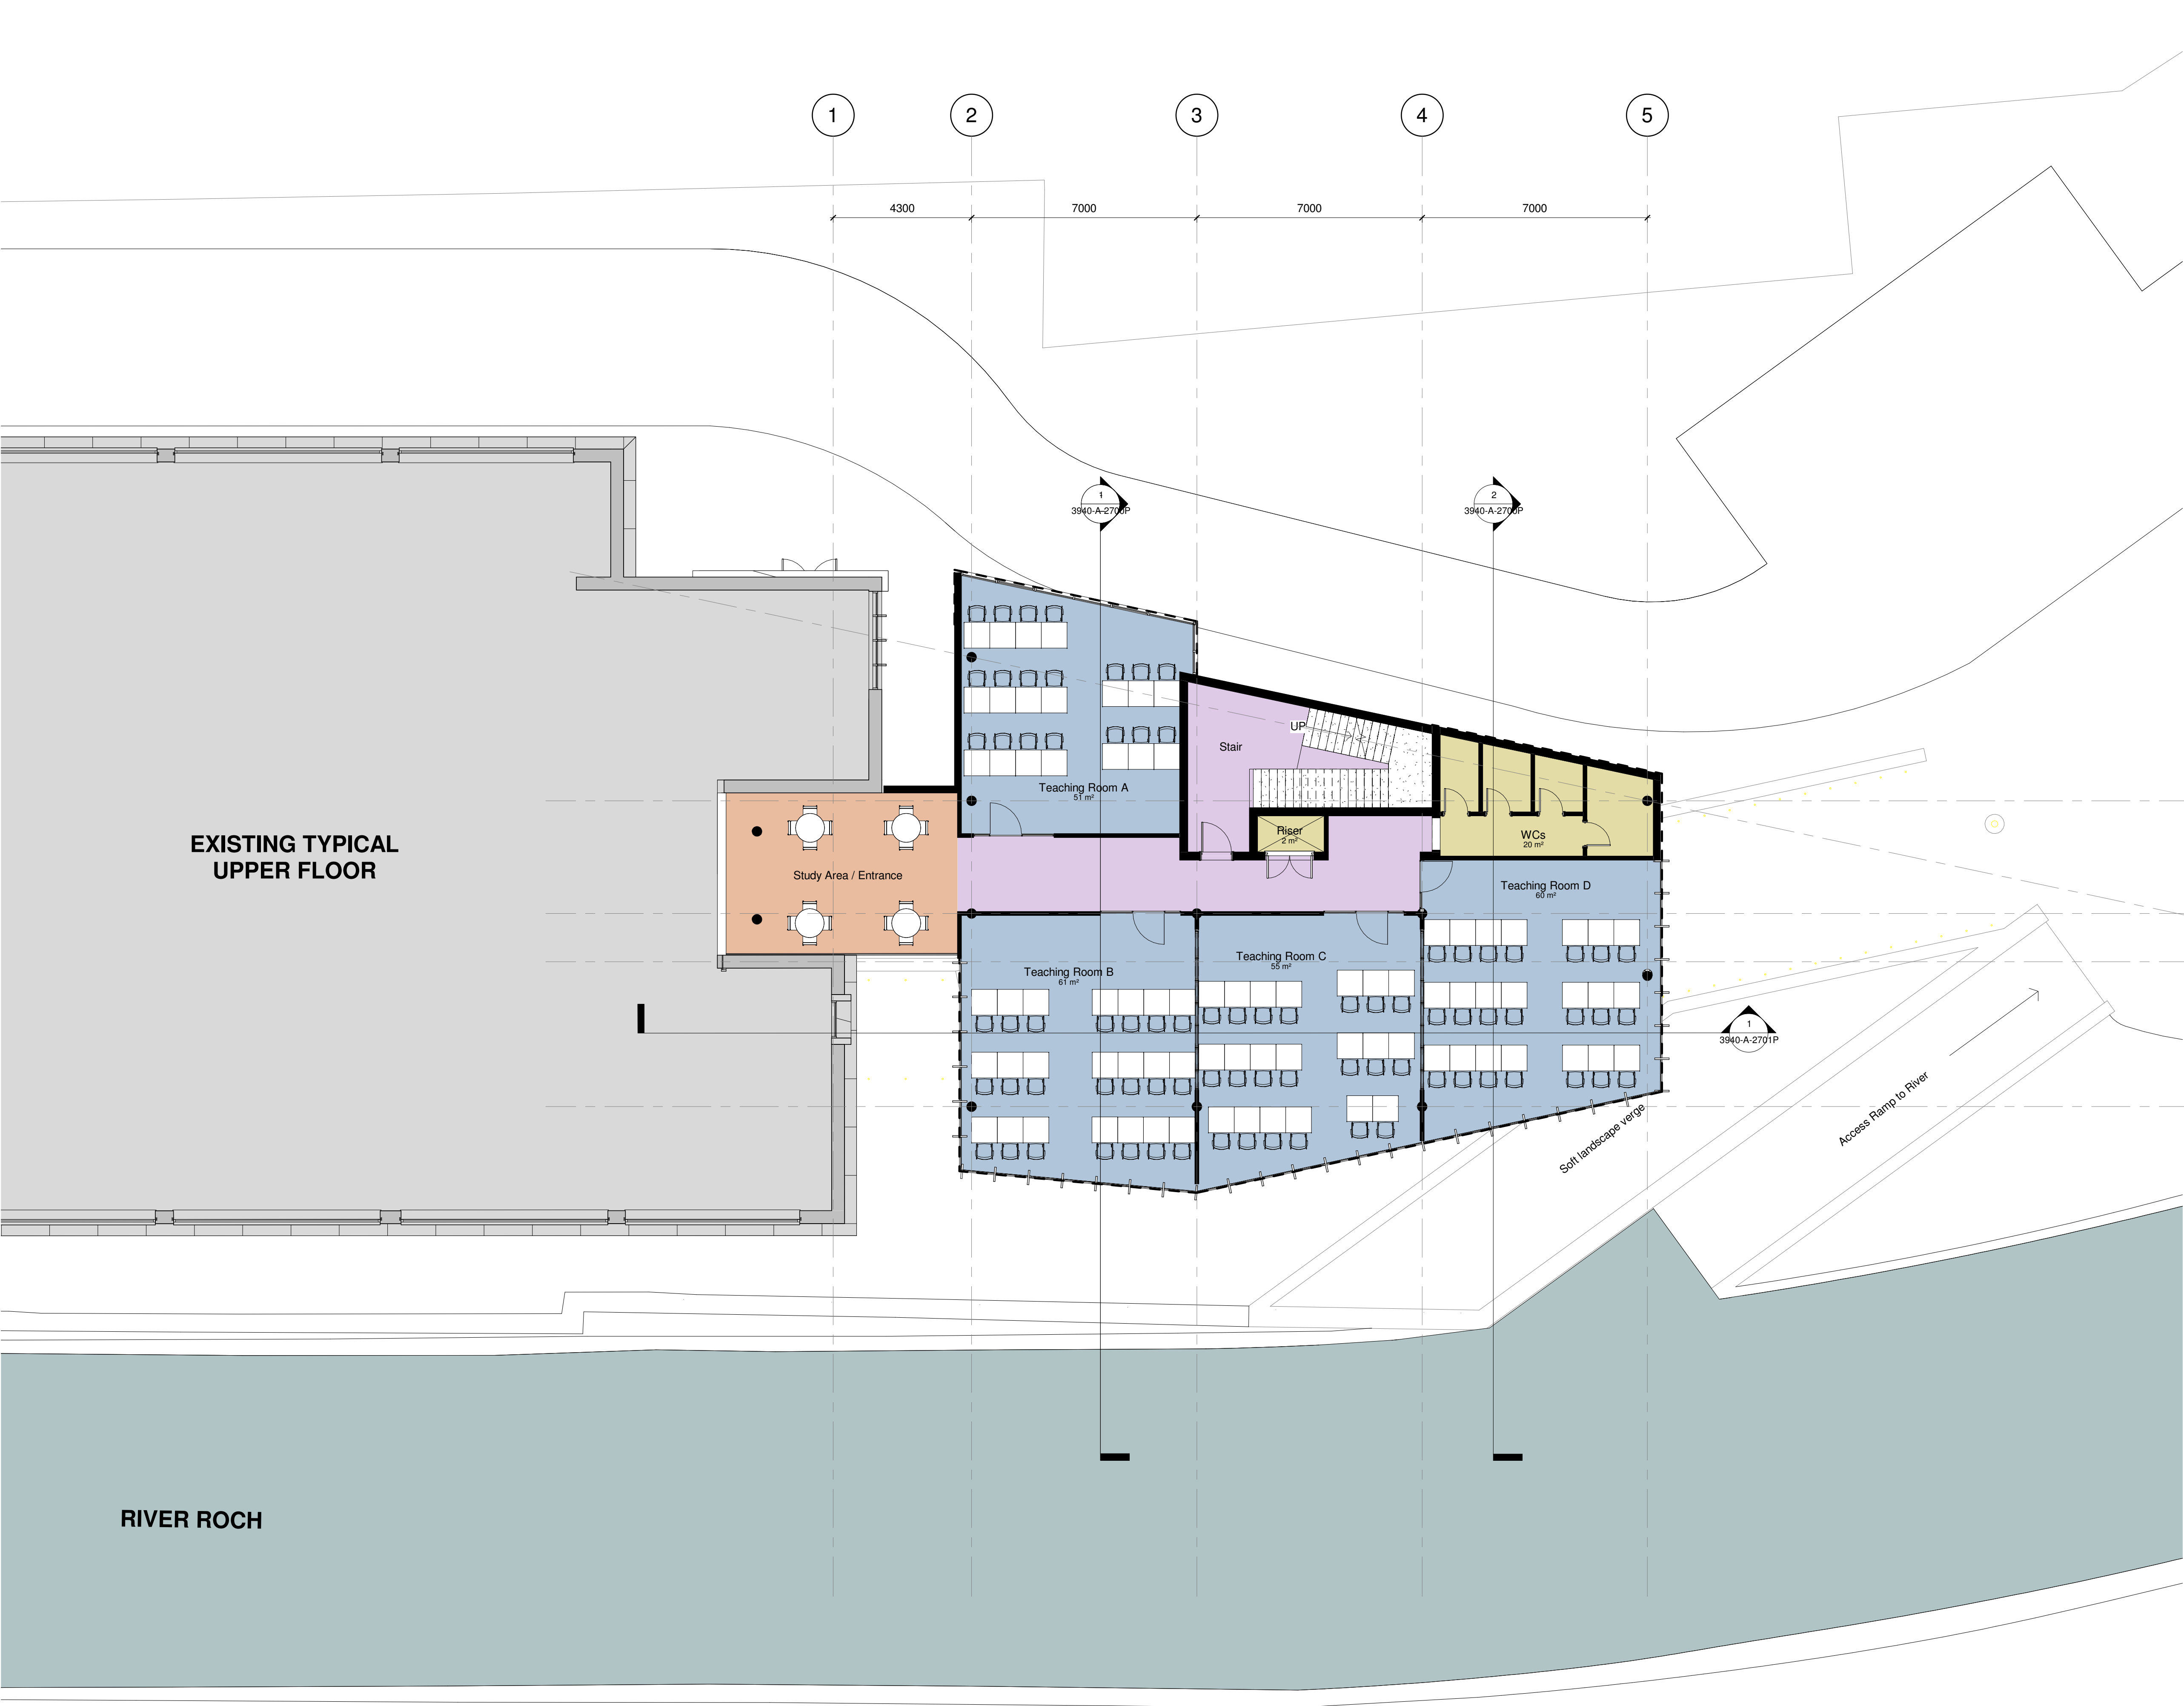

Proposed GA Typical Upper Floor Plan (Levels 01 - 04)

1 : 100

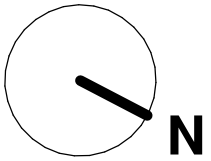

P2	Planning Permission Submission	02.11.22
P1	Issued for comment	28.10.22
Rev	Description	Date
PLANNING		
Rochdale Sixth Form College College Road, Rochdale, OL12 6HY		
Proposed GA Typical Upper Floor Plan (Levels 01-04)		
DRAWING NUMBER 3940-A-2002P		
DATE 09/30/22	REVISION P2	STATUS
SCALE 1 : 100	PURPOSE OF ISSUE	
ABW architects Ltd. architecture.building.workshop		A1 ©

0311/2022 09:35:33