
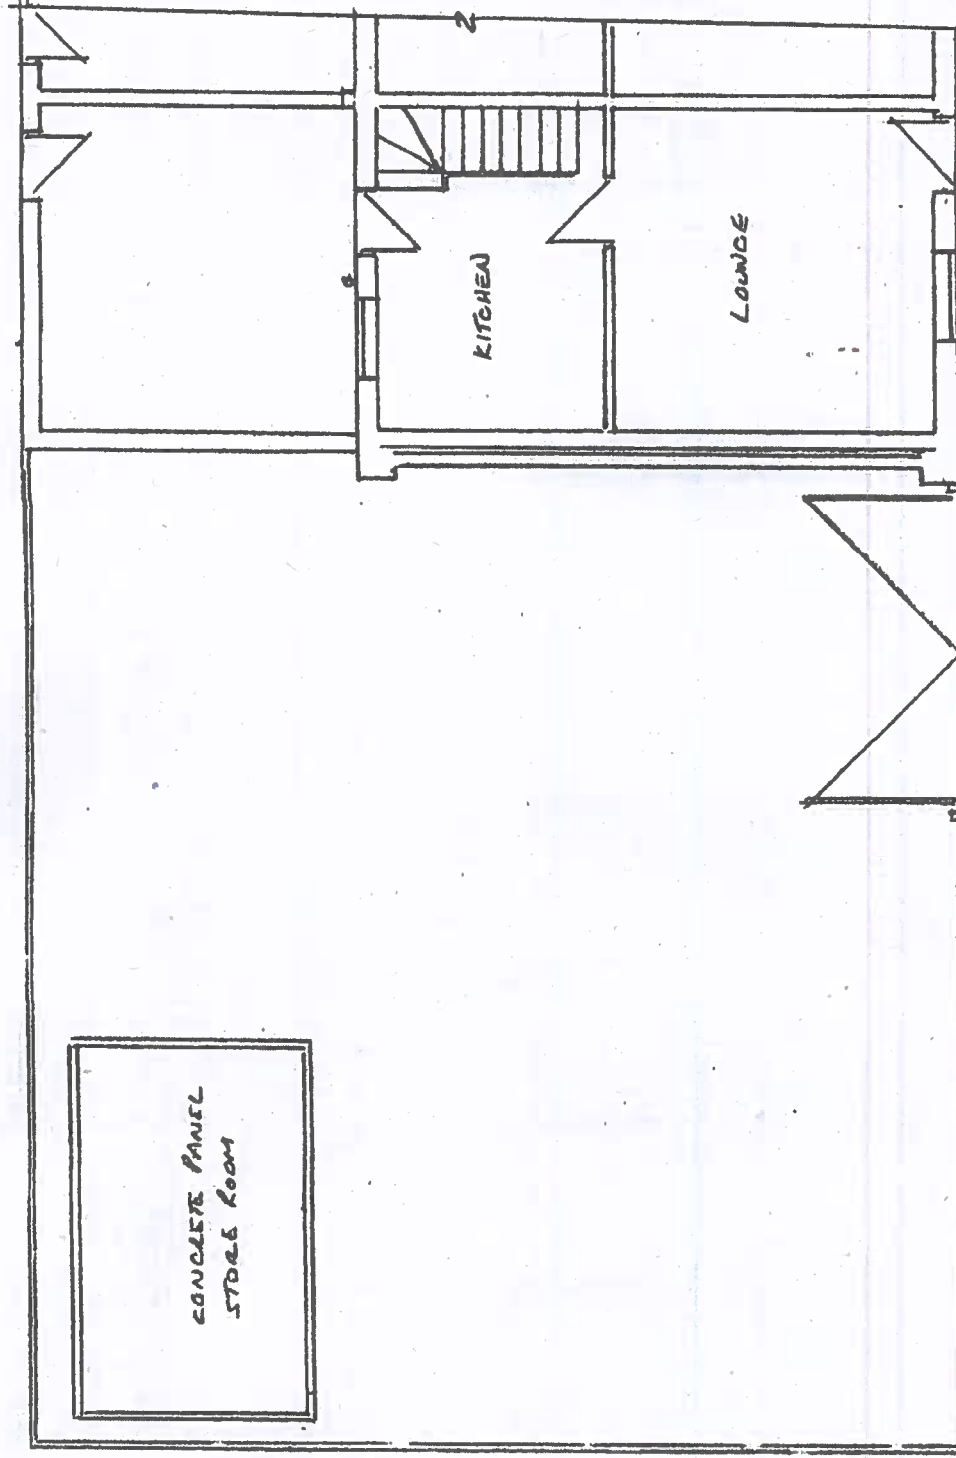


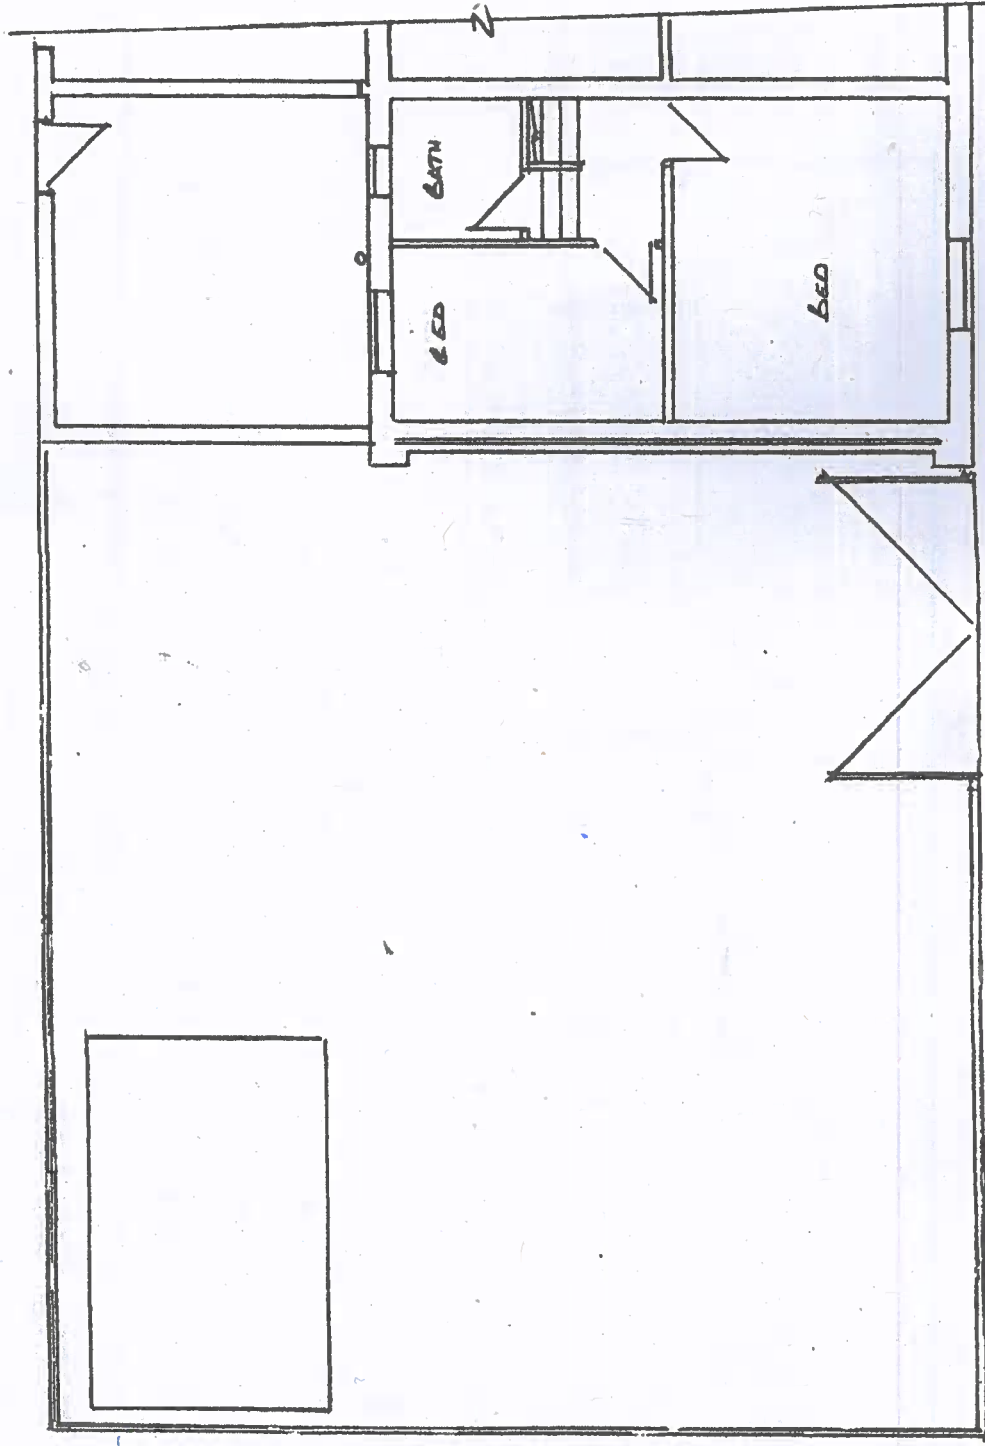

Thompson Designs
 Tel 0161 705 1458 Mob 07884 318634
 Sheet 1
 Existing Plans
 7 Dayholme Street
 Rochdale OL12 9BW
 Scale 1:100 @ A3 Date April 2022

EXISTING FIRST FLOOR PLAN

EXISTING GROUND FLOOR

EXISTING GROUND FLOOR PLAN

NO SITE PLAN