

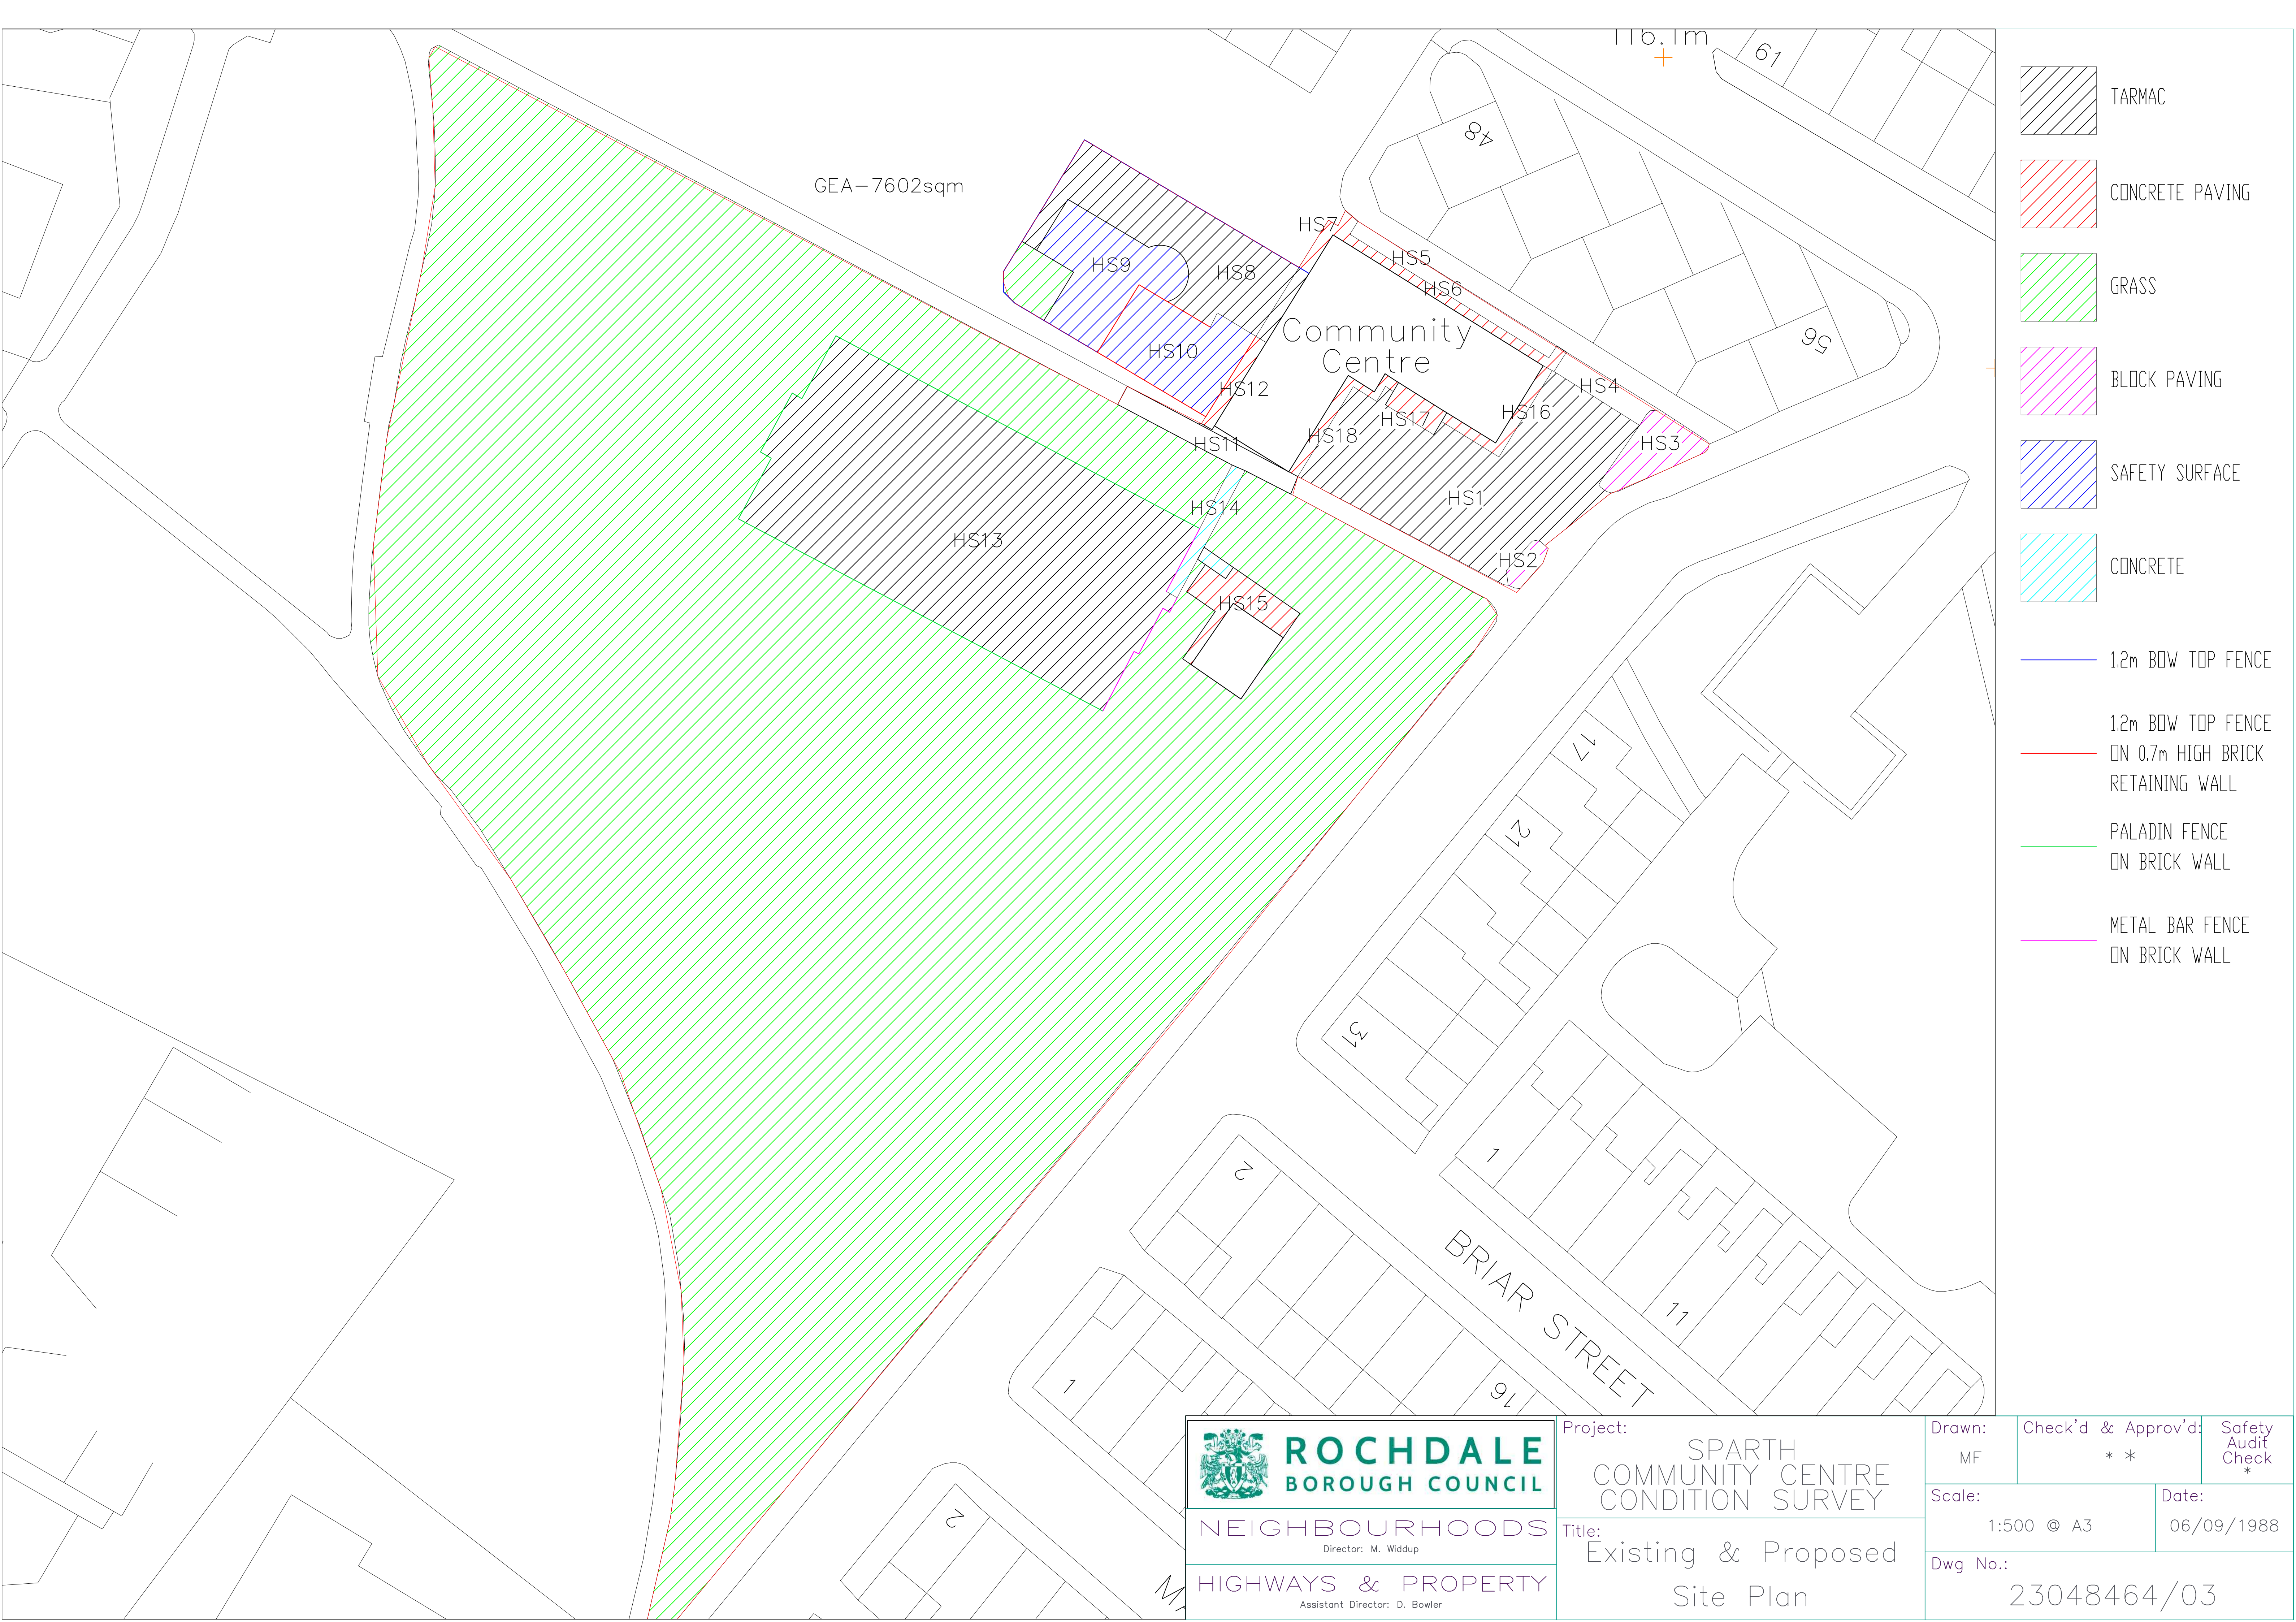



TARMAC

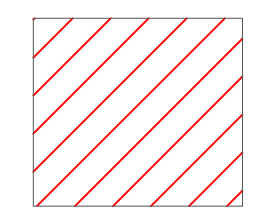


CONCRETE PAVING

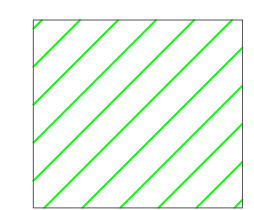


GRASS

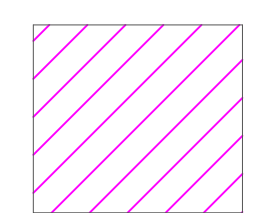


BLOCK PAVING

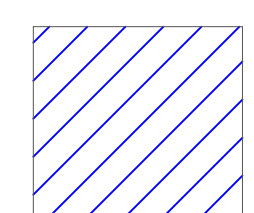

SAFETY SURFACE

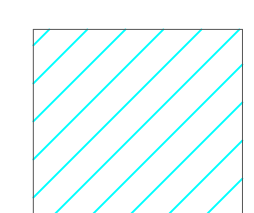

CONCRETE

 

1.2m BOW TOP FENCE



1.2m BOW TOP FENCE
ON 0.7m HIGH BRICK
RETAINING WALL



PALADIN FENCE
ON BRICK WALL



METAL BAR FENCE
ON BRICK WALL



NEIGHBOURHOODS
Director: M. Widdup

HIGHWAYS & PROPERTY
Assistant Director: D. Bowler

Project: SPARTH
COMMUNITY CENTRE
CONDITION SURVEY

Title: Existing & Proposed
Site Plan

Drawn:
MF

Check'd & Approv'd:
* *

Safety
Audit
Check
*

Scale:

1:500 @ A3

Date:

06/09/1988

Dwg No.:

23048464/03