


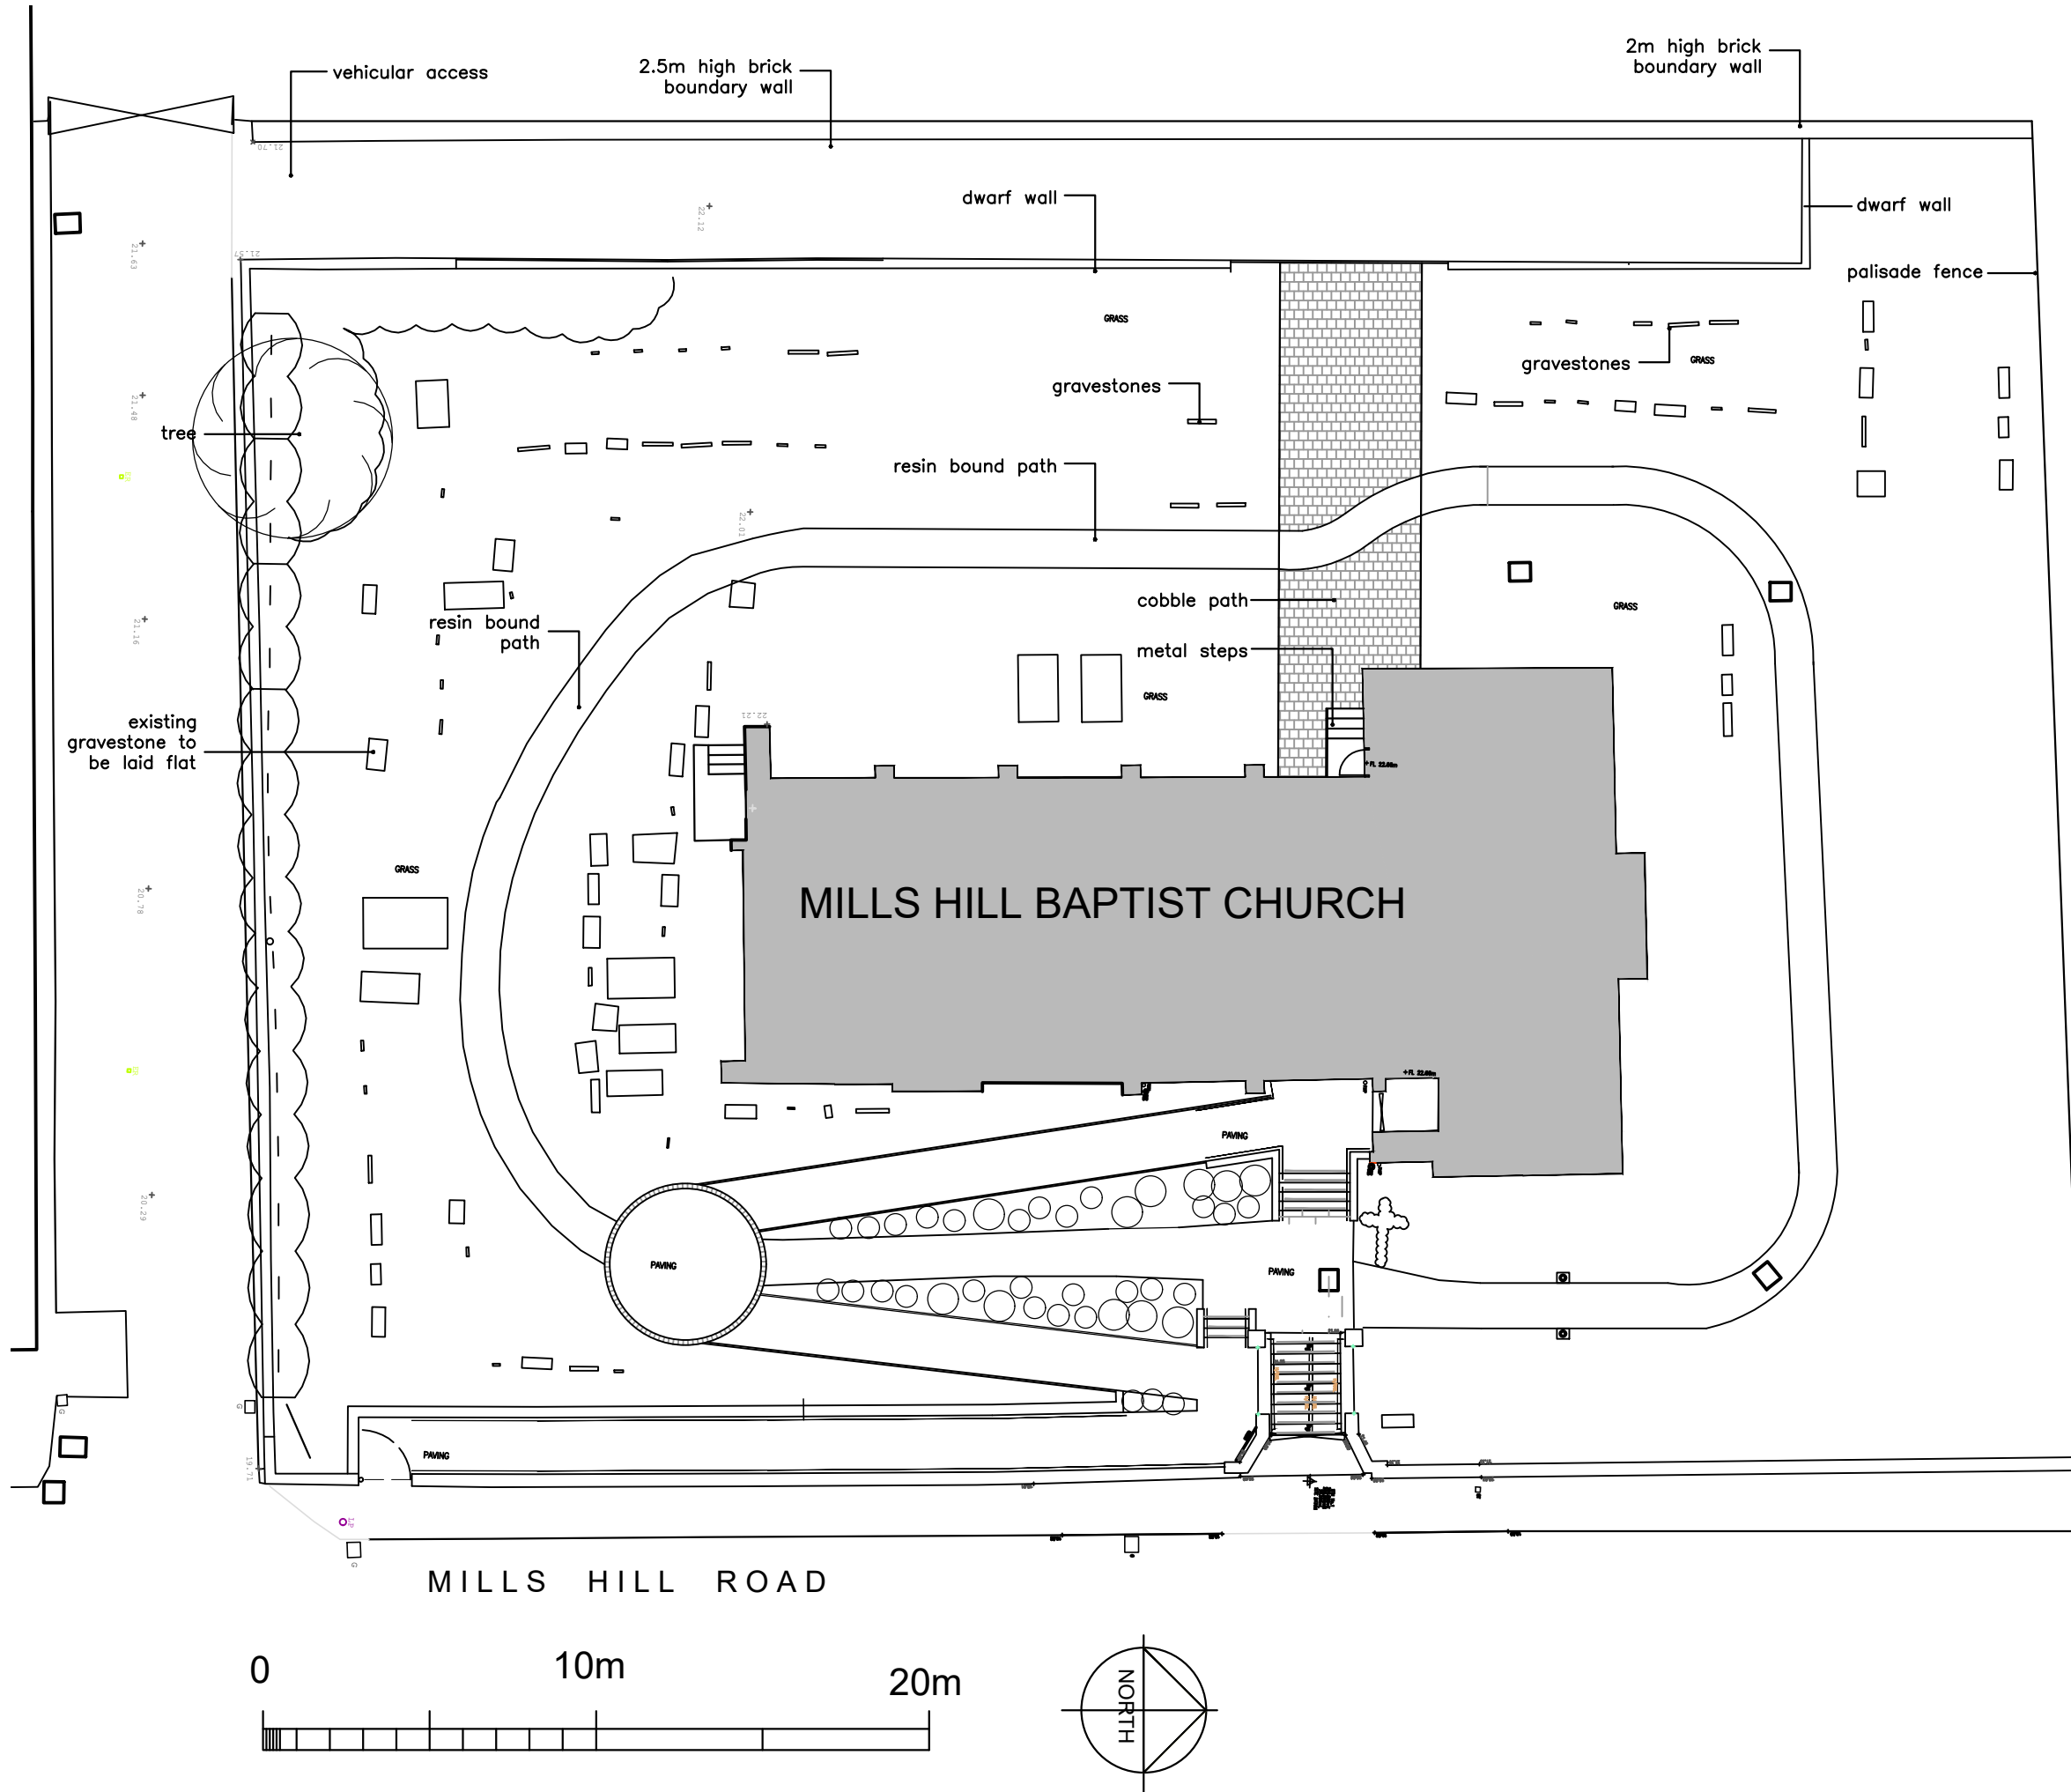

B ADDITIONAL NOTES TO SUIT REVISED POSITION		28.12.24
A OUTLINE OF PROPOSED BUILDING REMOVED		28.10.24
revisions		
existing site plan		
proposed childrens room		
mills hill baptist church		
date: sept 11		scale 1:200 @a3
status: construction		dwg. d503/02 rev B
DO NOT SCALE - IF DIMENSIONS ARE NOT GIVEN PLEASE ASK COPYRIGHTED TO ARCHITECTURAL DESIGNWORKS LTD		